


Filename: C:\Users\Datlataya\OneDrive - Harvard Jolly - Inc\22046.00 SUSD K-8 School OOS CAD\Sheet\30042027.rvt Plot Date: 10-15-2022 Plotted By: Datlataya Somasundar

MISC. ACCESSORIES & EQUIPMENT
(SEE SPECIFICATIONS ADDITIONAL INFO.)

- TB-1 TACK BOARD 4' X 4'
- TB-2 TACK BOARD 6' X 4'
- TB-3 TACK BOARD 8' X 4'
- TB-4 TACK BOARD 3' X 8'
- TB-5 BULLETIN BOARD 4' X 4' W/ ALUM. FRAME AND LOCKABLE GLASS DOOR.
- MB-1 MARKER BOARD 16' X 4'
- MB-2 MARKER BOARD 8' X 4'
- MB-3 MARKER BOARD 6' X 4'
- MB-4 MARKER BOARD 6' X 4', HALF W/ STAFF LINES
- MB-5 MARKER BOARD 6' X 4', W/ CARTESIAN GRID
- PB-1 PEG BOARD 8' X 4'
- PS-1 6' X 8' WALL MOUNTED PROJECTION SCREEN, MANUAL OPERATION.
- PS-2 8' X 10' PROJECTION SCREEN, SUPPORT FROM STRUCTURE ABOVE, CEILING RECESSED, MOTORIZED OPERATION.
- PS-3 10' X 12' PROJECTION SCREEN, SUPPORT FROM STRUCTURE ABOVE, CEILING RECESSED, MOTORIZED OPERATION.
- PS-4 12' X 12' PROJECTION SCREEN, SUPPORT FROM STRUCTURE ABOVE, CEILING RECESSED, MOTORIZED OPERATION.
- MR-1 MIRROR 18" X 30"
- MR-2 MIRROR 18" X 60"
- MR-3 TEMPERED GLASS MIRROR 30" X 30"
- MR-4 TEMPERED GLASS MIRROR 8' X 6'-10"
- MR-5 TEMPERED GLASS MIRROR 8' X 4'
- TVBO FLAT PANEL TOUCHSCREEN BY OTHERS, VERIFY WIDTH W/ OWNER PRIOR TO INSTALLATION.

* ALL MARKER BOARDS TO HAVE TACK STRIP & ONE FLAG HOLDER PER CLASSROOM AND LAB.

KEY PLAN

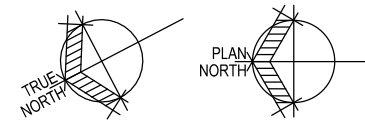

PART. 2ND FLR. EQPMT. PLAN - AREA 600

1/8" = 1'-0"

BUILDING AREA 600	
ROOM #	ROOM NAME
017	STAIR
020	STAIR
043	CORRIDOR
044	VESTIBULE
045	CORRIDOR
045A	CORRIDOR
046	CORRIDOR
600	MECHANICAL
601	ELECTRICAL
602	CUSTODIAL
603	ESE FULL TIME
603A	MATERIAL STORAGE
603B	GIRLS RESTROOM
603C	BOYS RESTROOM
604	INTERMEDIATE SCIENCE CLASSROOM
605	INTERMEDIATE CLASSROOM
606	DATA
607	MATERIAL STORAGE
608	INTERMEDIATE CLASSROOM
609	SUPPLEMENTAL CLASSROOM
610	INTERMEDIATE CLASSROOM
611	INTERMEDIATE CLASSROOM
612	STUDENT RESTROOM
613	INTERMEDIATE CLASSROOM
614	INTERMEDIATE CLASSROOM
615	TEACHER PLANNING
615A	STAFF RESTROOM - FEMALE
616	INTERMEDIATE CLASSROOM
617	INTERMEDIATE CLASSROOM
618	EXTENDED LEARNING AREA
619	INTERMEDIATE CLASSROOM
620	GIRLS RESTROOM
621	BOYS RESTROOM
622	INTERMEDIATE CLASSROOM
623	RESOURCE ROOM/MATERIAL STORAGE
624	INTERMEDIATE CLASSROOM
625	INTERMEDIATE CLASSROOM

K-8 SCHOOL "00"
ST. JOHNS COUNTY SCHOOL DISTRICT - BID # 2022-50
1455 TWIN CREEKS DRIVE,
ST. AUGUSTINE, FLORIDA 32095

Comm. No: 22046.00
Date: 10-21-22

Drawn:

Revisions		
No.	Date	Note

TO THE BEST OF MY KNOWLEDGE, THE PLANS AND SPECIFICATIONS COMPLY WITH THE MINIMUM BUILDING CODES.

© 2022 HARVARD JOLLY, INC.

A7.8

HARVARD JOLLY
ARCHITECTURE

2047 Vista Parkway, Suite 100 West Palm Beach, FL 33411 | 561-478-4457 | www.HarvardJolly.com | AR0013140











$$1/8^{\circ} = 1'-0"$$










TB-1	TACK BOARD 4' X 4'
TB-2	TACK BOARD 6' X 4'
TB-3	TACK BOARD 6' X 4'
TB-4	TACK BOARD 3' X 8'
TB-5	BULLETIN BOARD 4' X 4' W/ ALUM. FRAME AND LOCKABLE GLASS DOOR.
MB-1	MARKER BOARD 16' X 4'
MB-2	MARKER BOARD 8' X 4'
MB-3	MARKER BOARD 6' X 4'
MB-4	MARKER BOARD 6' X 4', HALF W/ STAFF LINES
MB-5	MARKER BOARD 6' X 4', W/ CARTESIAN GRID
PB-1	PEG BOARD 8' X 4'
PS-1	6' X 8' WALL MOUNTED PROJECTION SCREEN. MANUAL OPERATION.
PS-2	8' X 10' PROJECTION SCREEN. SUPPORT FROM STRUCTURE ABOVE, CEILING RECESSED. MOTORIZED OPERATION.
PS-3	10' X 12' PROJECTION SCREEN. SUPPORT FROM STRUCTURE ABOVE, CEILING RECESSED. MOTORIZED OPERATION.
PS-4	12' X 12' PROJECTION SCREEN. SUPPORT FROM STRUCTURE ABOVE, CEILING RECESSED. MOTORIZED OPERATION.
MR-1	MIRROR 18" X 30"
MR-2	MIRROR 18" X 60"
MR-3	TEMPERED GLASS MIRROR 30" X 30"
MR-4	TEMPERED GLASS MIRROR 8' X 6'-10"
MR-5	TEMPERED GLASS MIRROR 6' X 4'
TVBO	FLAT PANEL TOUCHSCREEN BY OTHERS, VERIFY WITH W/ OWNER PRIOR TO INSTALLATION.



* ALL MARKER BOARDS TO HAVE TACK STRIP & ONE FLAG HOLDER PER CLASSROOM AND LAB.











BUILDING AREA 1000	
ROOM #	ROOM NAME
047	CORRIDOR
048	CORRIDOR
008	STAIR
013	ELEVATOR
1000	EXTENDED LEARNING AREA
1001	DATA ROOM
1002	BUSINESS LAB
1003	MIDDLE SCHOOL SCIENCE
1003A	MATERIAL STORAGE
1003B	PROJECT STORAGE
1004	MIDDLE SCHOOL SCIENCE
1004A	PROJECT STORAGE
1004B	MATERIAL STORAGE

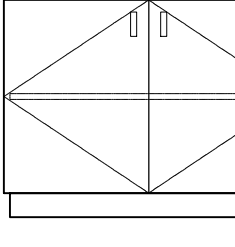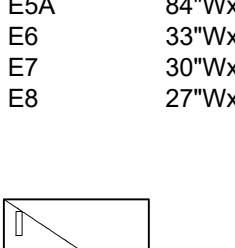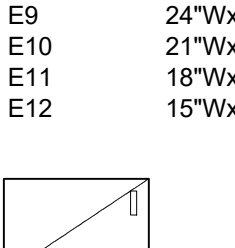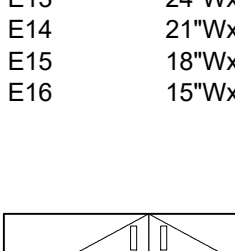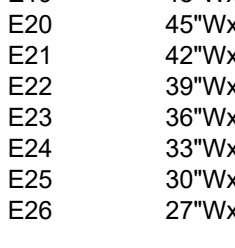
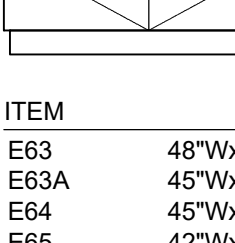
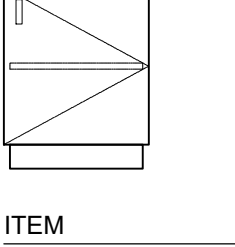
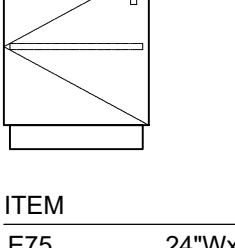
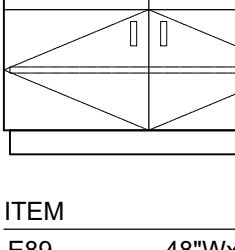


	DESCRIPTION
	BASE UNIT WITH ONE ADJUSTABLE SHELF AND TWO HINGED DOORS.
	DESCRIPTION
	BASE UNIT WITH ONE ADJUSTABLE SHELF AND ONE DOOR HINGED RIGHT.
	DESCRIPTION
	BASE UNIT WITH ONE ADJUSTABLE SHELF AND ONE DOOR HINGED LEFT.
	DESCRIPTION
	BASE UNIT WITH ONE ADJUSTABLE SHELF, & TWO HINGED DOORS.
	DESCRIPTION
	BASE UNIT WITH TWO EQUAL DRAWERS, ONE ADJUSTABLE SHELF, & TWO HINGED DOORS.
	DESCRIPTION
	BASE UNIT WITH ONE DRAWER, ONE ADJUSTABLE SHELF AND ONE DOOR HINGED RIGHT.
	DESCRIPTION
	BASE UNIT WITH ONE DRAWER, ONE ADJUSTABLE SHELF AND ONE DOOR HINGED LEFT.
	DESCRIPTION
	BASE UNIT WITH TWO EQUAL DRAWERS, ONE ADJUSTABLE SHELF, & TWO HINGED DOORS.
	DESCRIPTION
	BASE UNIT WITH ONE DRAWER, ONE ADJUSTABLE SHELF AND ONE DOOR HINGED RIGHT.

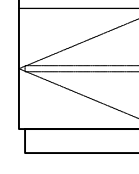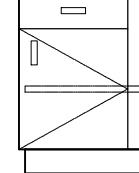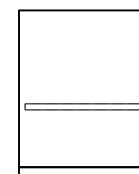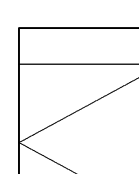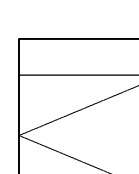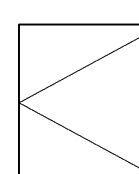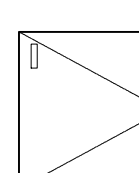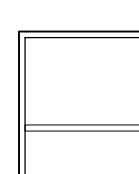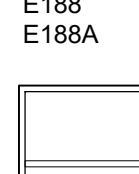	DESCRIPTION BASE UNIT WITH ONE DRAWER, ONE ADJUSTABLE SHELF AND ONE DOOR HINGED LEFT.
ITEM	SIZE
E101	24"Wx30"Hx24"D
E102	21"Wx30"Hx24"D
E103	18"Wx30"Hx24"D
E104	15"Wx30"Hx24"D
	DESCRIPTION BLIND CORNER BASE UNIT (LEFT SIDE EXPOSED) WITH ONE DRAWER, ONE ADJUST- ABLE SHELF, AND ONE DOOR HINGED RIGHT.
ITEM	SIZE
E105	45"Wx30"Hx24"D
E105A	36"Wx30"Hx24"D
E105B	36"Wx34"Hx24"D
	DESCRIPTION BLIND CORNER BASE UNIT (RIGHT SIDE EXPOSED) WITH ONE DRAWER, ONE ADJUST- ABLE SHELF, AND ONE DOOR HINGED LEFT.
ITEM	SIZE
E106	45"Wx30"Hx24"D
E106A	36"Wx30"Hx24"D
E106B	52"Wx34"Hx24"D
	DESCRIPTION SINK BASE UNIT WITH TWO HINGED DOORS, AND ONE BLANK DRAWER PANEL.
SERVICES: HOT AND COLD WATER	
ITEM	SIZE
E107	48"Wx34"Hx24"D
E108	45"Wx34"Hx24"D
E109	42"Wx34"Hx24"D
E110	39"Wx34"Hx24"D
E111	36"Wx34"Hx24"D
E112	33"Wx34"Hx24"D
E112A	32"Wx34"Hx24"D
E113	30"Wx34"Hx24"D
E114	27"Wx34"Hx24"D
	DESCRIPTION SINK BASE UNIT WITH TWO HINGED DOORS, AND ONE BLANK DRAWER PANEL.
SERVICES: HOT AND COLD WATER	
ITEM	SIZE
E121	48"Wx30"Hx24"D
E122	45"Wx30"Hx24"D
E123	42"Wx30"Hx24"D
E124	39"Wx30"Hx24"D
E125	36"Wx30"Hx24"D
E126	33"Wx30"Hx24"D
E127	30"Wx30"Hx24"D
E128	27"Wx30"Hx24"D
	DESCRIPTION SINK BASE UNIT WITH TWO HINGED DOORS.
SERVICES: HOT AND COLD WATER	
ITEM	SIZE
E149	48"Wx30"Hx24"D
E150	45"Wx30"Hx24"D
E151	42"Wx30"Hx24"D
E152	39"Wx30"Hx24"D
E153	36"Wx30"Hx24"D
E154	33"Wx30"Hx24"D
E155	30"Wx30"Hx24"D
E156	27"Wx30"Hx24"D
	DESCRIPTION SINK BASE UNIT WITH ONE DOOR HINGED RIGHT.
SERVICES: HOT AND COLD WATER	
ITEM	SIZE
E157	24"Wx30"Hx24"D
E158	21"Wx30"Hx24"D
E159	18"Wx30"Hx24"D
	DESCRIPTION OPEN BASE UNIT WITH ONE ADJUSTABLE SHELF.
ITEM	SIZE
E177	48"Wx34"Hx23"D
E177A	48"Wx34"Hx26"D
E178	45"Wx34"Hx23"D
E179	42"Wx34"Hx23"D
E180	39"Wx34"Hx23"D
E181	36"Wx34"Hx23"D
E182	33"Wx34"Hx23"D
E183	30"Wx34"Hx23"D
E184	27"Wx34"Hx23"D
E185	24"Wx34"Hx23"D
E186	21"Wx34"Hx23"D
E187	18"Wx34"Hx23"D
E188	15"Wx34"Hx23"D
E188A	48"Wx34"Hx24"D
	DESCRIPTION OPEN BASE UNIT WITH ONE ADJUSTABLE SHELF.
ITEM	SIZE
E201	48"Wx30"Hx23"D
E202	45"Wx30"Hx23"D
E203	42"Wx30"Hx23"D
E204	39"Wx30"Hx23"D
E205	36"Wx30"Hx23"D
E206	33"Wx30"Hx23"D
E207	30"Wx30"Hx23"D
E208	27"Wx30"Hx23"D
E209	24"Wx30"Hx23"D
E210	21"Wx30"Hx23"D
E211	18"Wx30"Hx23"D

  		DESCRIPTION DRAWER UNIT WITH FOUR EQUAL DRAWERS.	
ITEM	SIZE		
E288	48"Wx30"Hx24"D		
E289	42"Wx30"Hx24"D		
E290	36"Wx30"Hx24"D		
E290A	36"Wx34"Hx24"D		
E291	30"Wx30"Hx24"D		
E292	24"Wx30"Hx24"D		
E293	18"Wx30"Hx24"D		
E294	12"Wx30"Hx24"D		
		DESCRIPTION DRAWER UNIT WITH FIVE EQUAL DRAWERS.	
ITEM	SIZE		
E316	48"Wx30"Hx24"D		
E317	42"Wx30"Hx24"D		
E317A	42"Wx34"Hx30"D		
E318	36"Wx30"Hx24"D		
E319	30"Wx30"Hx24"D		
E320	24"Wx30"Hx24"D		
E321	18"Wx30"Hx24"D		
E322	12"Wx30"Hx24"D		
		DESCRIPTION DRAWER UNIT WITH SIX EQUAL DRAWERS.	
ITEM	SIZE		
E323	48"Wx34"Hx24"D		
E324	42"Wx34"Hx24"D		
E324A	42"Wx34"Hx30"D		
E325	36"Wx34"Hx24"D		
E326	30"Wx34"Hx24"D		
E327	24"Wx34"Hx24"D		
E327A	24"Wx34"Hx24"D		
E328	18"Wx34"Hx24"D		
E329	12"Wx34"Hx24"D		
FILE CABINET			
		DESCRIPTION DRAWER UNIT WITH FOLLOWERS, ONE FILE DRAWER AND TWO TOP DRAWERS.	
ITEM	SIZE		
E337	21"Wx30"Hx24"D		(LEGAL SIZE)
E338	18"Wx30"Hx24"D		(LETTER SIZE)
E338A	18"Wx30"Hx24"D		(LETTER SIZE)
E339	18"Wx30"Hx30"D		
		DESCRIPTION TALL STORAGE UNIT WITH FIVE ADJUSTABLE SHELVES AND TWO HINGED DOORS.	
ITEM	SIZE		
E349	48"Wx84"Hx24"D		
E349A	48"Wx84"Hx24"D	(W/ 10-ADJ. SHELVES)	
E349B	48"Wx84"Hx24"D		
E350	45"Wx84"Hx24"D		
E351	42"Wx84"Hx24"D		
E352	36"Wx84"Hx24"D		
E353	36"Wx84"Hx24"D		
E353A	36"Wx84"Hx24"D	(W/ 10-ADJ. SHELVES)	
E353B	36"Wx84"Hx24"D		
E354	33"Wx84"Hx24"D	(W/ 7-ADJ. SHELVES)	
E355	30"Wx84"Hx24"D		
E356	27"Wx84"Hx24"D		
E356A	18"Wx84"Hx14"D		
E357	48"Wx84"Hx14"D		
E358	45"Wx84"Hx14"D		
E359	42"Wx84"Hx14"D		
E360	36"Wx84"Hx14"D		
E361	36"Wx84"Hx14"D		
E362	33"Wx84"Hx14"D		
E363	30"Wx84"Hx14"D		
E364	27"Wx84"Hx14"D		
		DESCRIPTION TALL OPEN SHELVING UNIT WITH FIVE ADJUSTABLE SHELVES AND NO DOORS.	
ITEM	SIZE		
E397	48"Wx84"Hx23"D		
E398	45"Wx84"Hx23"D		
E399	42"Wx84"Hx23"D		
E400	36"Wx84"Hx23"D		
E401	36"Wx84"Hx23"D		
E401A	36"Wx84"Hx26"D		
E402	33"Wx84"Hx23"D		
E403	30"Wx84"Hx23"D		
E404	27"Wx84"Hx23"D		
E405	24"Wx84"Hx23"D		
E406	21"Wx84"Hx23"D		
E407	18"Wx84"Hx23"D		
E408	15"Wx84"Hx23"D		
E409	12"Wx84"Hx23"D		
E410	45"Wx84"Hx13"D		
E411	42"Wx84"Hx13"D		
E412	36"Wx84"Hx13"D		
E413	36"Wx84"Hx13"D		

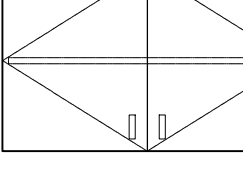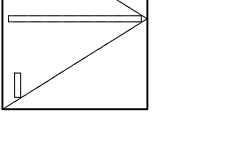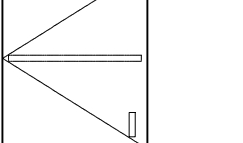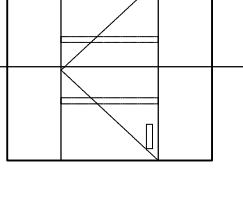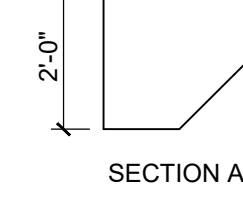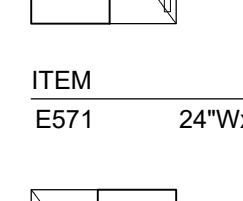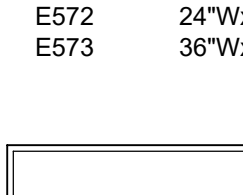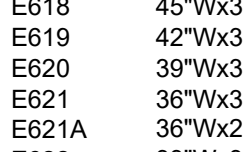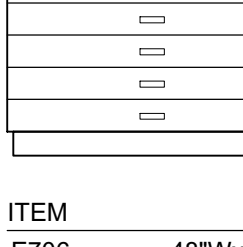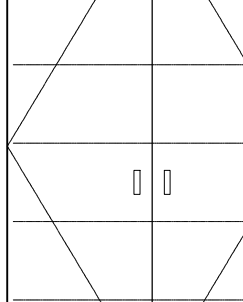		DESCRIPTION WALL UNIT WITH ONE ADJUSTABLE SHELF AND TWO HINGED DOORS.
ITEM	SIZE	
E507	48"Wx30"Hx14"D	
E507A	48"Wx30"Hx16"D	(2-ADJ. SHELVES)
E508	45"Wx30"Hx14"D	
E509	42"Wx30"Hx14"D	
E509A	40"Wx30"Hx14"D	(2-ADJ. SHELVES)
E510	39"Wx30"Hx14"D	
E511	36"Wx30"Hx14"D	
E511A	36"Wx30"Hx16"D	(2-ADJ. SHELVES)
E511B	36"Wx30"Hx18"D	(2-ADJ. SHELVES)
E511C	36"Wx24"Hx14"D	
E512	33"Wx30"Hx14"D	(2-ADJ. SHELVES)
E512A	32"Wx30"Hx14"D	(2-ADJ. SHELVES)
E513	30"Wx30"Hx14"D	
E513A	30"Wx24"Hx14"D	(2-ADJ. SHELVES)
E514	27"Wx30"Hx14"D	
E514A	24"Wx30"Hx14"D	
		DESCRIPTION WALL UNIT WITH ONE ADJUSTABLE SHELF AND ONE DOOR HINGED RIGHT.
ITEM	SIZE	
E515	24"Wx30"Hx14"D	
E516	21"Wx30"Hx14"D	
E517	18"Wx30"Hx14"D	
E518	15"Wx30"Hx14"D	
		DESCRIPTION WALL UNIT WITH ONE ADJUSTABLE SHELF AND ONE DOOR HINGED LEFT.
ITEM	SIZE	
E519	24"Wx30"Hx14"D	
E519A	24"Wx30"Hx16"D	(2-ADJ. SHELVES)
E520	21"Wx30"Hx14"D	
E521	18"Wx30"Hx14"D	
E521A	18"Wx30"Hx16"D	
E522	15"Wx30"Hx14"D	
		DESCRIPTION WALL CORNER UNIT WITH TWO ADJUSTABLE SHELVES AND A DOOR HINGED LEFT.
ITEM	SIZE	
E574	24"Wx30"Hx24"D	
		DESCRIPTION WALL CORNER UNIT WITH TWO ADJUSTABLE SHELVES AND A DOOR HINGED RIGHT.
ITEM	SIZE	
E575	24"Wx30"Hx24"D	
		DESCRIPTION WALL CORNER UNIT WITH ONE ADJUSTABLE SHELF AND ONE DOOR WITH A CONTINUOUS PIANO HINGE AT DOOR CENTER.
ITEM	SIZE	
E571	24"Wx30"Hx24"D	
		DESCRIPTION WALL CORNER UNIT WITH ONE ADJUSTABLE SHELF AND ONE DOOR WITH A CONTINUOUS PIANO HINGE AT DOOR CENTER.
ITEM	SIZE	
E572	24"Wx30"Hx24"D	
E573	36"Wx30"Hx24"D	
		DESCRIPTION OPEN WALL UNIT WITH ONE ADJUSTABLE SHELF.
ITEM	SIZE	
E617	48"Wx30"Hx14"D	
E618	45"Wx30"Hx14"D	
E618A	42"Wx30"Hx14"D	
E620	39"Wx30"Hx14"D	
E621	36"Wx30"Hx14"D	
E621A	36"Wx24"Hx14"D	
E622	33"Wx30"Hx14"D	
E623	30"Wx30"Hx14"D	
E624	27"Wx30"Hx14"D	
E625	24"Wx30"Hx14"D	
E626	21"Wx30"Hx14"D	
E627	18"Wx30"Hx14"D	
E628	15"Wx30"Hx14"D	
		DESCRIPTION PAPER STORAGE UNIT WITH SIX EQUAL DRAWERS
ITEM	SIZE	
E706	48"Wx34"Hx35"D	(30"D PAPER)
E706A	36"Wx34"Hx29"D	
		DESCRIPTION DRY STORAGE UNIT WITH FIVE PERFORATED SHELVES (#507), ONE DRIP PAN AND TWO HINGED DOORS WITH LOUVERS.

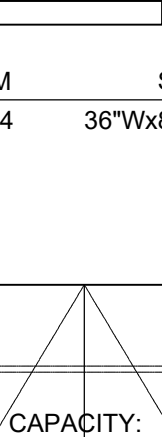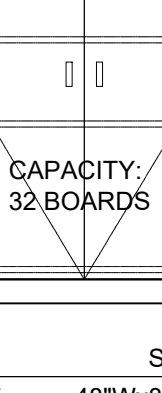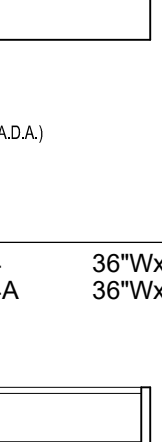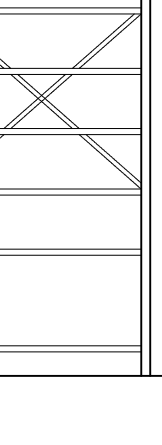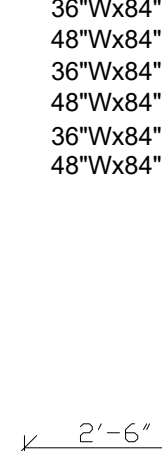		DESCRIPTION GLAZING BOOTH WITH A GALVANIZED METAL WORK SURFACE, 18" BACKPLASH, 18" ENDSPLASHES, AND A BASE CABINET WITH TWO DRAWERS, ONE ADJUSTABLE SHELF AND TWO HINGED DOORS.
ITEM	SIZE	
E734	36"Wx84"Hx24"D	
		DESCRIPTION DRAWING BOARD STORAGE WITH TWO HINGED DOORS. DRAWING BOARDS BY OWNER.
ITEM	SIZE	
E745	48"Wx84"Hx24"D	
		DESCRIPTION HANDICAPPED ACCESSIBLE BASE CABINET TO ACCOMMODATE A STAINLESS STEEL TWO COMPARTMENT SINK
ITEM	SIZE	
E904	36"Wx34"Hx24"D	
E904A	36"Wx30"Hx24"D	
		DESCRIPTION HEAVY DUTY METAL OPEN ADJUSTABLE SHELVING W/ BAKED ENAMEL FINISH END PANELS BETWEEN ALL UNITS AND @ ENDS
ITEM	SIZE	
E906	36"Wx84"Hx12"D	
E906A	48"Wx84"Hx12"D	
E906	36"Wx84"Hx18"D	
E906A	48"Wx84"Hx18"D	
E907	36"Wx84"Hx24"D	
E907A	48"Wx84"Hx24"D	
		DESCRIPTION WALL MOUNTED COUNTER T W/ PLASTIC LAMINATE ON ALL EXPOSED SURFACES
ITEM	SIZE	
E908	(PER PLAN)W x30"Hx30"D	
E908A	(PER PLAN)W x30"Hx24"D	
		DESCRIPTION TALL STORAGE UNIT WITH FIVE ADJUSTABLE SHELVES AND DOOR HINGED RIGHT.
ITEM	SIZE	
E908	(PER PLAN)W x30"Hx30"D	
E908A	(PER PLAN)W x30"Hx24"D	

E913

5'-0" W X 34"H X 8'-0" L
5'-0" W X 34"H X 11'-0" L

(2) 6 DRAWER CABINETS (E324)
45" W X 30" D EACH END OF (E324A EA.)

E13 @ ME PROD.

1 1/2" P. LAM. COUNTERTOP

ALL SIDES FINISHED

3 DUPLEX OUTLETS EACH SIDE

E65 EA. SIDE
E65 & E67 EA. SIDE
(MEDIA PRODUCTION)

ITEM	SIZE
E913	5'-0" W X 34"H X 8'-0" L
E913A	5'-0" W X 34"H X 11'-0" L

NOTE: NUMBERS IN PARENTHESES INDICATE CABINET DESIGNATIONS FOR UNIT E913A.

CUBBIES

ITEM	SIZE
E916	5'-4 1/2"W x 4'-4"H x 15"D

DESCRIPTION
COMPACT MOUNTED CUBBIES
W/ 3/4" DIVIDERS VERTICAL AND HORIZONTAL
ON TOP OF A 4" H. PLYWOOD BASE PLATFORM.

E918

5'-0" W X 34"H X 8'-0" L
5'-0" W X 34"H X 11'-0" L

ART SINK
ACCESS DOOR
THREE SIDED

1 1/2" P. LAM. COUNTERTOP

ALL SIDES FINISHED

3 DUPLEX OUTLETS EACH SIDE

E65 EA. SIDE
E65 & E67 EA. SIDE
(MEDIA PRODUCTION)

ITEM	LSI #	SIZE
E917		84"Wx30"Hx36"D
E918		84"Wx34"Hx36"D

The drawings show six locker configurations (A-F) and a detailed section view.


- Configuration A:** 20/A1.12, 1-6", (2) 12"W X 30"H X 15"D ATHLETIC LOCKERS
- Configuration B:** 23/A1.12, 1-6", (3) 12"W X 24"H X 15"D LOCKERS
- Configuration C:** 20/A1.12, 1-6", (5) 12"W X 12"H X 15"D ATHLETIC LOCKERS
- Configuration D:** 19/A1.12, 1-6", (3) 12"W X 12"H X 15"D ATHLETIC LOCKERS
- Configuration E:** 23/A1.12, 1-6", 12"W X 60"H X 15"D LOCKERS
- Configuration F:** 19/A1.12, 1-6", 12"W X 36"H X 15"D ATHLETIC LOCKERS

Section View: MAIL BOX SECTION / MLBX, SECTION AA. Dimensions include 13'-10 1/4" total width, 3'-2 1/4" and 3'-2 1/2" widths, 1'-0" and 3/4" heights, and a 6'-0" depth.




★ SEE SPECIFICATIONS FOR SCIENCE CASEWORK LEGEND

NOTE:
HEIGHT SHOWN ARE TOP OF COUNTERS,
ADJUST CABINET UNITS HEIGHT AS REQUIRED.

Filename: C:\Users\Datatraya\OneDrive - Harvard Jolly - Inc\22046.00 SJSD K-8 School OOS CAD\Sheet\30042A8 - Plot Date: 10/21/2022 Plotted By: Datatraya Saravadar

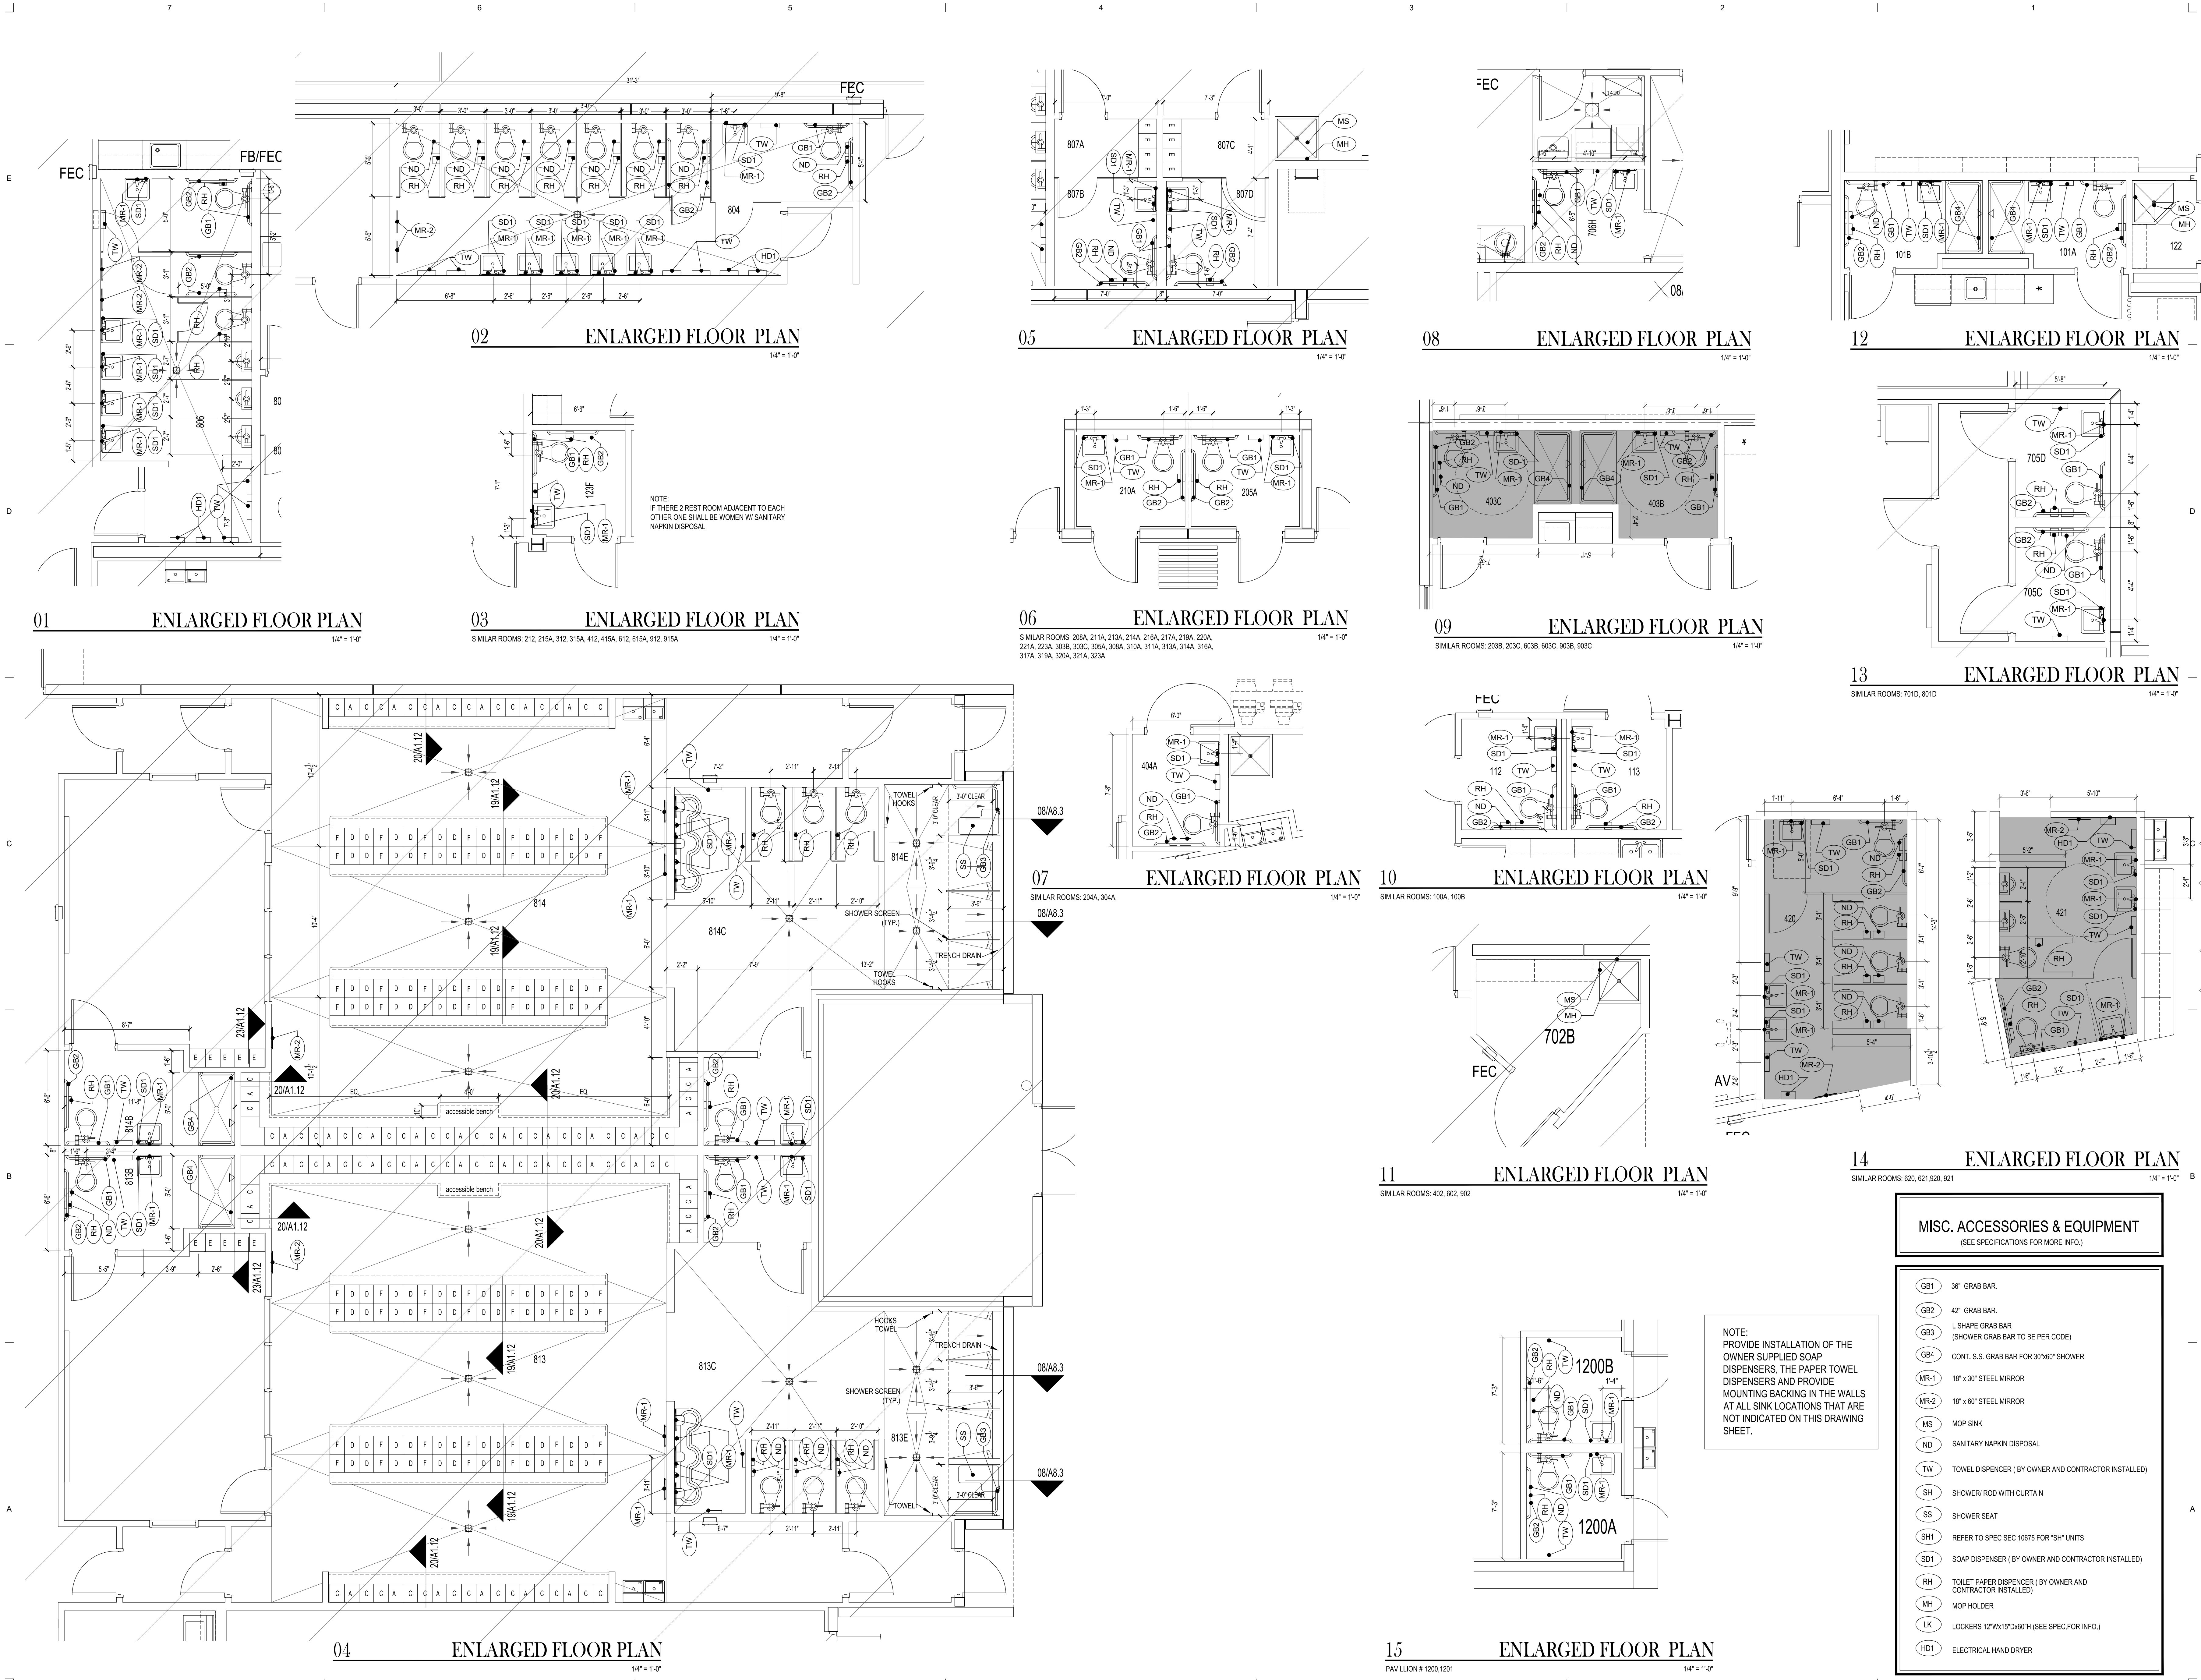

Filename: C:\Users\Datlataya\OneDrive - Harvard Jolly, Inc\22046.00 SJUSD K-8 School OOS CAD\Sheet\30042\A8.2 Print Date: 10-21-2022 Plotted By: Datlataya Serrano\ddar

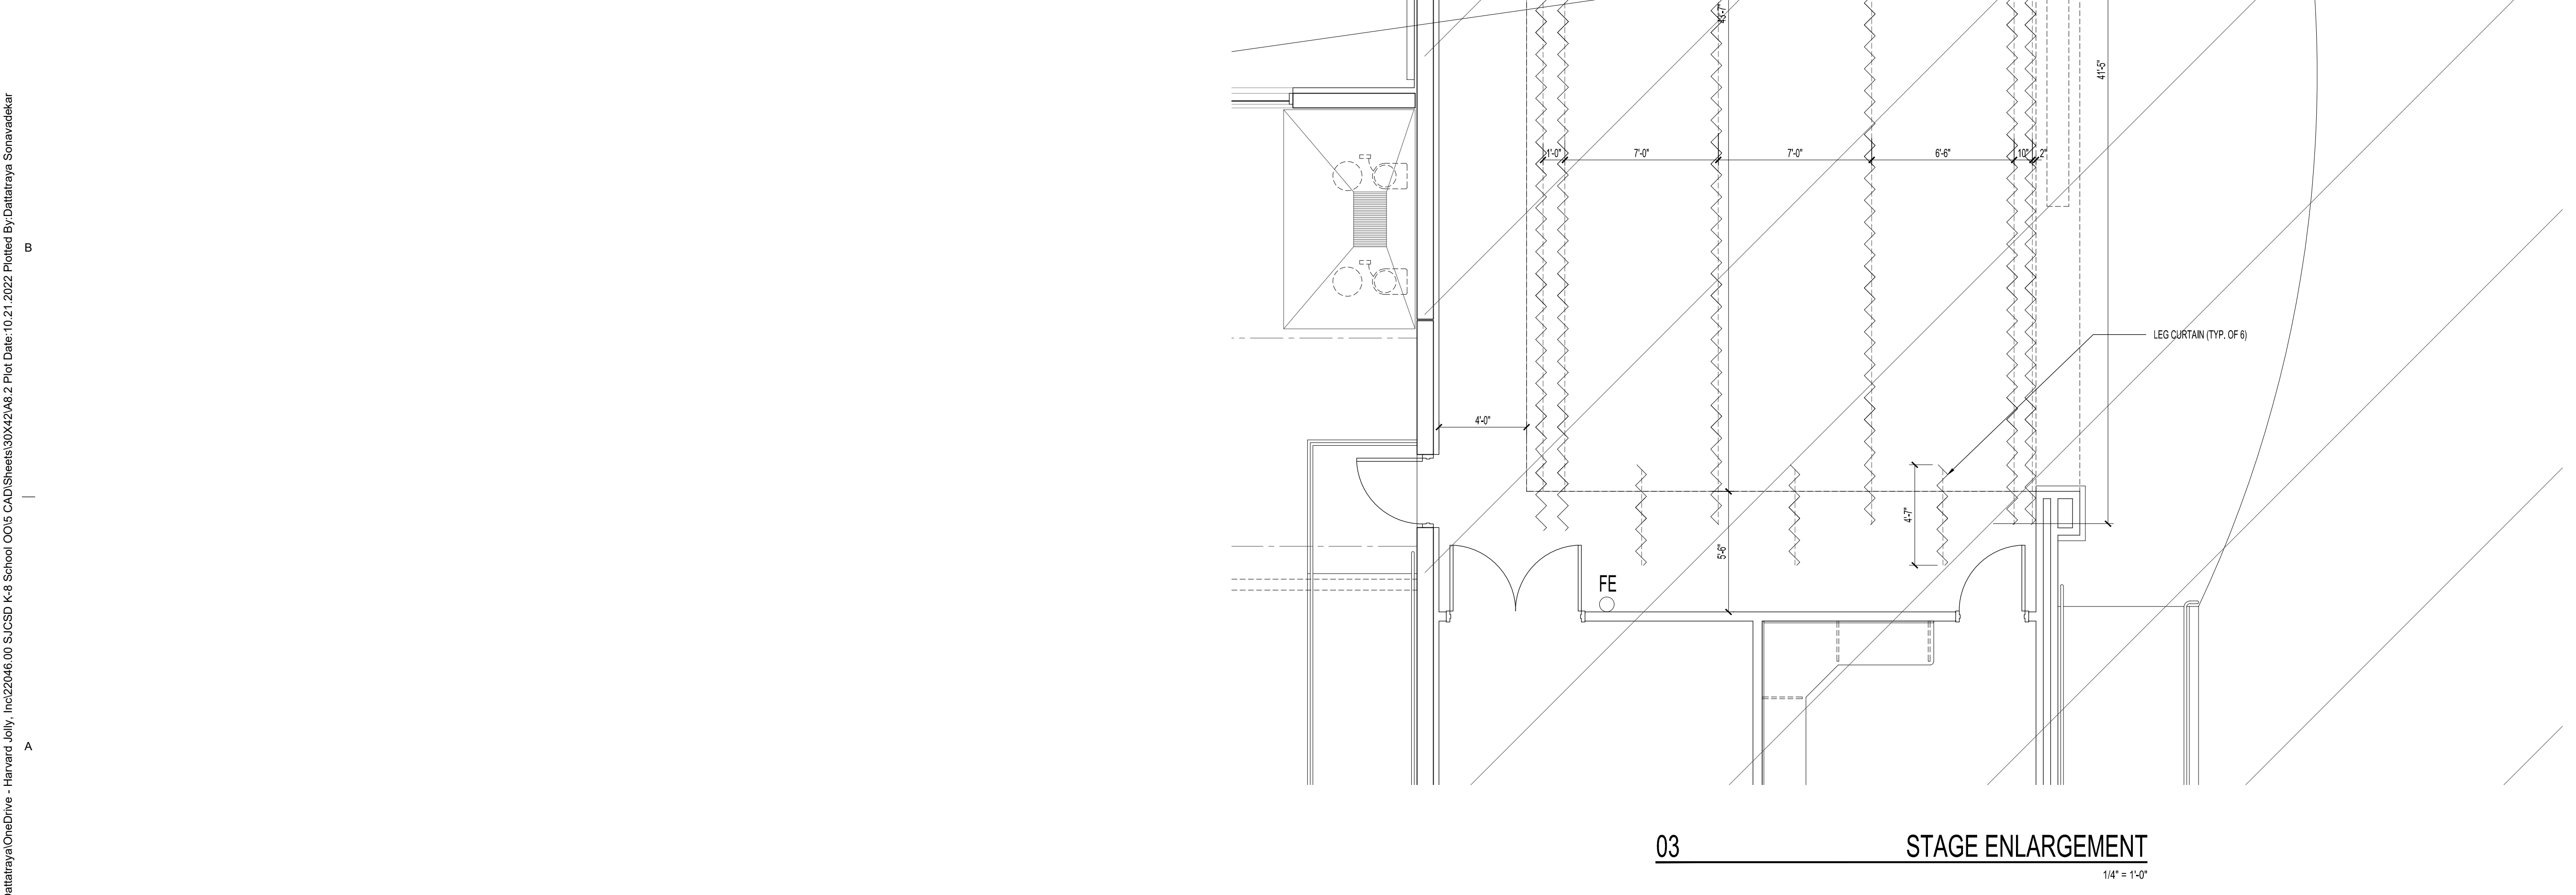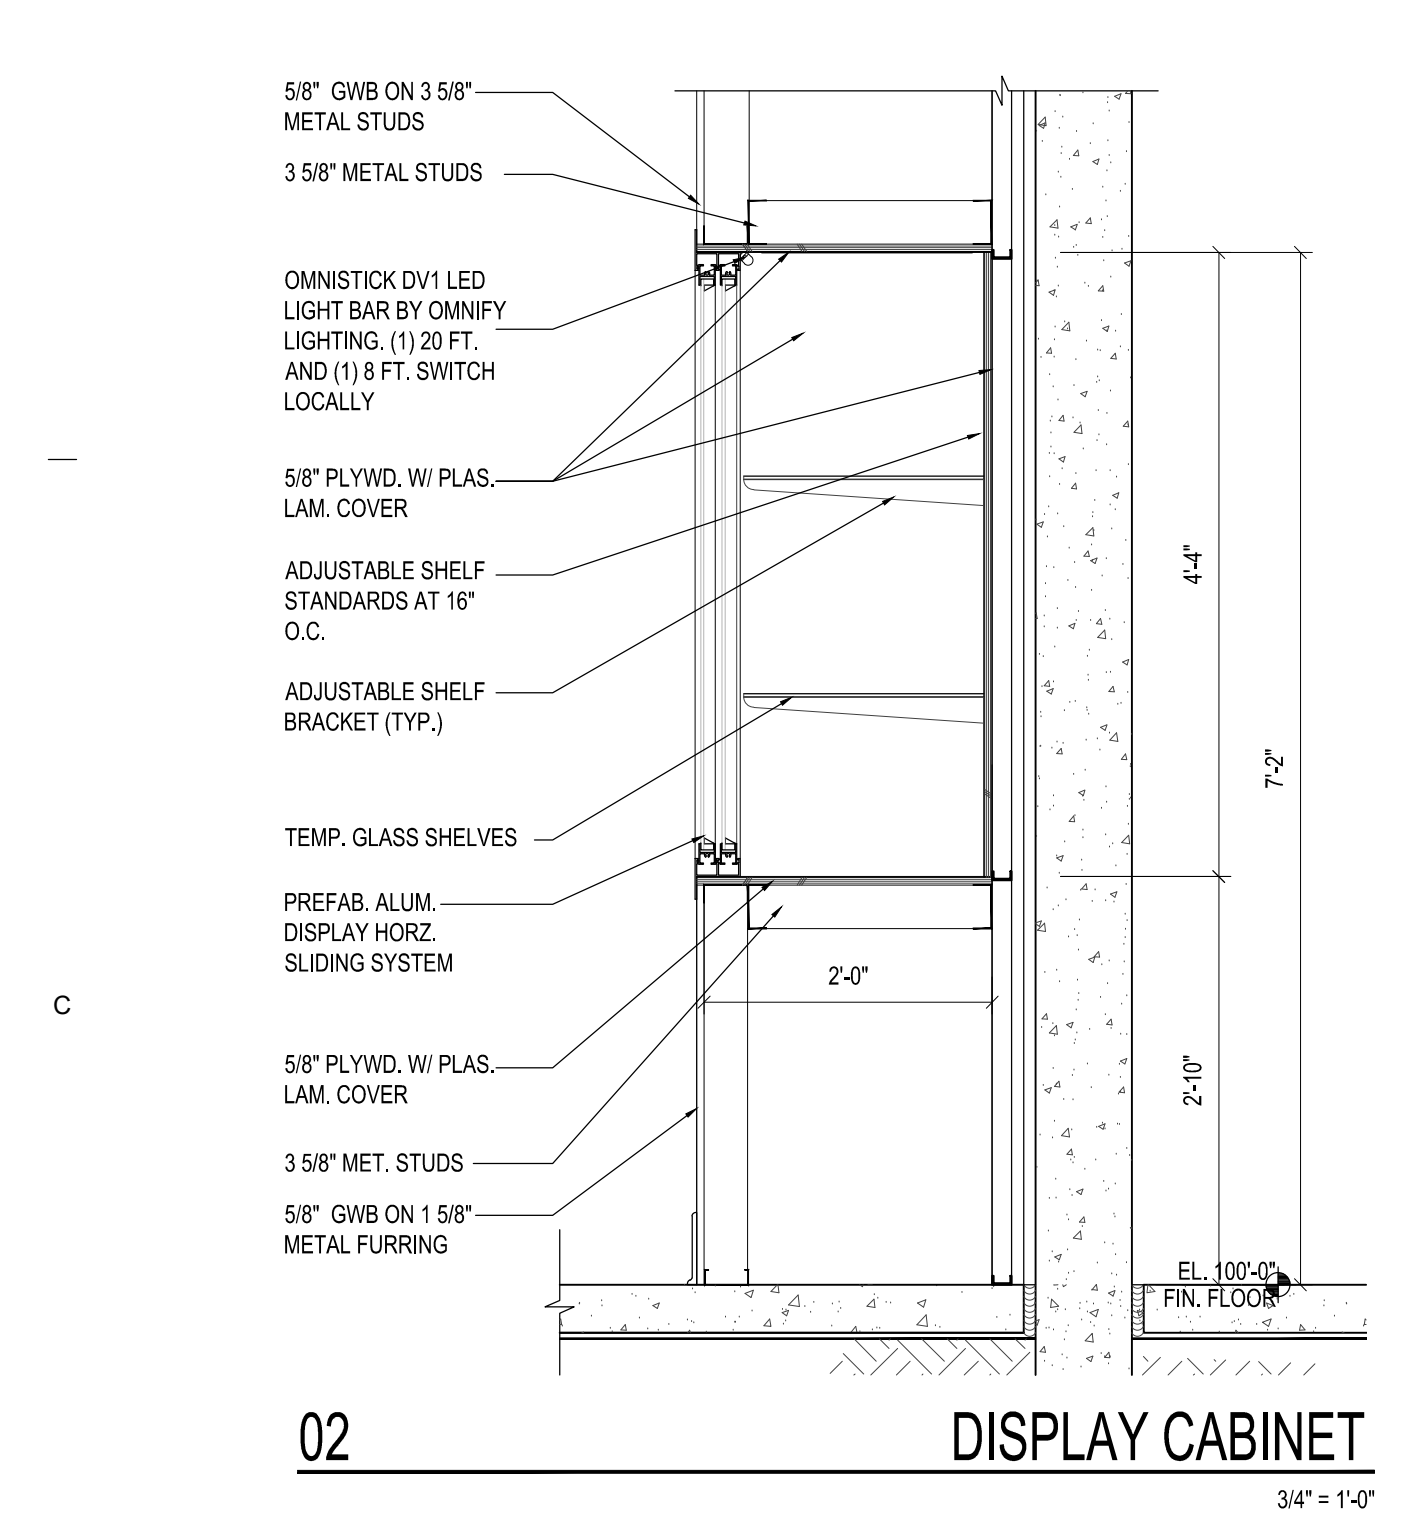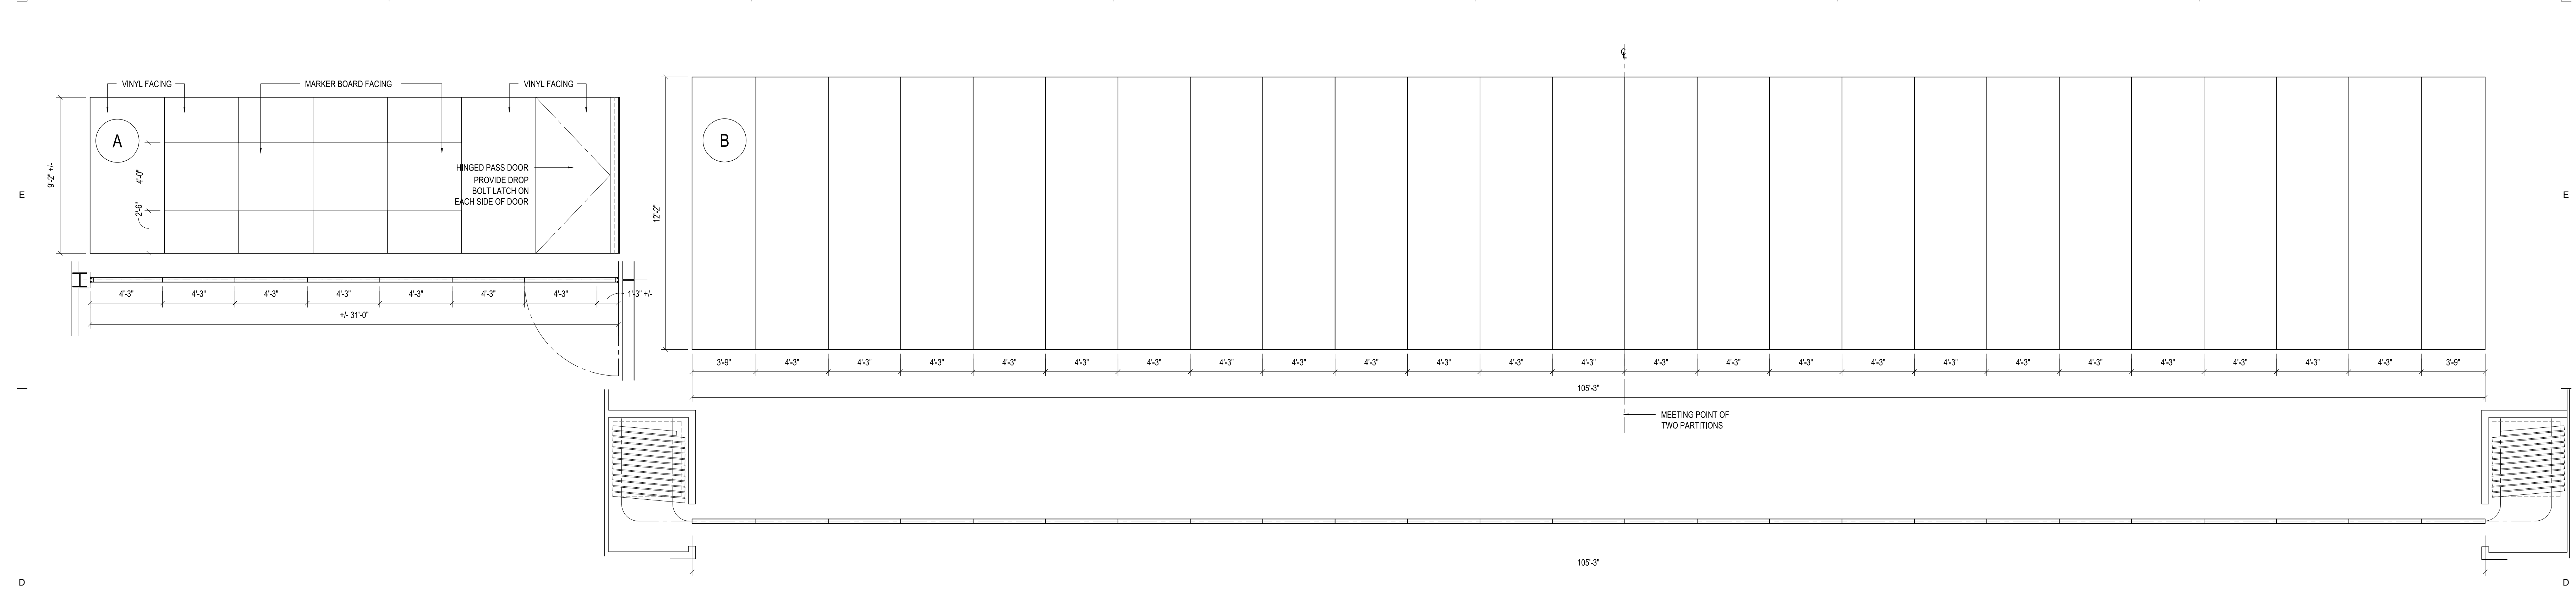

HARVARD JOLLY ARCHITECTURE

2047 Vista Parkway, Suite 100 West Palm Beach, FL 33411 | 561-478-4457 | www.HarvardJolly.com | AR0013140

©2022 HARVARD JOLLY, INC.

A8.2

K-8 SCHOOL "OO"

ST. JOHNS COUNTY SCHOOL DISTRICT - BID # 2022-50

1455 TWIN CREEKS DRIVE,

ST. AUGUSTINE, FLORIDA 32095


Comm. No: 22046.00

Date: 10-21-22


Drawn:

Revisions		
No.	Date	Note

TO THE BEST OF MY KNOWLEDGE, THE PLANS AND SPECIFICATIONS COMPLY WITH THE MINIMUM BUILDING CODES.

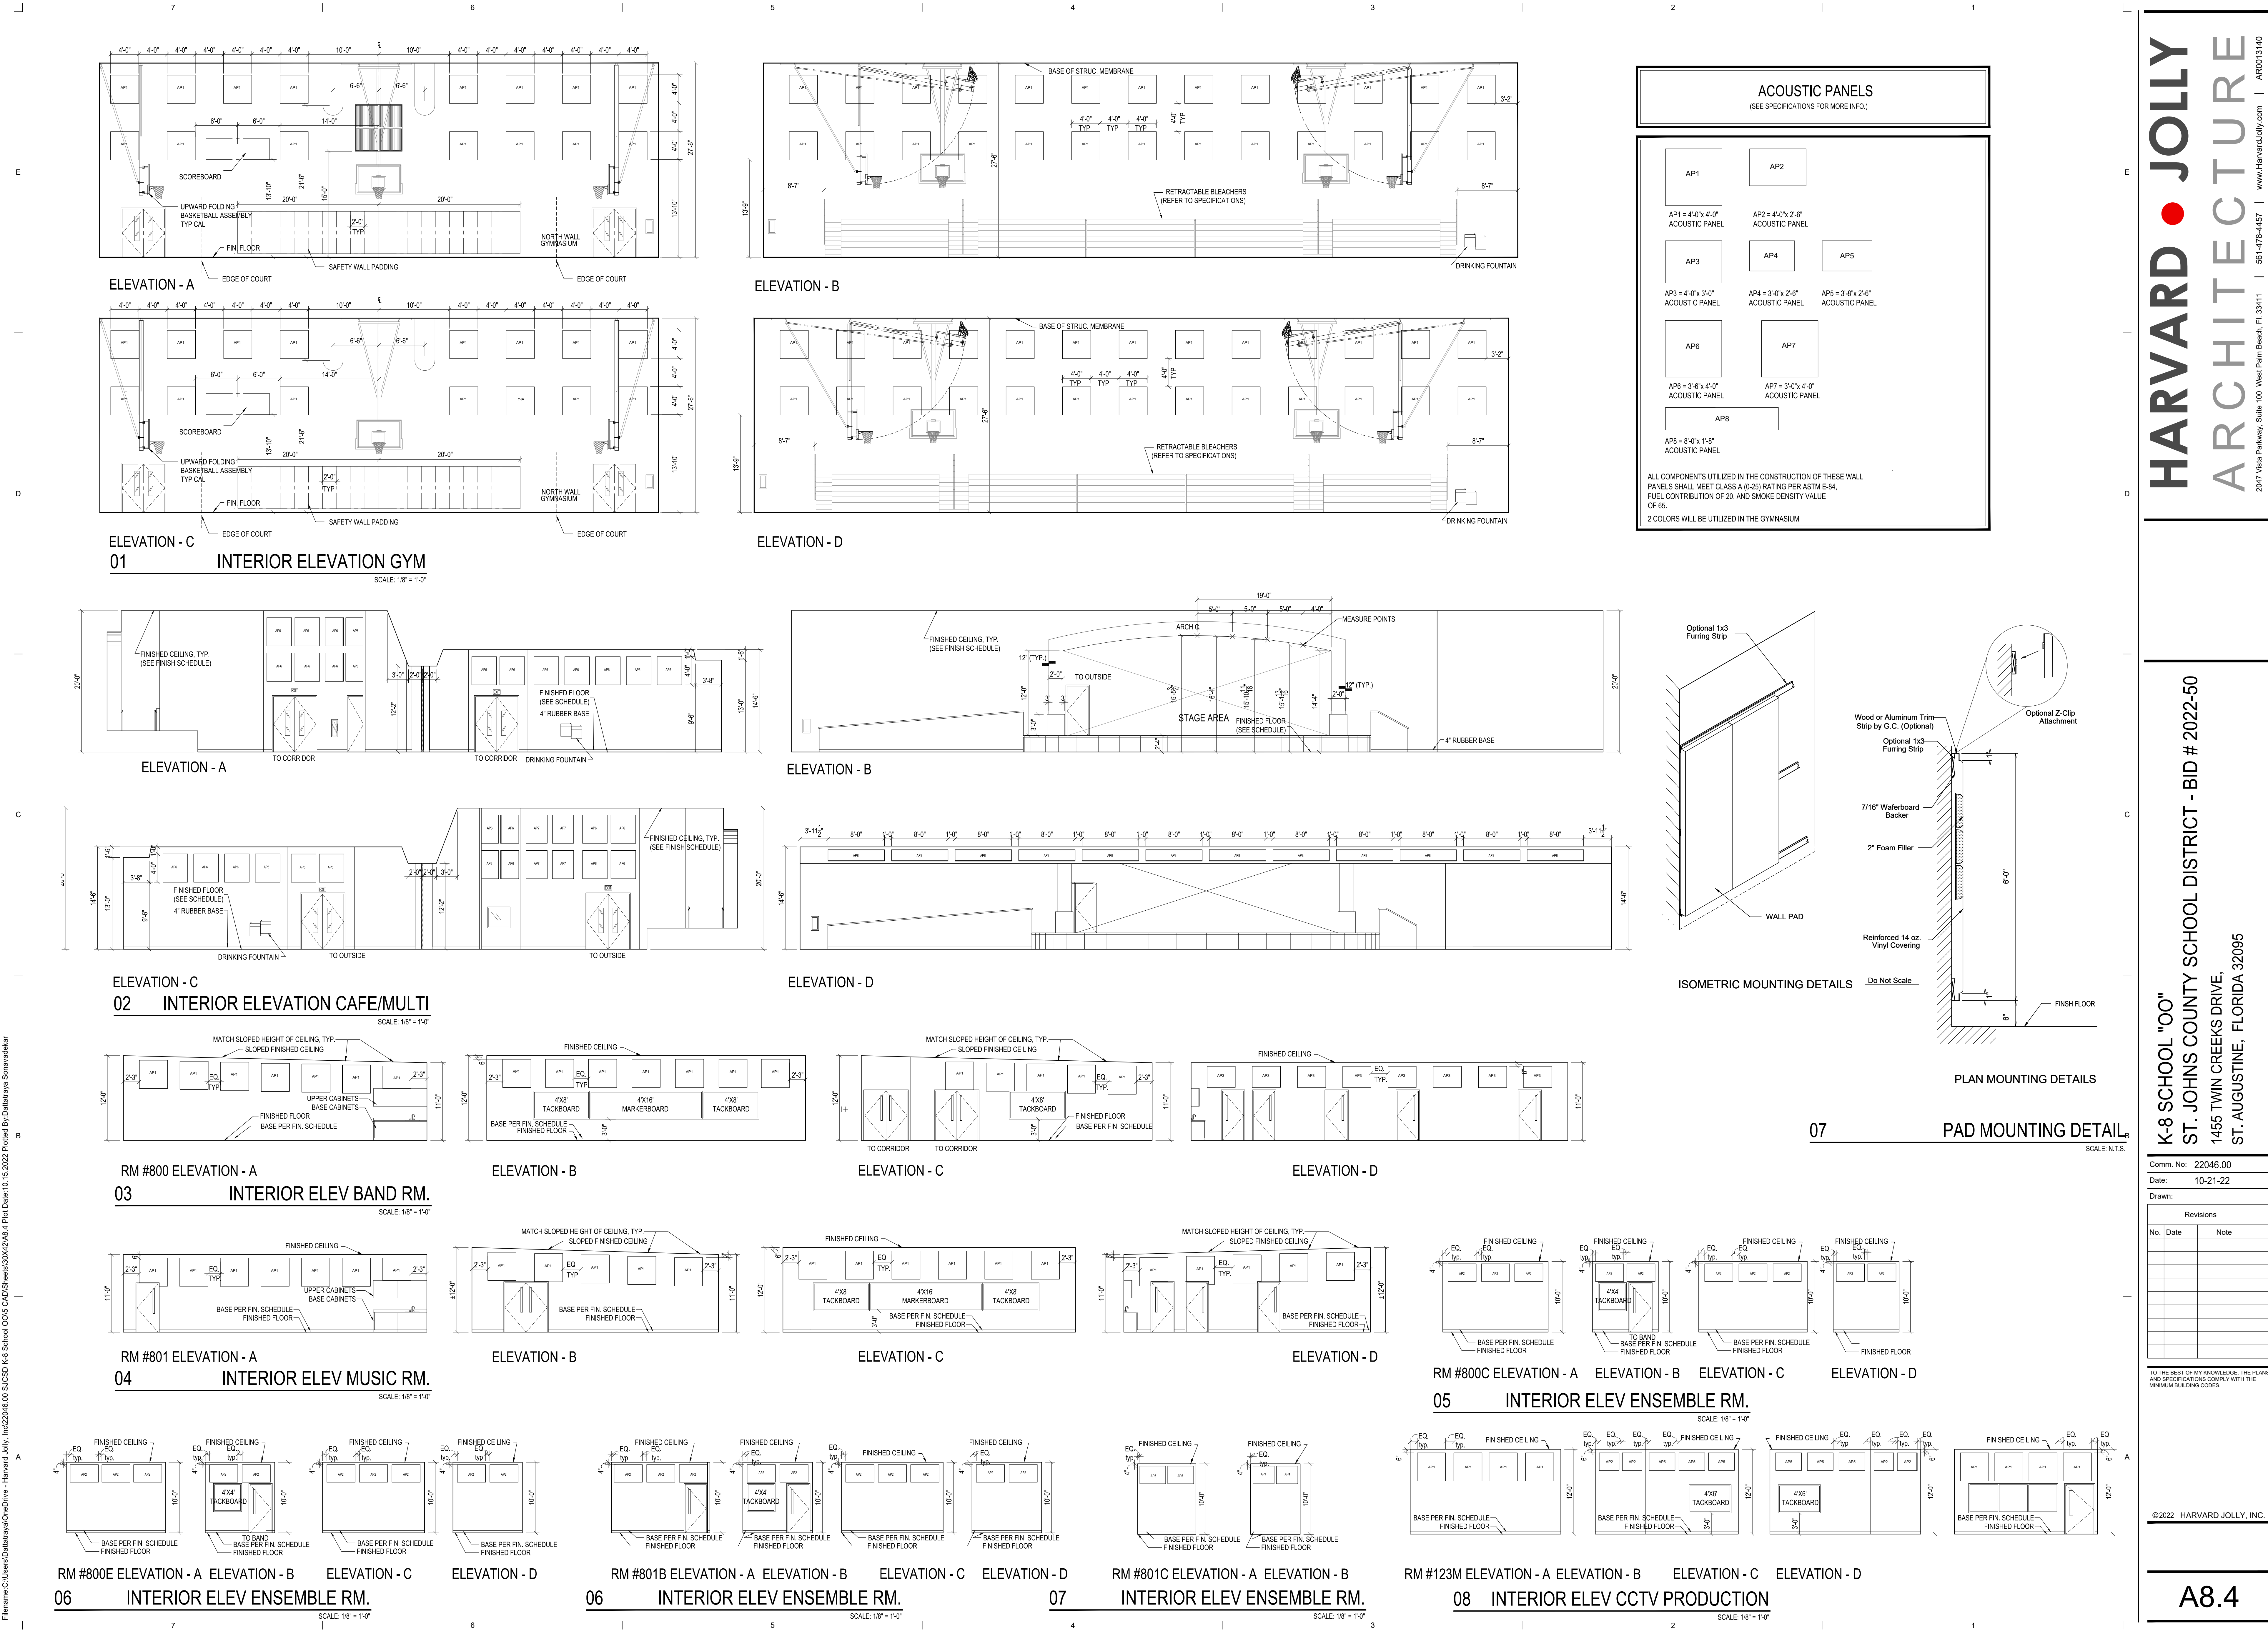

Filename: C:\Users\Datatraya\OneDrive - Harvard Jolly - Inc\22046.00 - SJUSD K-8 School\005 CAD\Sheets\30X24.08 - Plt Date: 10.15.2022 Plotted By: Datatraya Saravandhar

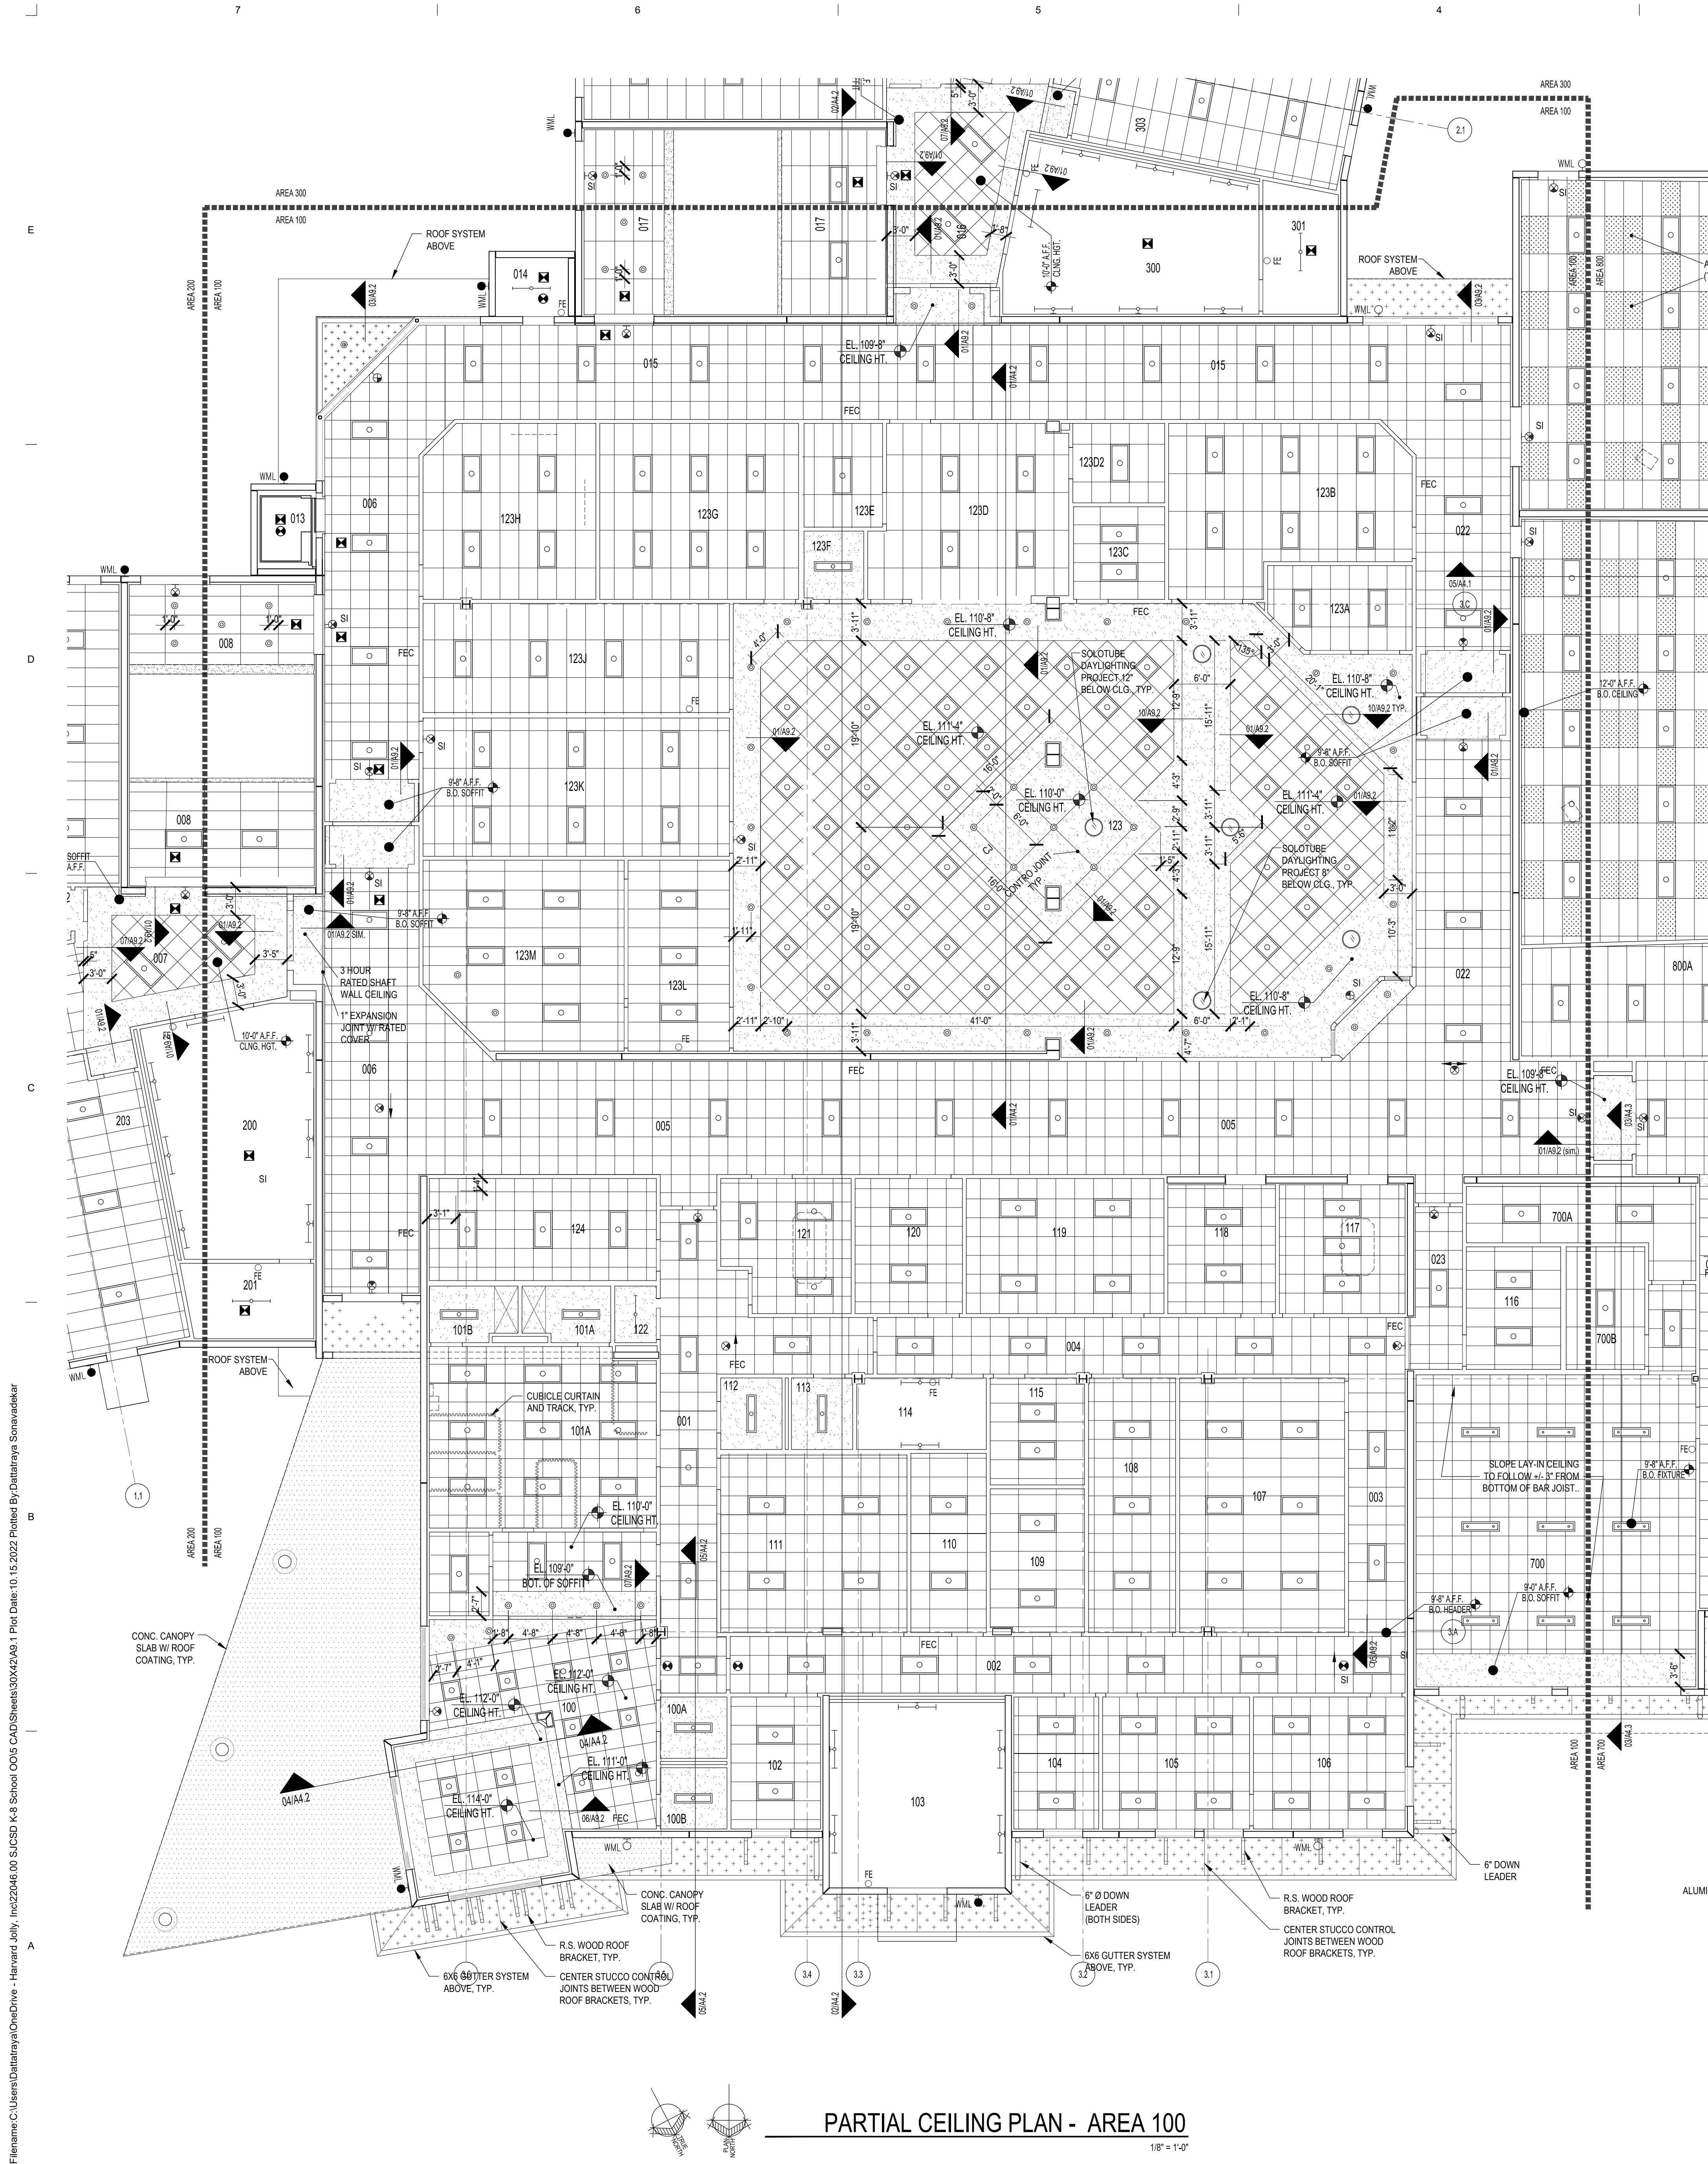


PARTIAL CEILING PLAN - AREA 100

1/8" = 1'-0"

CEILING LEGEND	
	CEMENT PLASTER/LATH
	PRECAST CONCRETE CANOPY
	CEILING W/ GRID 2 x 2 LAY-IN ACOUSTICAL
	CEILING W/ GRID 2 x 4 LAY-IN ACOUSTICAL
	GYPSUM WALL BOARD CEILING, SOFFIT OR HEADER
	24 x 48 FLUORESCENT FIXTURE
	24 x 24 FLUORESCENT FIXTURE
	12 x 48 SURFACE MOUNTED FLUORESCENT FIXTURE
	12 x 48 WALL MOUNTED FLUORESCENT FIXTURE
	SURFACE MOUNTED FIXTURE
	6" STRUCTURE MOUNTED FLUORESCENT FIXTURE
	HI-BAY LIGHT FIXTURE
	RECESSED CAN FIXTURE
	STAGE TRACK LIGHTING
	SOLATUBE DAYLIGHTING FIXTURE
	EMERGENCY EXIT SIGNS
	PHOTOLUMINESCENT EMERGENCY EXIT LIGHT (CEILING MTD.)
	CEILING MOUNTED EMERGENCY LIGHTS
	SUPPLY DIFFUSER (SEE MECHANICAL)
	RETURN GRILL (SEE MECHANICAL)
	EXHAUST GRILL (SEE MECHANICAL)


BUILDING AREA 100	
ROOM #	ROOM NAME
001	CORRIDOR
002	CORRIDOR
003	CORRIDOR
004	CORRIDOR
005	CORRIDOR
006	CORRIDOR
013	ELEVATOR
014	ELEVATOR EQUIPMENT
015	CORRIDOR
022	CORRIDOR
023	CORRIDOR
100	RECEPTION
100A	PUBLIC RESTROOM - MALE
100B	PUBLIC RESTROOM - FEMALE
101	CLINIC
101A	GIRLS RESTROOM
101B	BOYS RESTROOM
102	BOOKKEEPER
103	MECHANICAL
104	SECRETARIAL
105	PRINCIPAL'S CONFERENCE ROOM
106	PRINCIPAL'S OFFICE
107	ADMINISTRATIVE STORAGE
108	RECORDS
109	COMPUTER AREA
110	CER ROOM
111	PRODUCTION WORKROOM
112	STAFF RESTROOM - FEMALE
113	STAFF RESTROOM - MALE
114	ELECTRICAL
115	IT/INTEGRANT
116	ASSISTANT PRINCIPAL
117	CONFERENCE ROOM
118	ASSISTANT PRINCIPAL
119	STUDENT ACTIVITIES (INHOUSE SUSPENSION)
120	ASSISTANT PRINCIPAL
121	CONFERENCE ROOM
122	CUSTODIAL

123	MEDIA ROOM/STACKS
123A	MEDIA OFFICE
123B	MEDIA PRODUCTION
123C	MEDIA SMALL GROUP
123D	AUDIO VISUAL STORAGE
123E	AUDIO VISUAL REPAIR
123F	RESTROOM
123G	PROFESSIONAL LIBRARY
123H	TEXTBOOK STORAGE
123J	TECHNICAL PROCESSING
123K	GROUP PROJECTS (COMPUTER LAB)
123L	CCTV STORAGE
123M	CCTV PRODUCTION
124	CAREERS ROOM

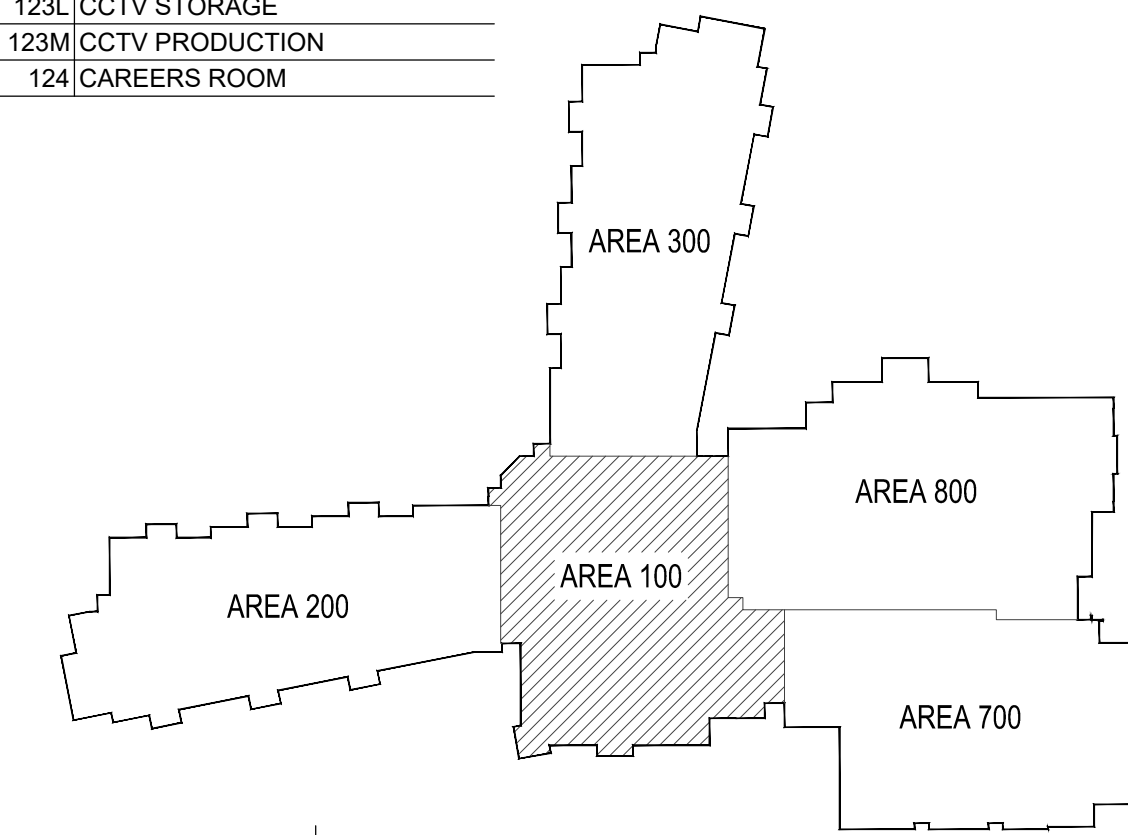


KEY PLAN

NOT TO SCALE

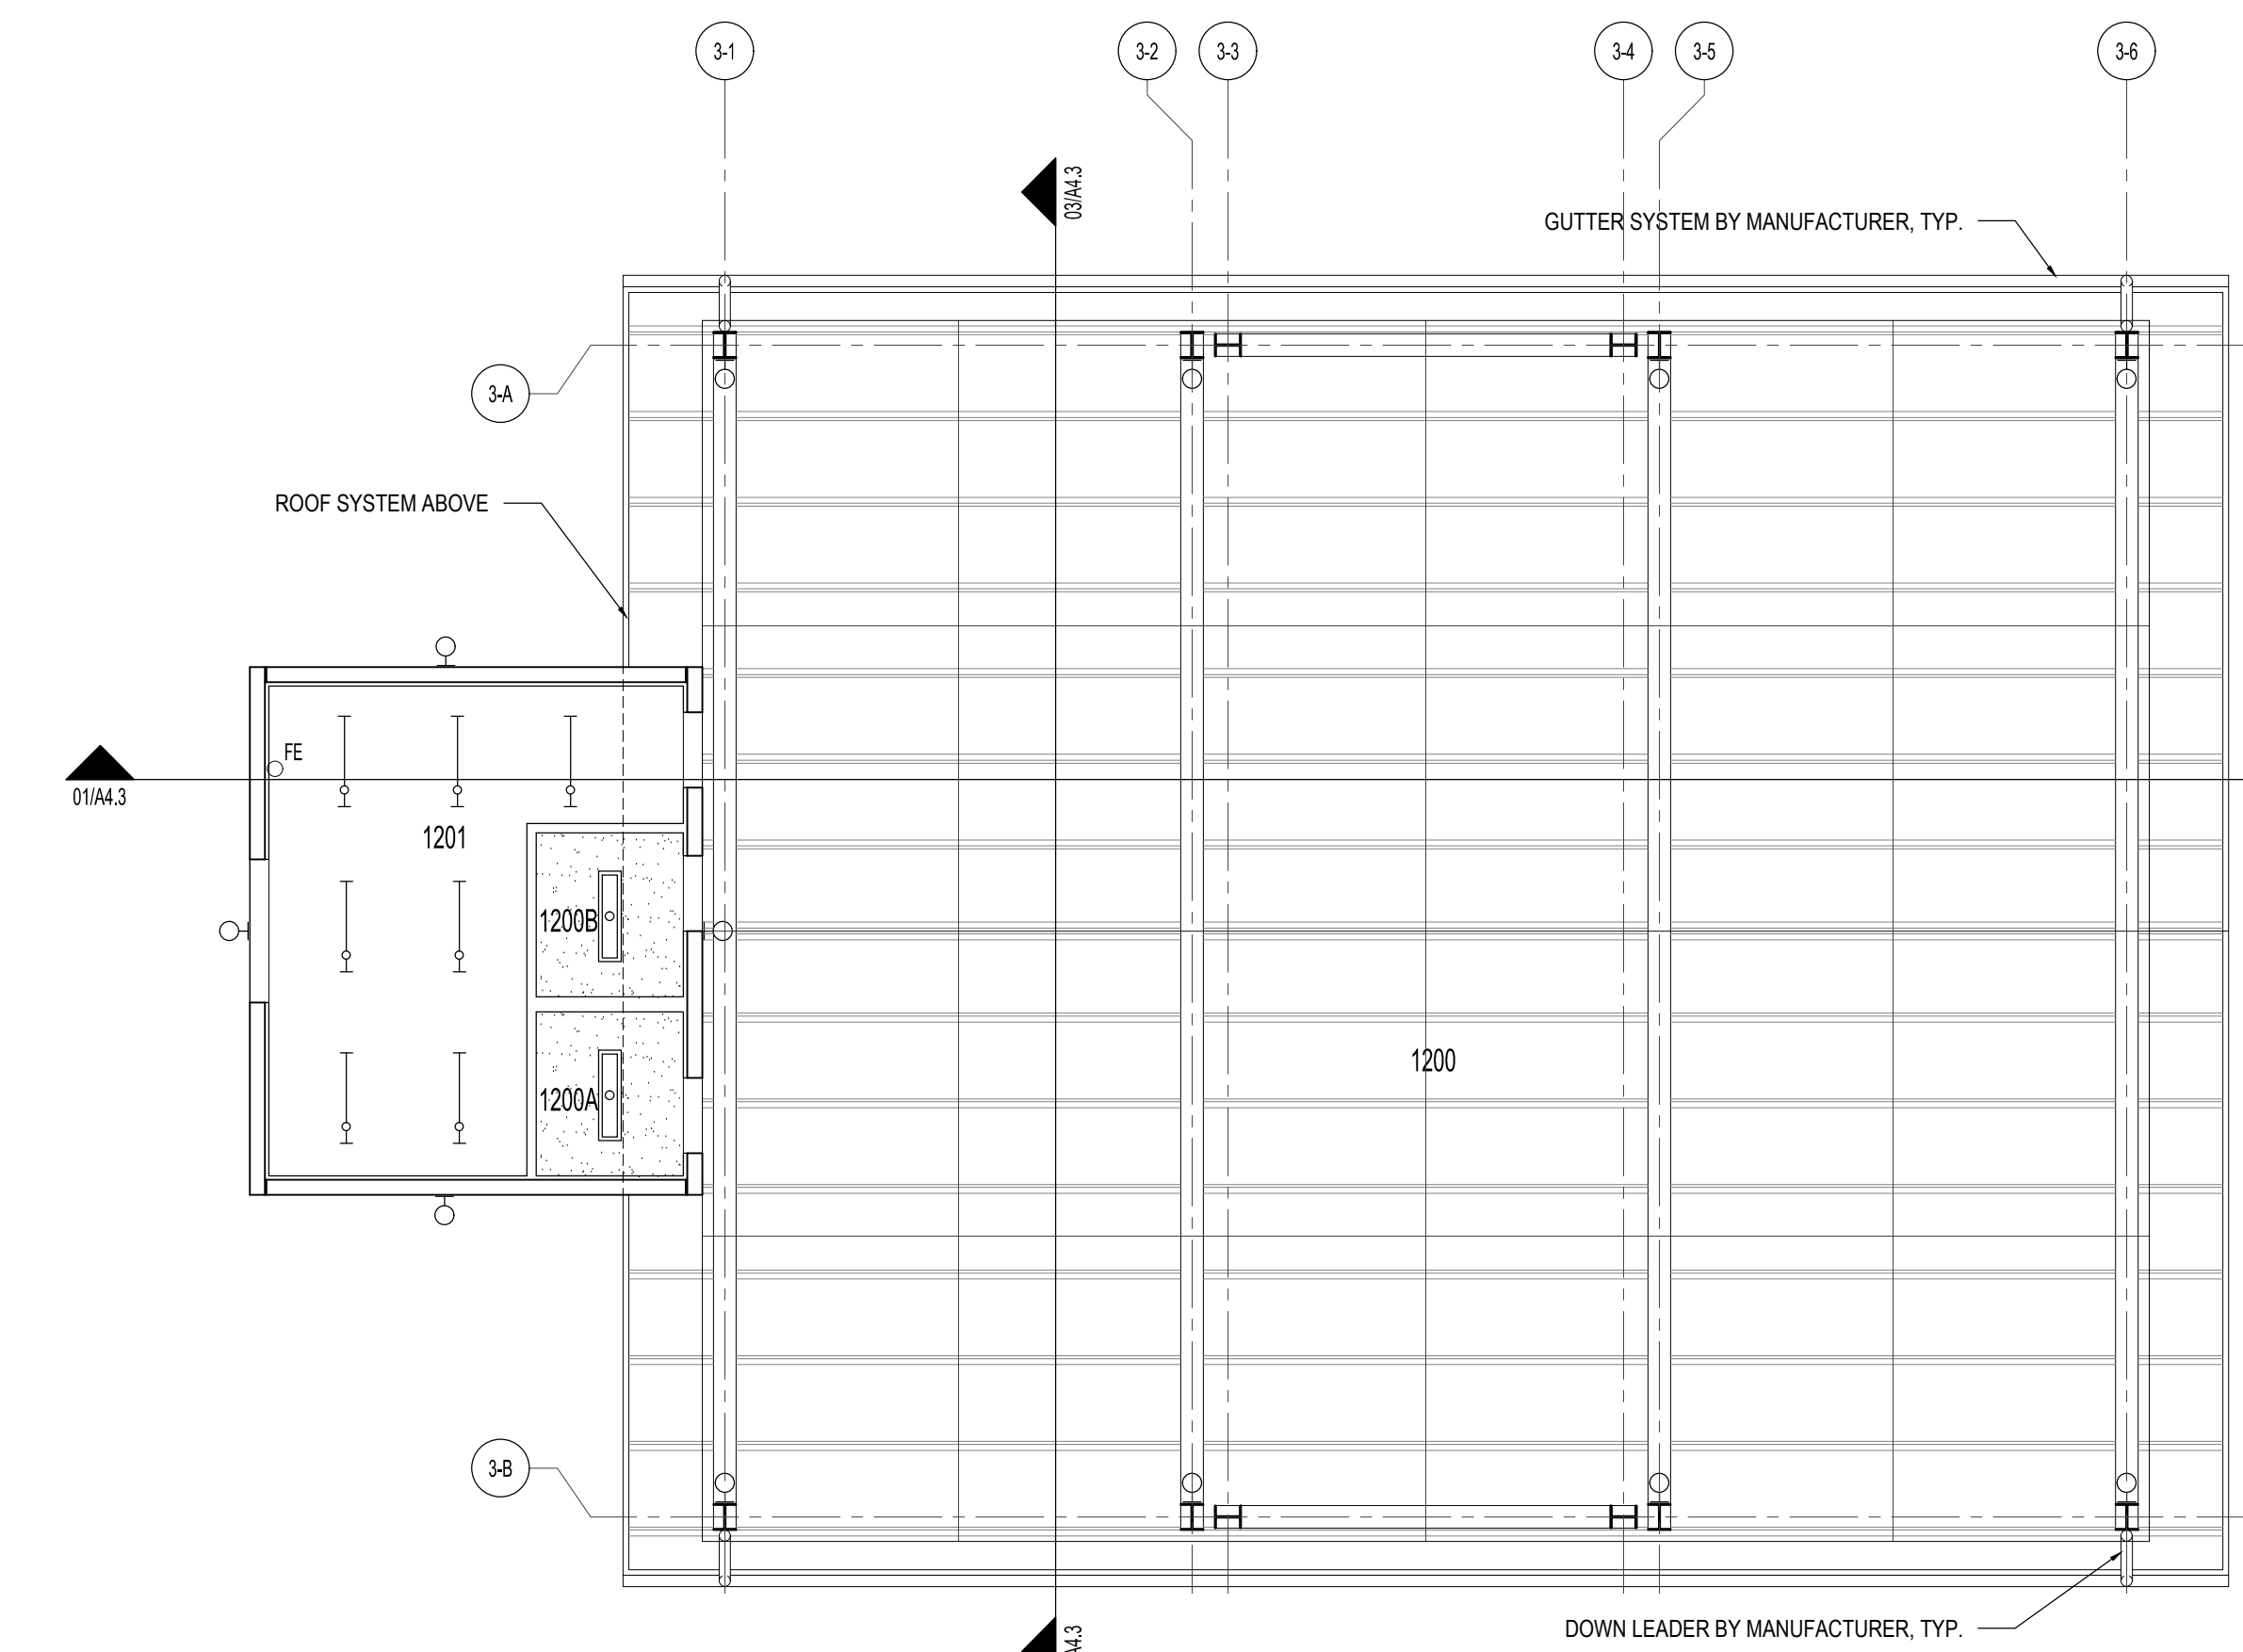

CEILING PLAN - AREA 1200

1/8" = 1'-0"

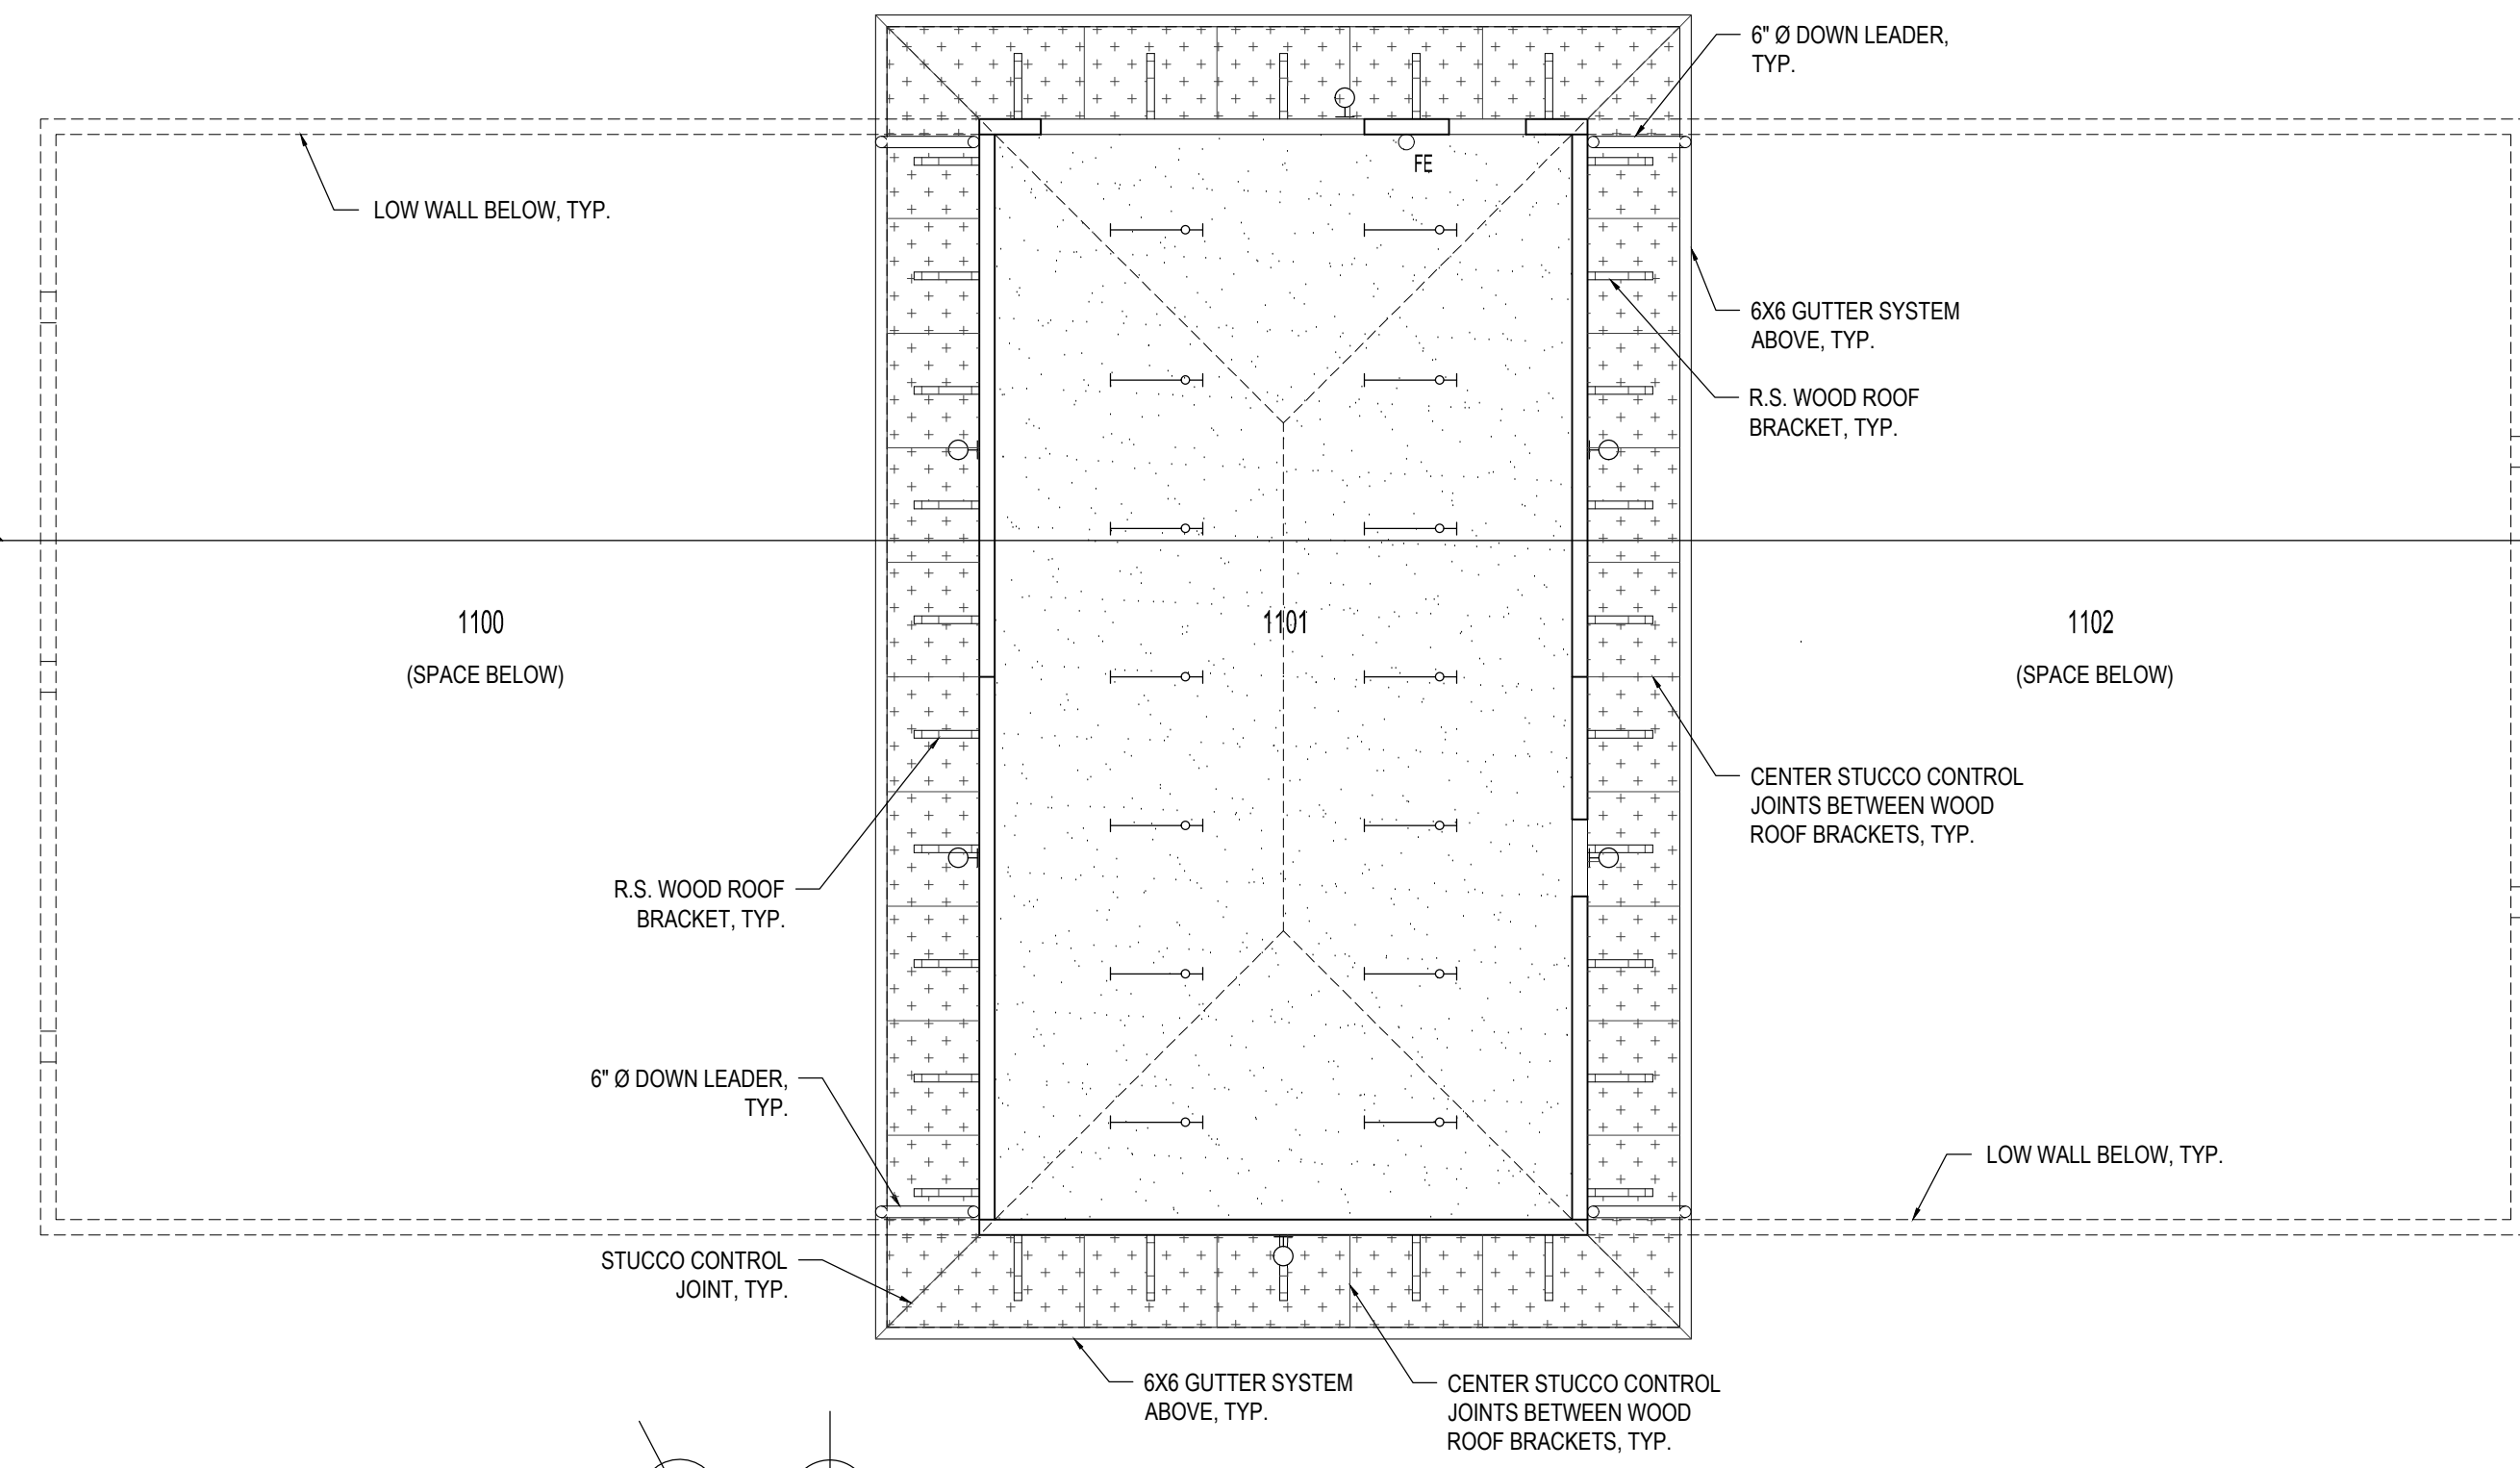


CEILING PLAN - AREA 1100

1/8" = 1'-0"

Revisions		
No.	Date	Note

TO THE BEST OF MY KNOWLEDGE, THE PLANS AND SPECIFICATIONS COMPLY WITH THE MINIMUM BUILDING CODES.

Filename: C:\Users\Datlarys\OneDrive - Harvard Jolly - Harvard Jolly - Inc\22046.00 - K-8 School - CADD\Sheet\300\A9.2 Plot Date: 10.14.2022 Plotted by: Datlarys Saravadar

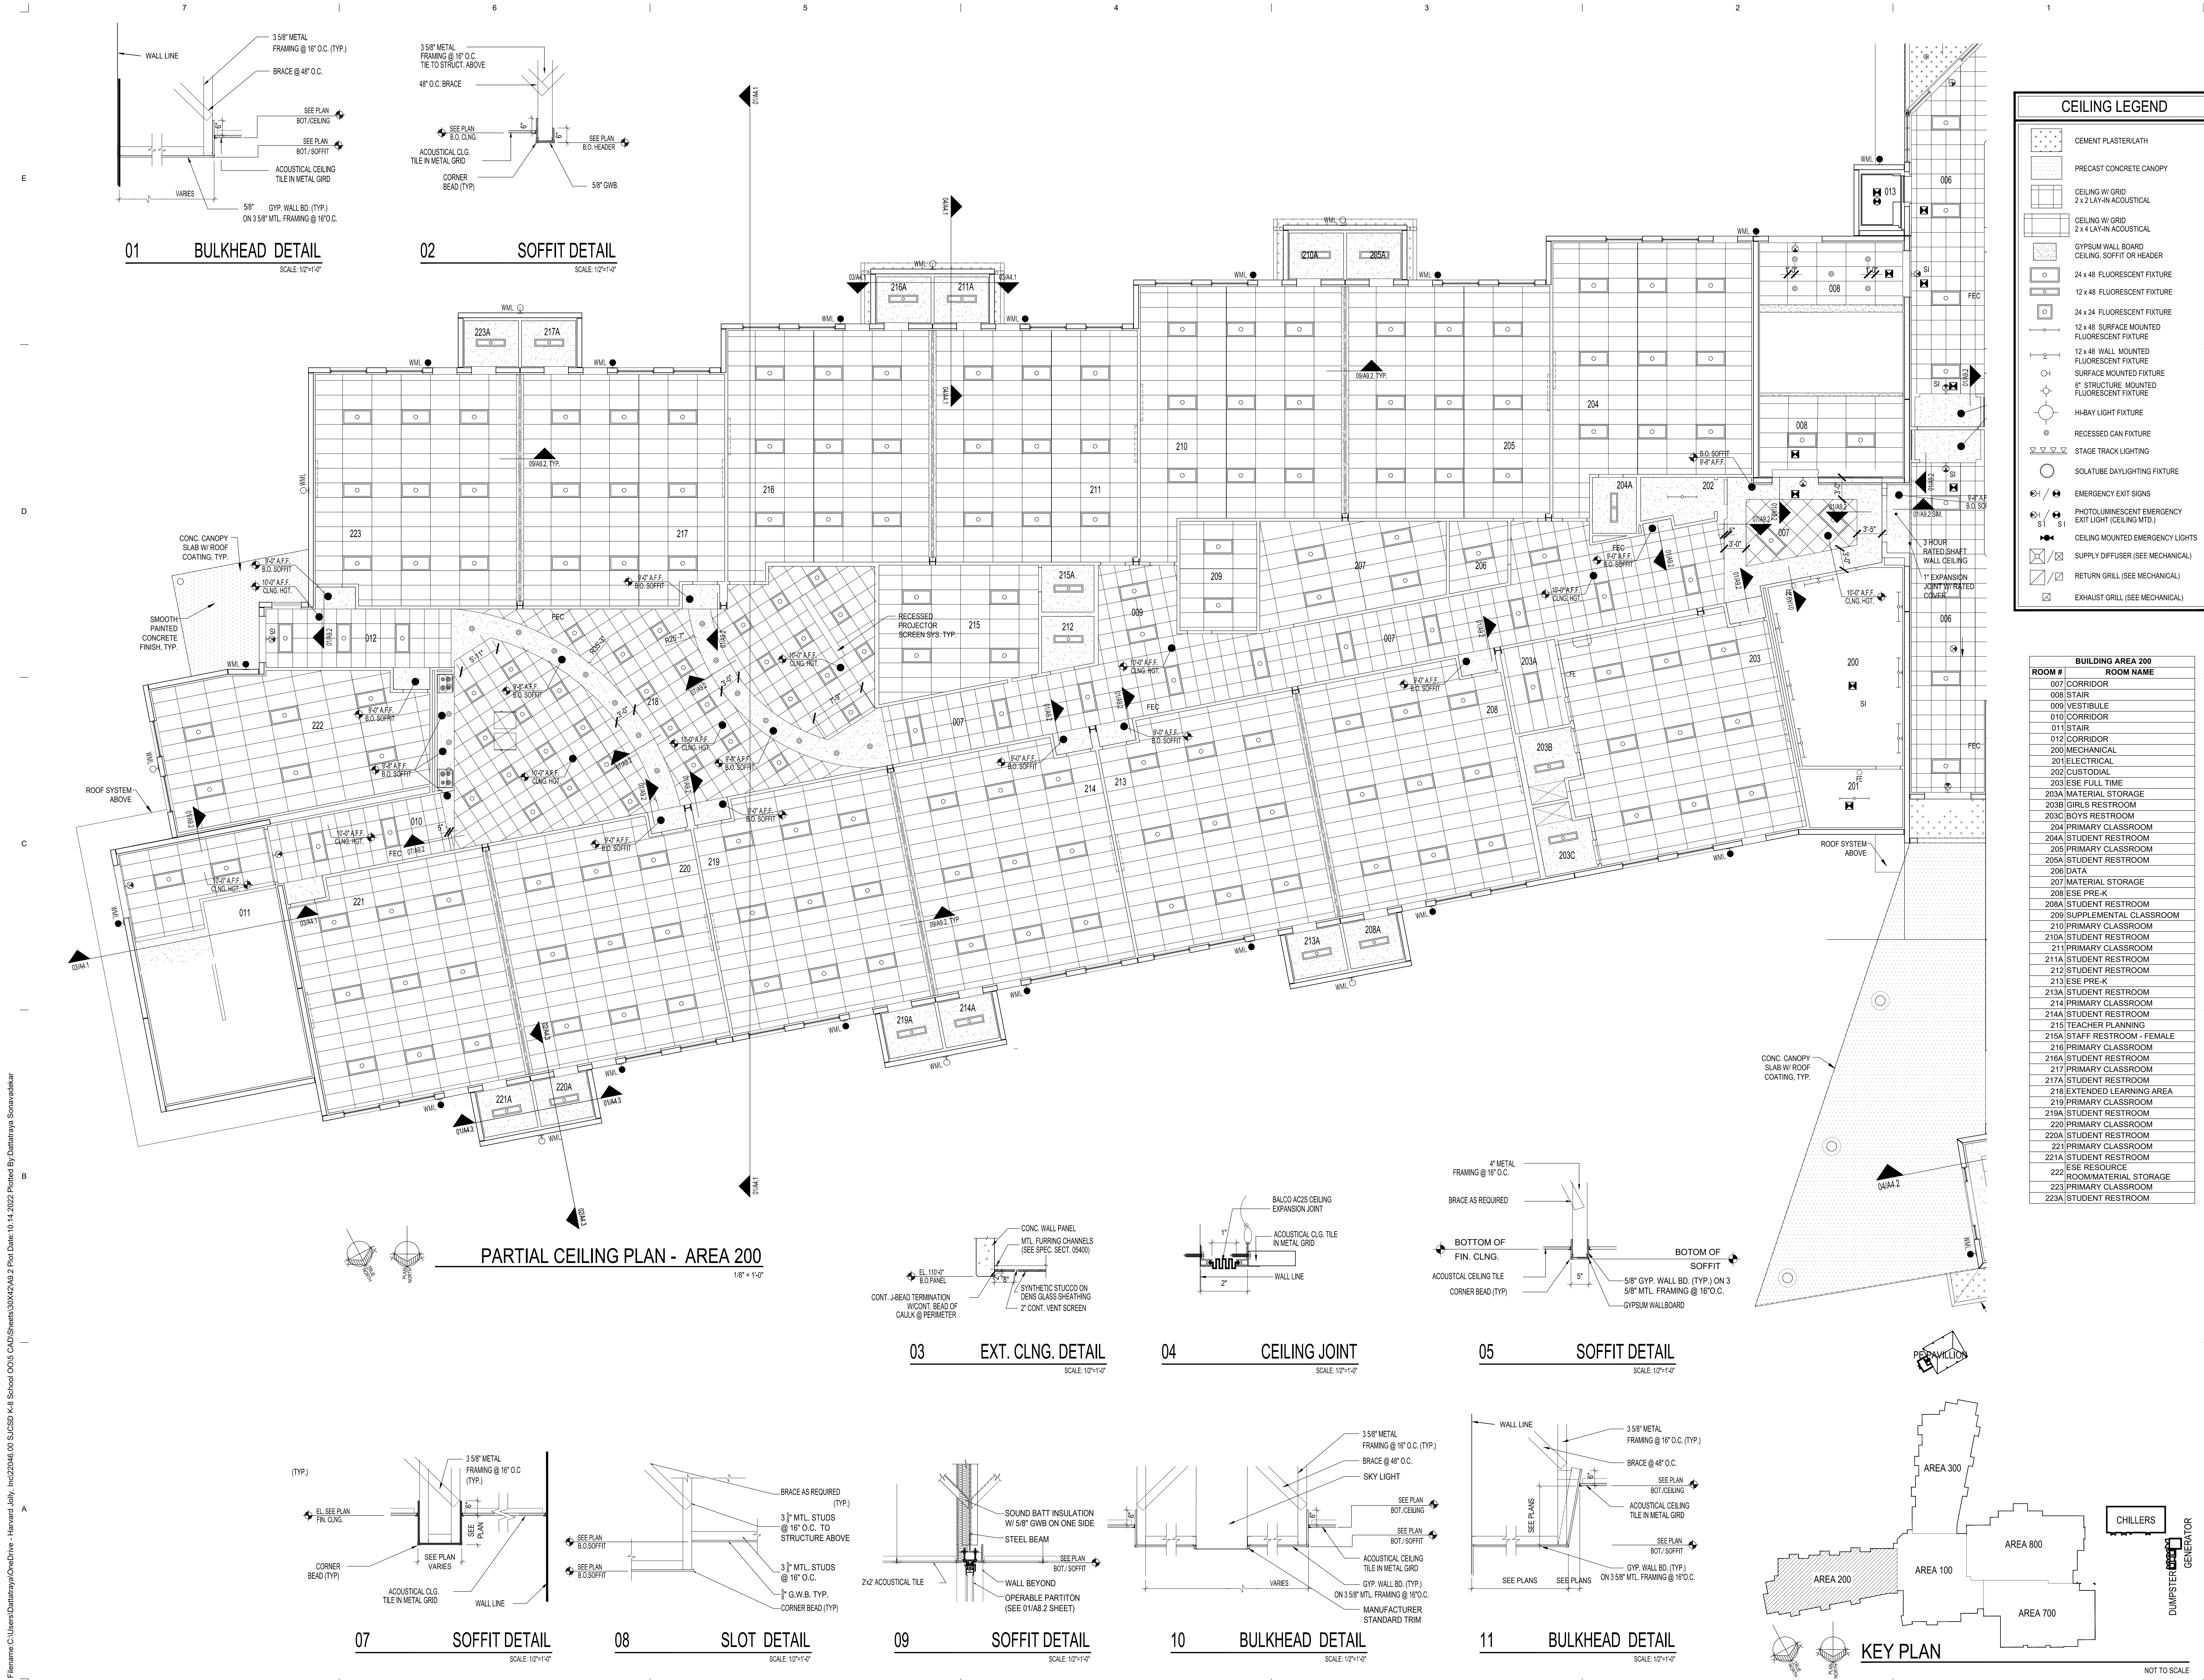

K-8 SCHOOL "00"
ST. JOHNS COUNTY SCHOOL DISTRICT - BID # 2022-50
1455 TWIN CREEKS DRIVE,
ST. AUGUSTINE, FLORIDA 32095

Comm. No: 22046.00
Date: 10-21-22

Revisions		
No.	Date	Note
4	03-29-22	Addendum No. 4

TO THE BEST OF MY KNOWLEDGE, THE PLANS AND SPECIFICATIONS COMPLY WITH THE MINIMUM BUILDING CODES.

© 2022 HARVARD JOLLY, INC.

A9.2

1455 TWIN CREEKS DRIVE,
ST. AUGUSTINE, FLORIDA 32095

Date: 10-21-22

[illegible]



TO THE BEST OF MY KNOWLEDGE, THE PLAN
AND SPECIFICATIONS COMPLY WITH THE
MINIMUM BUILDING CODES.

©2022 HARVARD JOLLY, INC.

A9.3




Filename: C:\Users\Datatraya\OneDrive - Harvard Jolly, Inc\22046.00 SJSD K-8 School OOS CAD\Sheet\30042049 - Plt Date: 10-21-2022 Plotted By: Datatraya Saravadar

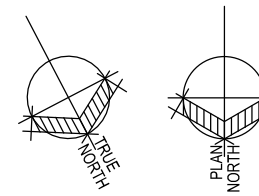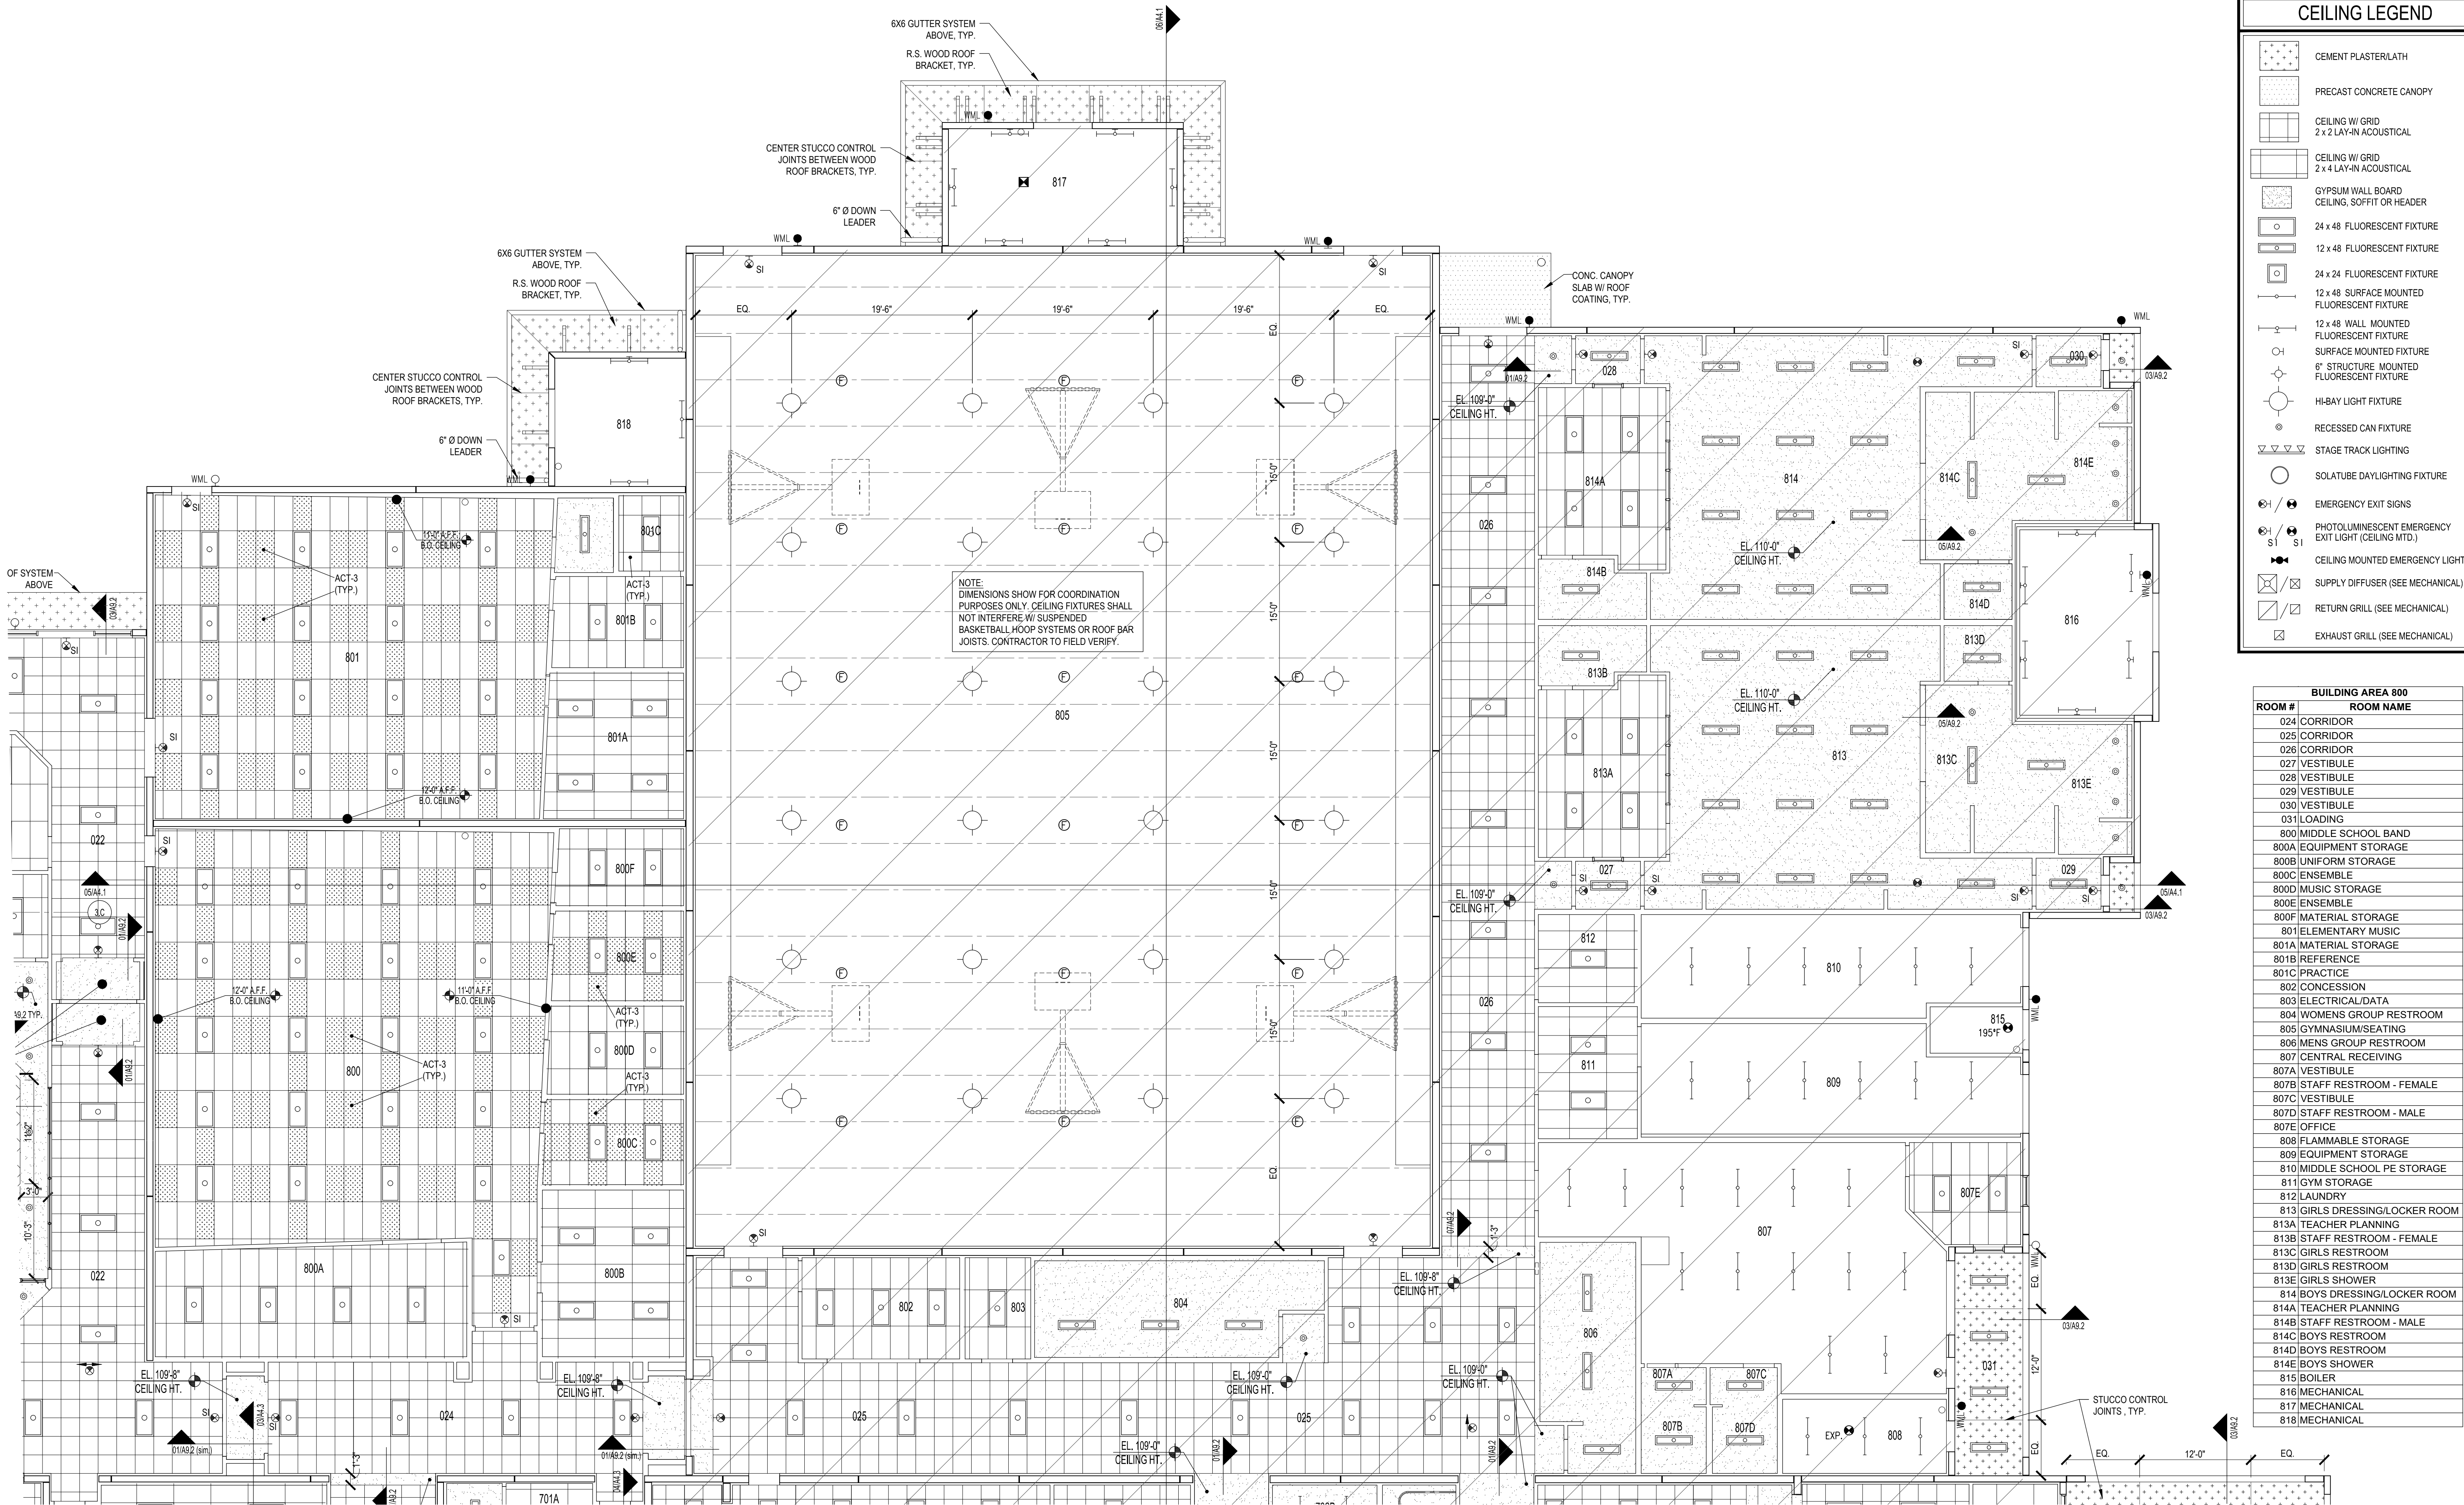

PARTIAL CEILING PLAN - AREA 800

1/8" = 1'-0"

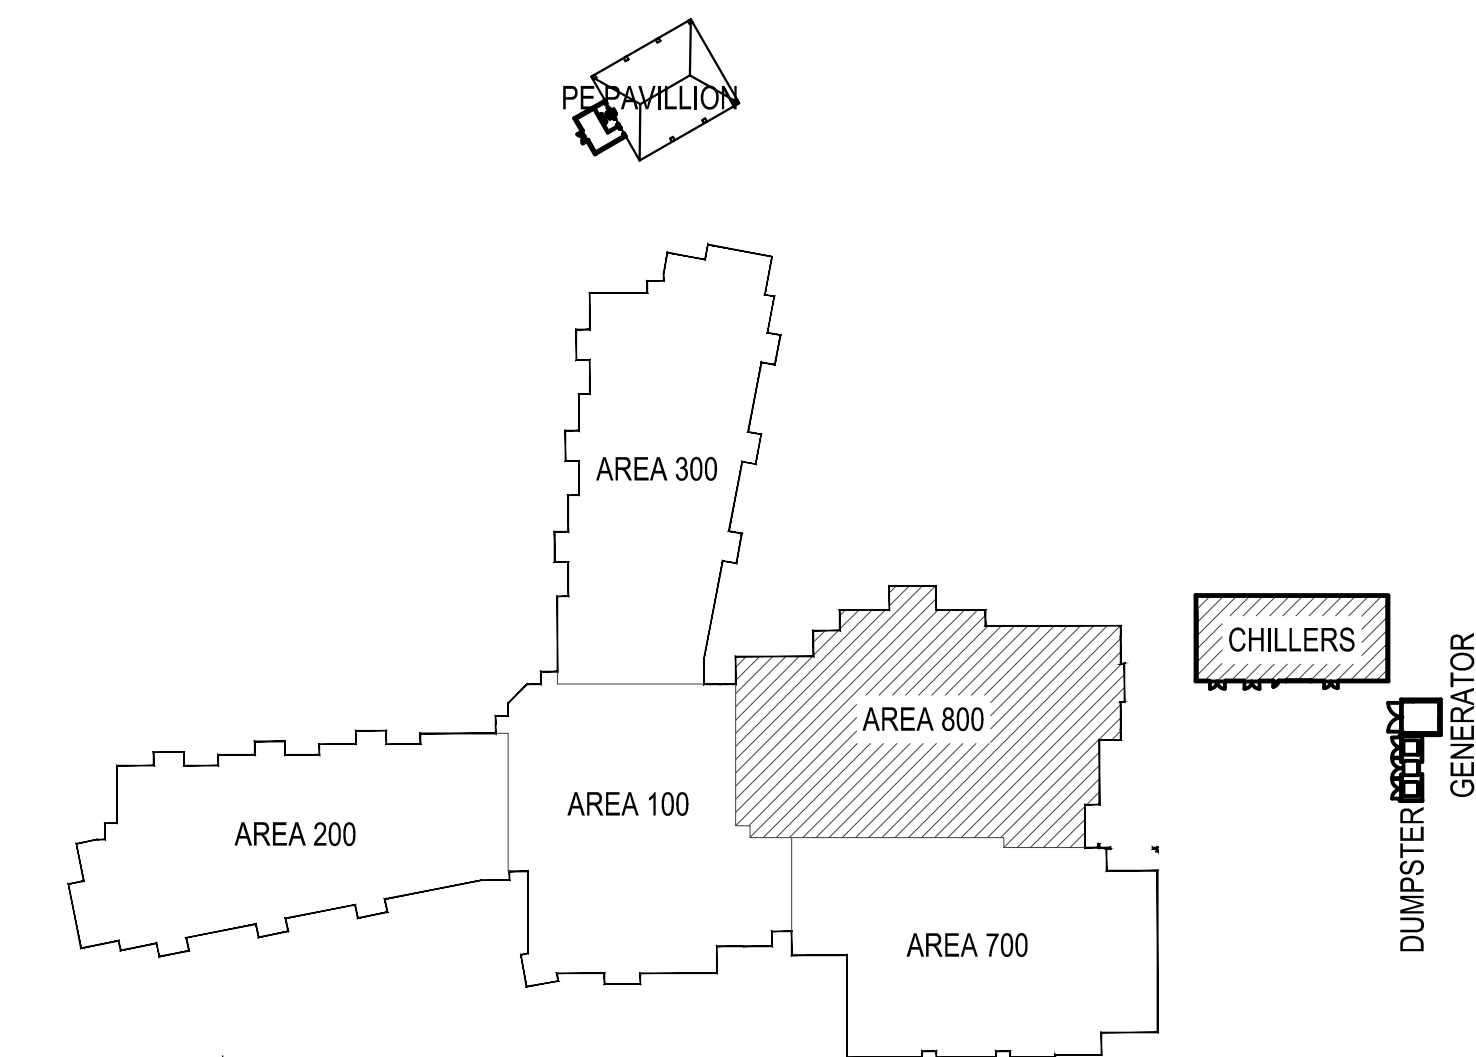

KEY PLAN

NOT TO SCALE

K-8 SCHOOL "OO"
ST. JOHNS COUNTY SCHOOL DISTRICT - BID # 2022-50
1455 TWIN CREEKS DRIVE,
ST. AUGUSTINE, FLORIDA 32095

Comm. No: 22046.00
Date: 10-21-22

Drawn:



Revisions		
No.	Date	Note

TO THE BEST OF MY KNOWLEDGE, THE PLANS AND SPECIFICATIONS COMPLY WITH THE MINIMUM BUILDING CODES.

© 2022 HARVARD JOLLY, INC.


A9.4

HARVARD JOLLY ARCHITECTURE
2047 Vista Parkway, Suite 100 West Palm Beach, FL 33411 | 561-478-4457 | www.HarvardJolly.com | AR0013140

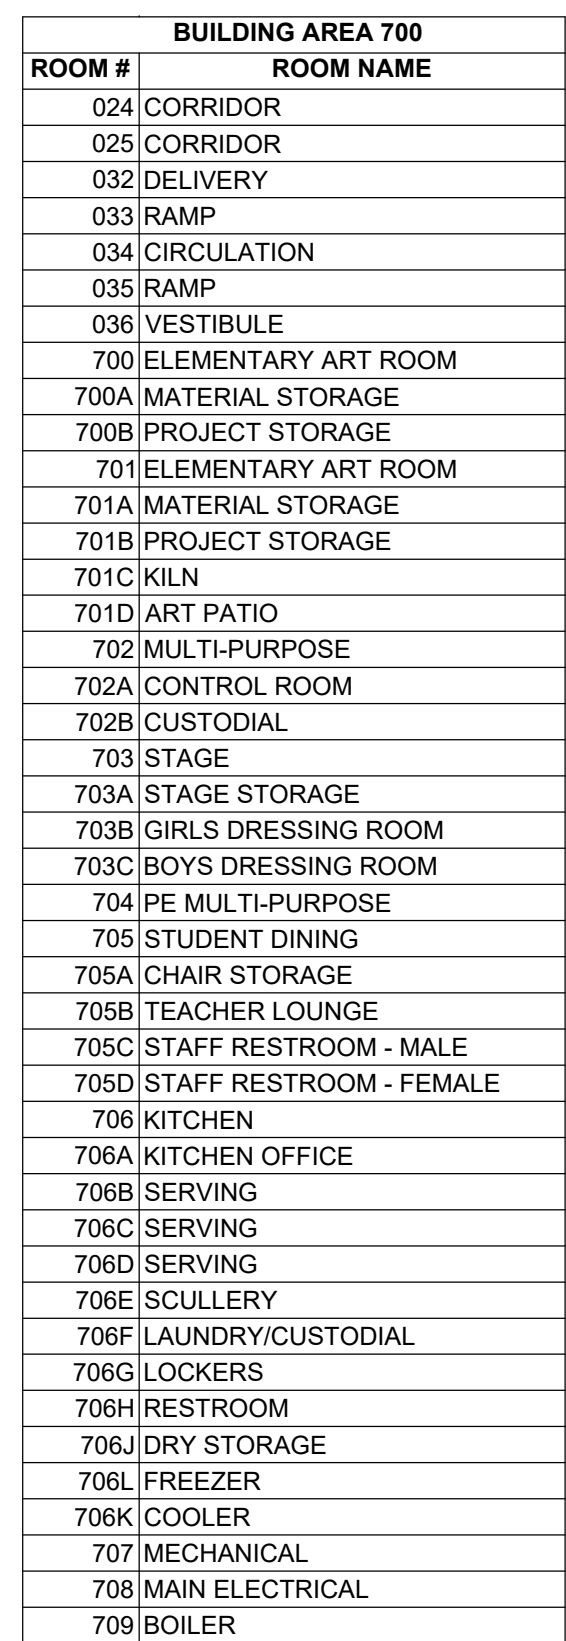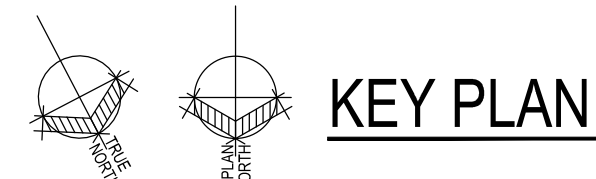
$$1/8'' = 1'-0''$$


NOT TO SCALE

Filename: C:\Users\Datatraya\OneDrive - Harvard Jolly - Inc\22046.00 SJUSD K-8 School\005 CAD\Sheet\3004248.F Plot Date: 10.14.2022 Plotted By: Datatraya Somasundar

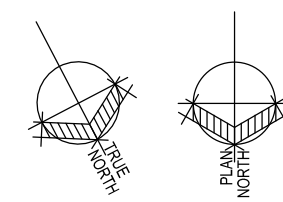


PART. 2ND FLR. CEILING PLAN - AREA 500

1/8" = 1'-0"


CEILING LEGEND	
	CEMENT PLASTER/LATH
	PRECAST CONCRETE CANOPY
	CEILING W/ GRID 2 x 2 LAY-IN ACOUSTICAL
	CEILING W/ GRID 2 x 4 LAY-IN ACOUSTICAL
	GYPSUM WALL BOARD CEILING, SOFFIT OR HEADER
	24 x 48 FLUORESCENT FIXTURE
	12 x 48 FLUORESCENT FIXTURE
	24 x 24 FLUORESCENT FIXTURE
	12 x 48 SURFACE MOUNTED FLUORESCENT FIXTURE
	12 x 48 WALL MOUNTED FLUORESCENT FIXTURE
	SURFACE MOUNTED FIXTURE
	6\"/>
	HI-BAY LIGHT FIXTURE
	RECESSED CAN FIXTURE
	STAGE TRAC LIGHTING
	SOLATUBE DAYLIGHTING FIXTURE
	EMERGENCY EXIT SIGNS
	PHOTOLUMINESCENT EMERGENCY EXIT LIGHT (CEILING MTD.)
	CEILING MOUNTED EMERGENCY LIGHTS
	SUPPLY DIFFUSER (SEE MECHANICAL)
	RETURN GRILL (SEE MECHANICAL)
	EXHAUST GRILL (SEE MECHANICAL)

BUILDING AREA 500	
ROOM #	ROOM NAME
013	ELEVATOR
041	CORRIDOR
042	CORRIDOR
500	EXTENDED LEARNING AREA
501	DATA
502	ESE PART-TIME/OT LAB
502A	MATERIAL STORAGE
502B	BOYS BATHROOM
502C	GIRLS BATHROOM
503	INTERMEDIATE SCIENCE CLASSROOM
503A	MATERIAL STORAGE
503B	PROJECT STORAGE
504	INTERMEDIATE SCIENCE CLASSROOM
504A	MATERIAL STORAGE
504B	PROJECT STORAGE

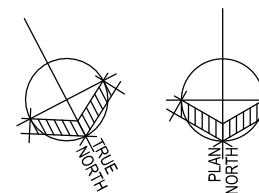

KEY PLAN

NOT TO SCALE

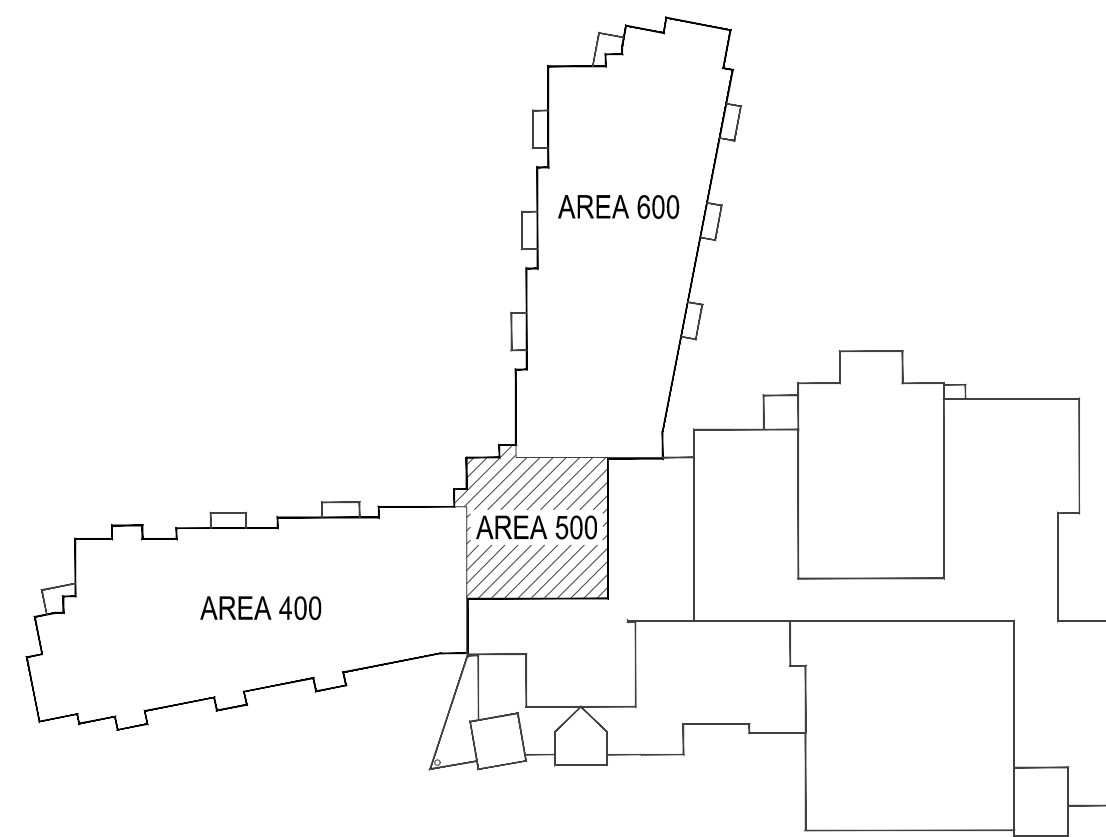

K-8 SCHOOL "OO"
ST. JOHNS COUNTY SCHOOL DISTRICT - BID # 2022-50
1455 TWIN CREEKS DRIVE,
ST. AUGUSTINE, FLORIDA 32095

Comm. No: 22046.00
Date: 10-21-22


Drawn:

Revisions		
No.	Date	Note

TO THE BEST OF MY KNOWLEDGE, THE PLANS
AND SPECIFICATIONS COMPLY WITH THE
MINIMUM BUILDING CODES.


© 2022 HARVARD JOLLY, INC.

Filename: C:\Users\Datatraya\OneDrive - Harvard Jolly - Inc\22046.00 SJUSD K-8 School OOS CAD\Sheet\30042403.7 Plt Date: 10.14.2022 Plotted By: Datatraya Samavardar

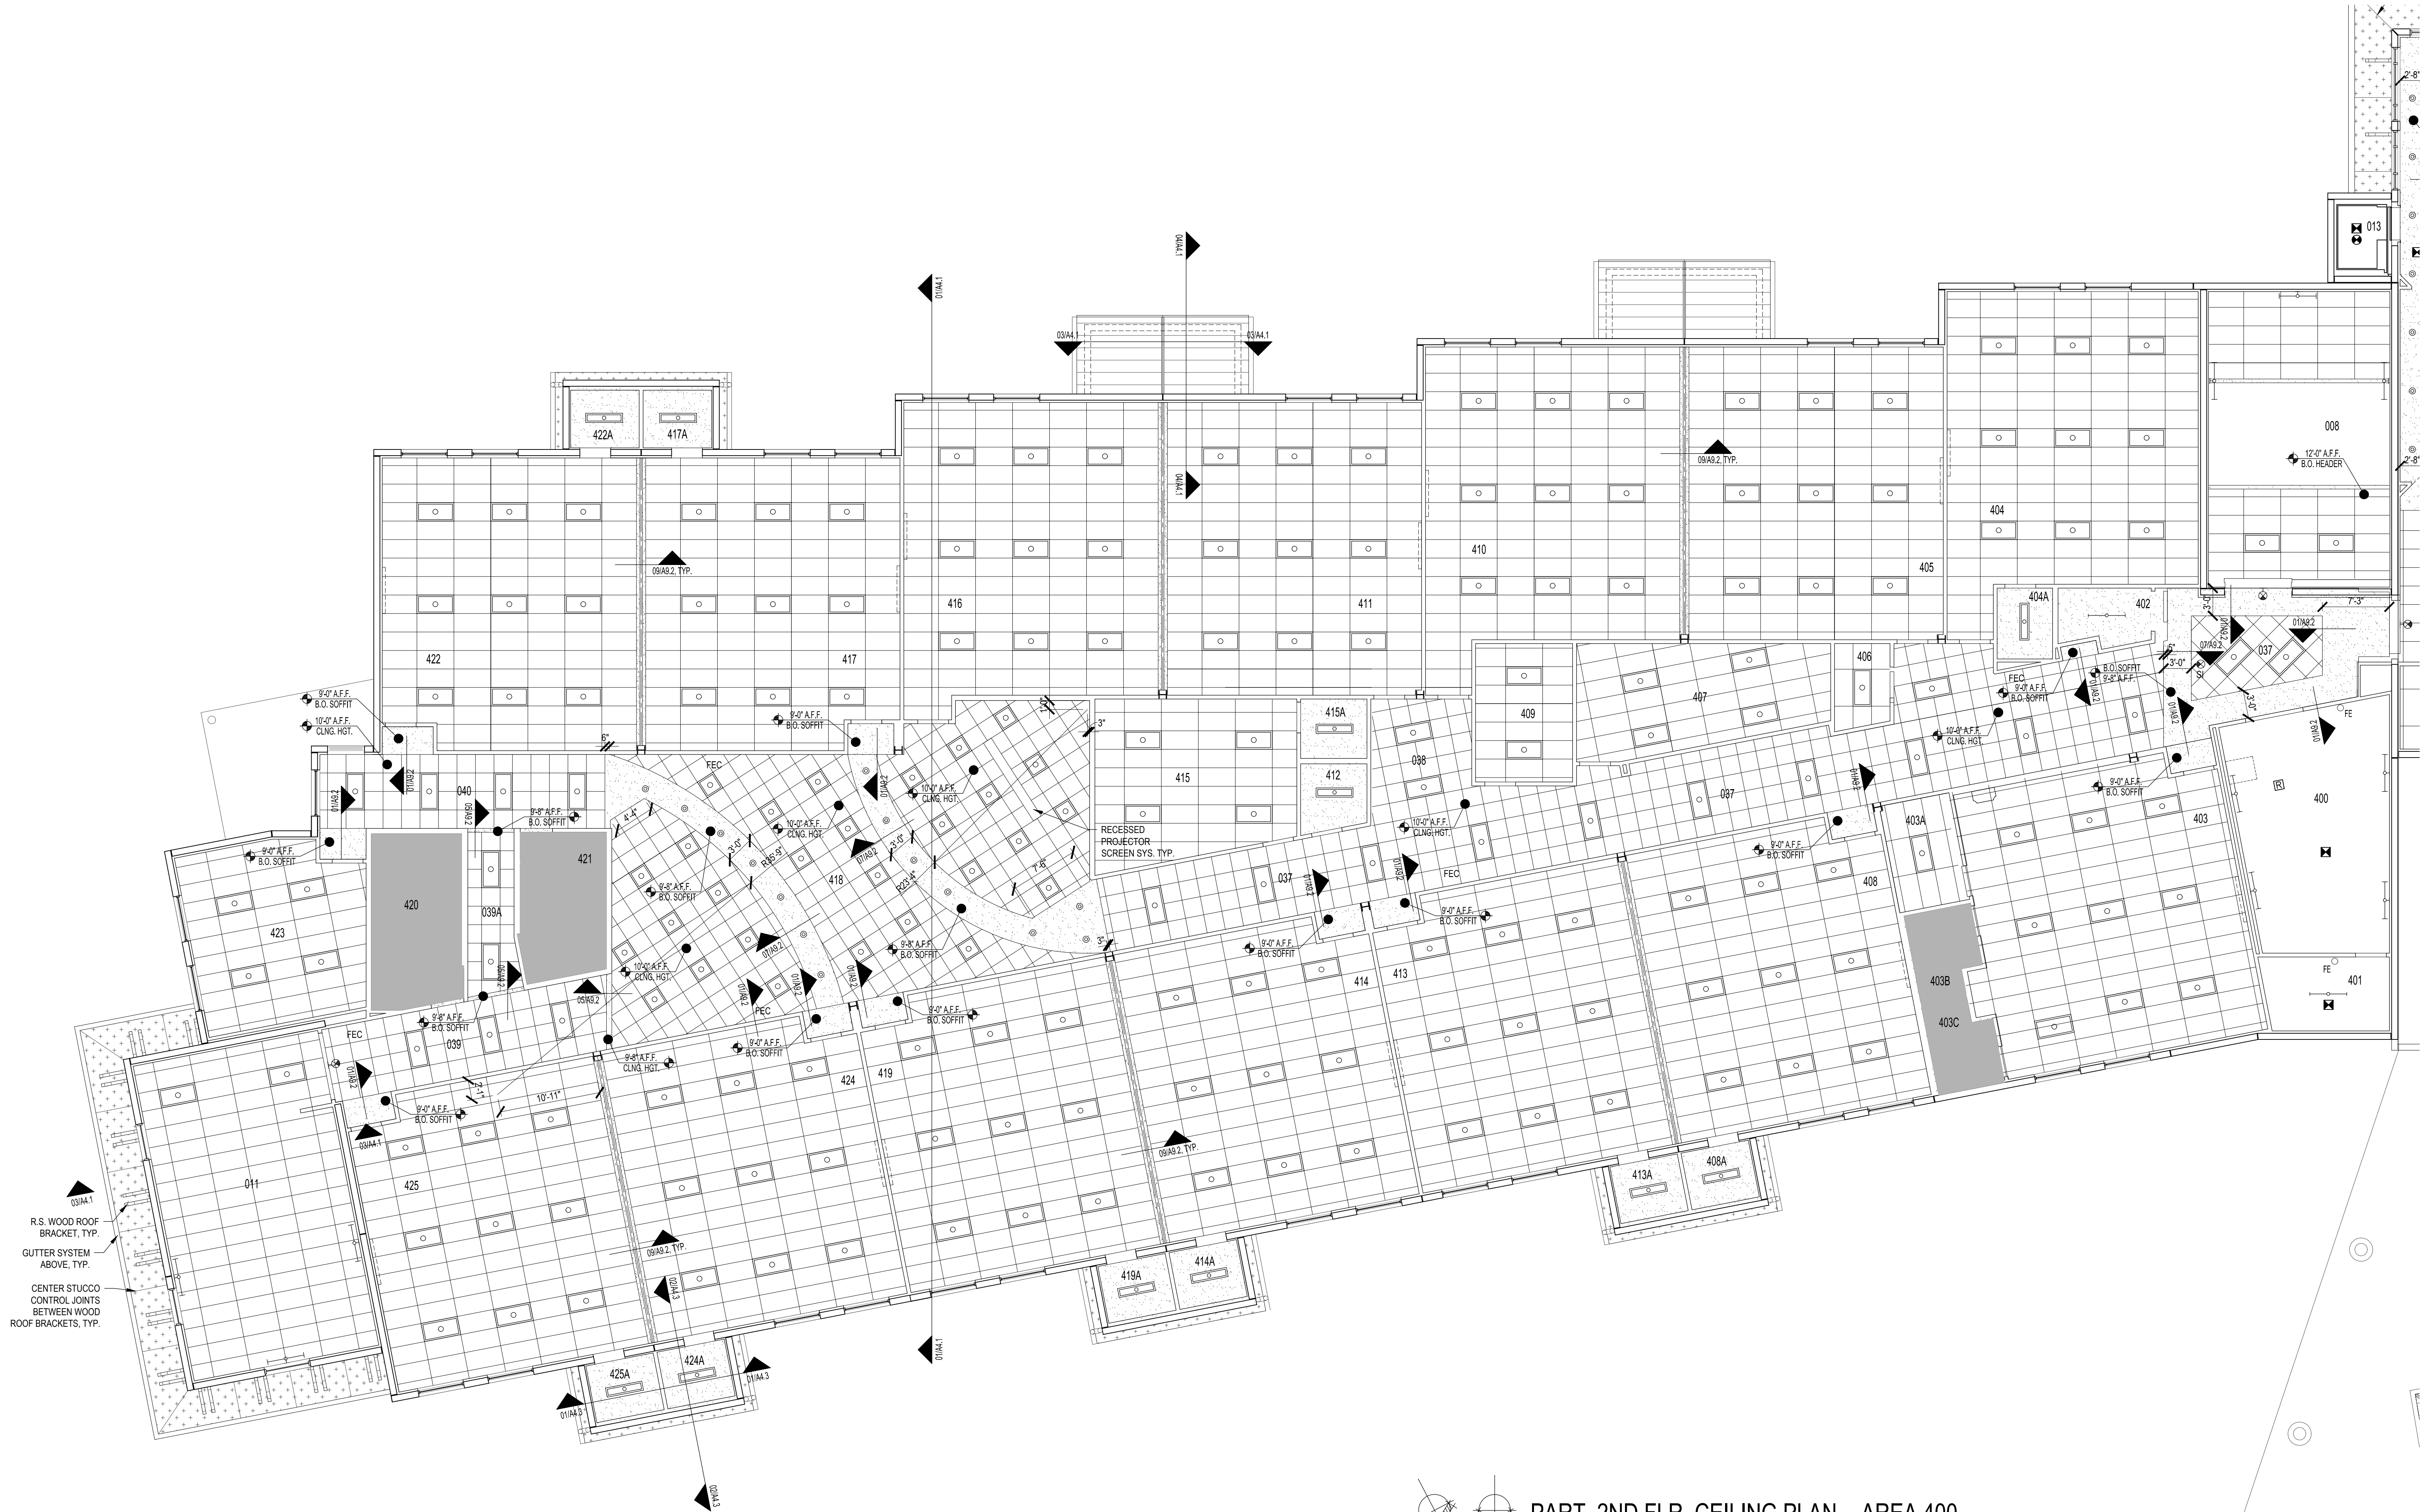


CEILING LEGEND	
	CEMENT PLASTER/LATH
	PRECAST CONCRETE CANOPY
	CEILING W/ GRID 2 x 2 LAY-IN ACOUSTICAL
	CEILING W/ GRID 2 x 4 LAY-IN ACOUSTICAL
	GYPSUM WALL BOARD CEILING, SOFFIT OR HEADER
	24 x 48 FLUORESCENT FIXTURE
	12 x 48 FLUORESCENT FIXTURE
	24 x 24 FLUORESCENT FIXTURE
	12 x 48 SURFACE MOUNTED FLUORESCENT FIXTURE
	12 x 48 WALL MOUNTED FLUORESCENT FIXTURE
	8\"/>
	HI-BAY LIGHT FIXTURE
	RECESSED CAN FIXTURE
	STAGE TRACK LIGHTING
	SOLATUBE DAYLIGHTING FIXTURE
	EMERGENCY EXIT SIGNS
	PHOTOLUMINESCENT EMERGENCY EXIT LIGHT (CEILING MTD.)
	CEILING MOUNTED EMERGENCY LIGHTS
	SUPPLY DIFFUSER (SEE MECHANICAL)
	RETURN GRILL (SEE MECHANICAL)
	EXHAUST GRILL (SEE MECHANICAL)

BUILDING AREA 400	
ROOM #	ROOM NAME
008	STAIR
011	STAIR
037	CORRIDOR
038	VESTIBULE
039	CORRIDOR
039A	CORRIDOR
040	CORRIDOR
400	MECHANICAL
401	ELECTRICAL
402	CUSTODIAL
403	SEE PART-TIME
403A	MATERIAL STORAGE
403B	GIRLS RESTROOM
403C	BOYS RESTROOM
404	PRIMARY CLASSROOM
404A	STUDENT RESTROOM
405	PRIMARY SKILLS LAB
406	DATA
407	MATERIAL STORAGE
408	PRIMARY CLASSROOM
408A	STUDENT RESTROOM
409	SUPPLEMENTAL CLASSROOM
410	PRIMARY SKILLS LAB
411	INTERMEDIATE CLASSROOM
412	STUDENT RESTROOM
413	PRIMARY CLASSROOM
413A	STUDENT RESTROOM
414	PRIMARY CLASSROOM
414A	STUDENT RESTROOM
415	TEACHER PLANNING
415A	STAFF RESTROOM - FEMALE
416	INTERMEDIATE CLASSROOM
417	PRIMARY CLASSROOM
417A	STUDENT RESTROOM
418	EXTENDED LEARNING AREA
419	PRIMARY CLASSROOM
419A	STUDENT RESTROOM
420	GIRLS RESTROOM
421	BOYS RESTROOM
422	PRIMARY CLASSROOM
422A	STUDENT RESTROOM
423	RESOURCE ROOM/MATERIAL STORAGE
424	PRIMARY CLASSROOM
424A	STUDENT RESTROOM
425	PRIMARY CLASSROOM
425A	STUDENT RESTROOM

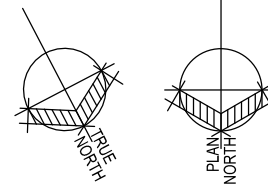

PART. 2ND FLR. CEILING PLAN - AREA 400

1/8" = 1'-0"

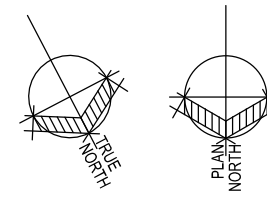

KEY PLAN

NOT TO SCALE

K-8 SCHOOL "OO"
ST. JOHNS COUNTY SCHOOL DISTRICT - BID # 2022-50
1455 TWIN CREEKS DRIVE,
ST. AUGUSTINE, FLORIDA 32095

Comm. No: 22046.00
Date: 10-21-22

Drawn:

Revisions		
No.	Date	Note


TO THE BEST OF MY KNOWLEDGE, THE PLANS
AND SPECIFICATIONS COMPLY WITH THE
MINIMUM BUILDING CODES.

© 2022 HARVARD JOLLY, INC.

A9.7


HARVARD JOLLY
ARCHITECTURE
2047 Vista Parkway, Suite 100, West Palm Beach, FL 33411 | 561-478-4457 | www.HarvardJolly.com | AR0013140

File name: C:\Users\Datatraya\OneDrive - Harvard Jolly - Inc\22046.00 - SJUSD K-8 School OOS CAD\Sheet\30x42x48.3 Plot Date: 10.14.2022 Plotted By: Datatraya Saravandhar

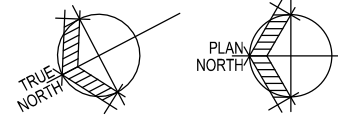

KEY PLAN

NOT TO SCALE

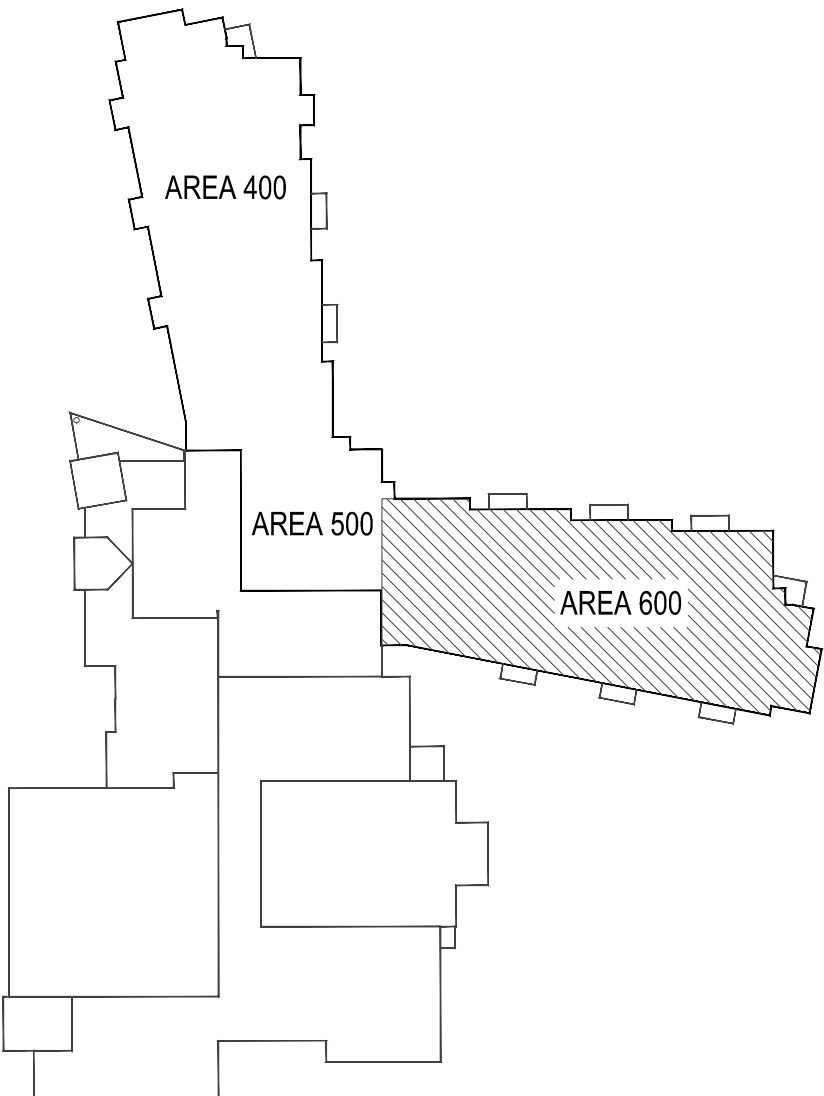

PART. 2ND FLR. CEILING PLAN - AREA 600

1/8" = 1'-0"

BUILDING AREA 600	
ROOM #	ROOM NAME
017	STAIR
020	STAIR
043	CORRIDOR
044	VESTIBULE
045	CORRIDOR
045A	CORRIDOR
046	CORRIDOR
600	MECHANICAL
601	ELECTRICAL
602	CUSTODIAL
603	ISEE FULL TIME
603A	MATERIAL STORAGE
603B	GIRLS RESTROOM
603C	BOYS RESTROOM
604	INTERMEDIATE SCIENCE CLASSROOM
605	INTERMEDIATE CLASSROOM
606	DATA
607	MATERIAL STORAGE
608	INTERMEDIATE CLASSROOM
609	SUPPLEMENTAL CLASSROOM
610	INTERMEDIATE CLASSROOM
611	INTERMEDIATE CLASSROOM
612	STUDENT RESTROOM
613	INTERMEDIATE CLASSROOM
614	INTERMEDIATE CLASSROOM
615	TEACHER PLANNING
615A	STAFF RESTROOM - FEMALE
616	INTERMEDIATE CLASSROOM
617	INTERMEDIATE CLASSROOM
618	EXTENDED LEARNING AREA
619	INTERMEDIATE CLASSROOM
620	GIRLS RESTROOM
621	BOYS RESTROOM
622	INTERMEDIATE CLASSROOM
623	RESOURCE ROOM/MATERIAL STORAGE
624	INTERMEDIATE CLASSROOM
625	INTERMEDIATE CLASSROOM

CEILING LEGEND	
	CEMENT PLASTER/LATH
	PRECAST CONCRETE CANOPY
	CEILING W/ GRID 2 x 2 LAY-IN ACOUSTICAL
	CEILING W/ GRID 2 x 4 LAY-IN ACOUSTICAL
	GYPSUM WALL BOARD CEILING, SOFFIT OR HEADER
	24 x 48 FLUORESCENT FIXTURE
	12 x 48 FLUORESCENT FIXTURE
	24 x 24 FLUORESCENT FIXTURE
	12 x 48 SURFACE MOUNTED FLUORESCENT FIXTURE
	12 x 48 WALL MOUNTED FLUORESCENT FIXTURE
	SURFACE MOUNTED 0' STRUCTURE MOUNTED FLUORESCENT FIXTURE
	HI-BAY LIGHT FIXTURE
	RECESSED CAN FIXTURE
	STAGE TRACK LIGHTING
	SOLATURE DAYLIGHTING FIXTURE
	EMERGENCY EXIT SIGNS
	PHOTOLUMINESCENT EMERGENCY EXIT LIGHT (CEILING MTD.)
	CEILING MOUNTED EMERGENCY LIGHTS
	SUPPLY DIFFUSER (SEE MECHANICAL)
	RETURN GRILL (SEE MECHANICAL)
	EXHAUST GRILL (SEE MECHANICAL)

K-8 SCHOOL "00"
ST. JOHNS COUNTY SCHOOL DISTRICT - BID # 2022-50
1455 TWIN CREEKS DRIVE,
ST. AUGUSTINE, FLORIDA 32095

Comm. No: 22046.00
Date: 10-21-22

Drawn:

Revisions		
No.	Date	Note


TO THE BEST OF MY KNOWLEDGE, THE PLANS AND SPECIFICATIONS COMPLY WITH THE MINIMUM BUILDING CODES.

© 2022 HARVARD JOLLY, INC.

A9.8

HARVARD JOLLY ARCHITECTURE
2047 Vista Parkway, Suite 100, West Palm Beach, FL 33411 | 561-478-4457 | www.HarvardJolly.com | AR0013140

F:\name C:\Users\Datatraya\OneDrive - Harvard Jolly, Inc\22046.00 S\3D K-8 School\005 CAD\Sheet\3004208 3 Plot Date 10.14.2022 Plotted by Datatraya Somasundar


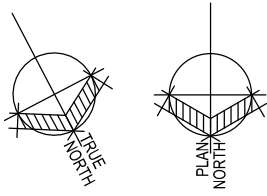


PAR. 3RD FLR. PLAN - AREA 1000

1/8" = 1'-0"

CEILING LEGEND	
	CEMENT PLASTER/LATH
	PRECAST CONCRETE CANOPY
	CEILING W/ GRID 2 x 2 LAY-IN ACOUSTICAL
	CEILING W/ GRID 2 x 4 LAY-IN ACOUSTICAL
	GYPSUM WALL BOARD CEILING SOFFIT OR HEADER
	24 x 48 FLUORESCENT FIXTURE
	12 x 48 FLUORESCENT FIXTURE
	24 x 24 FLUORESCENT FIXTURE
	12 x 48 SURFACE MOUNTED FLUORESCENT FIXTURE
	12 x 48 WALL MOUNTED FLUORESCENT FIXTURE
	SURFACE MOUNTED FIXTURE
	6' STRUCTURE MOUNTED FLUORESCENT FIXTURE
	HI-BAY LIGHT FIXTURE
	RECESSED CAN FIXTURE
	STAGE TRACK LIGHTING
	SOLATUBE DAYLIGHTING FIXTURE
	EMERGENCY EXIT SIGNS
	PHOTOLUMINESCENT EMERGENCY EXIT LIGHT (CEILING MTD.)
	CEILING MOUNTED EMERGENCY LIGHTS
	SUPPLY DIFFUSER (SEE MECHANICAL)
	RETURN GRILL (SEE MECHANICAL)
	EXHAUST GRILL (SEE MECHANICAL)

BUILDING AREA 1000	
ROOM #/ROOM NAME	
047	CORRIDOR
048	CORRIDOR
005	STAIR
013	ELEVATOR
1000	EXTENDED LEARNING AREA
1001	DATA ROOM
1002	BUSINESS LAB
1003	MIDDLE SCHOOL SCIENCE
1003A	MATERIAL STORAGE
1003B	PROJECT STORAGE
1004	MIDDLE SCHOOL SCIENCE
1004A	PROJECT STORAGE
1004B	MATERIAL STORAGE

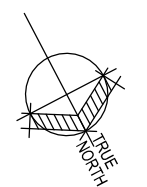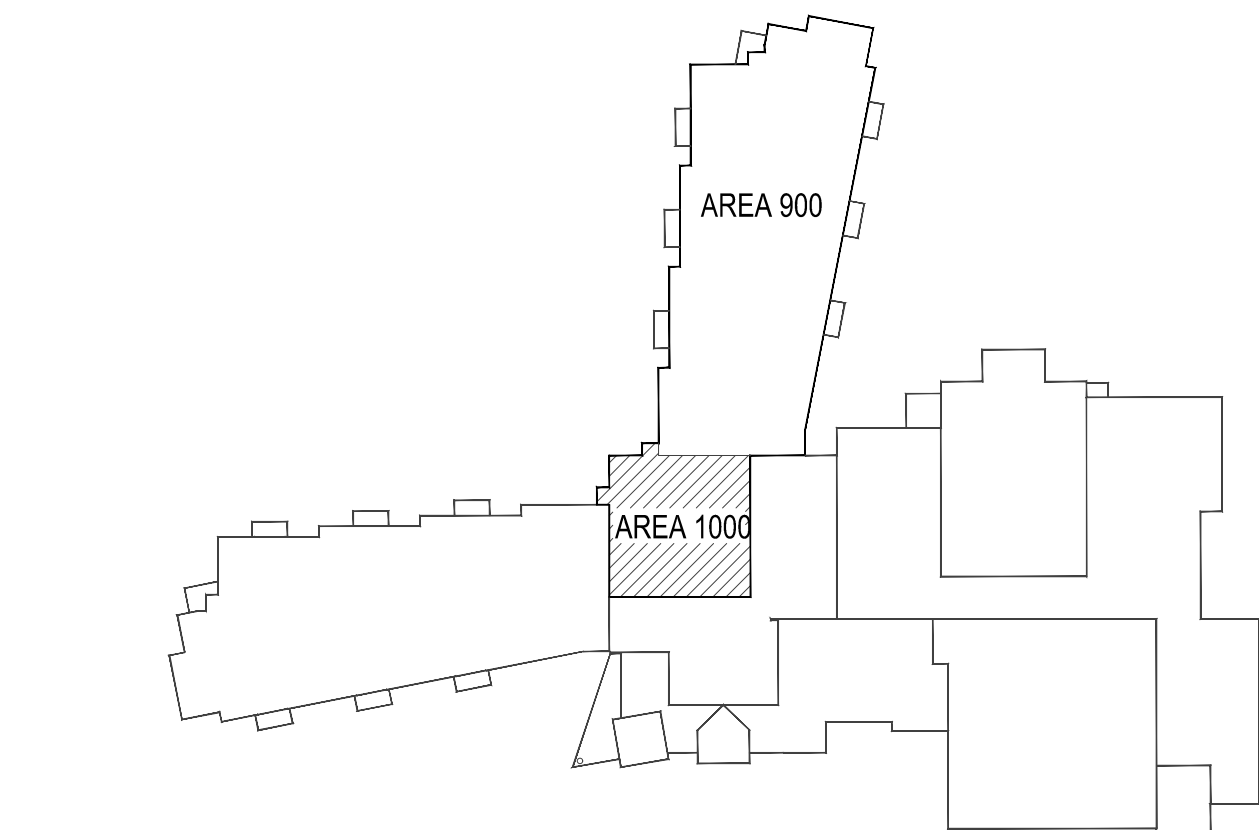

KEY PLAN

NOT TO SCALE

K-8 SCHOOL "OO"
ST. JOHNS COUNTY SCHOOL DISTRICT - BID # 2022-50
1455 TWIN CREEKS DRIVE,
ST. AUGUSTINE, FLORIDA 32095

Comm. No: 22046.00
Date: 10-21-22

Drawn:

Revisions		
No.	Date	Note

TO THE BEST OF MY KNOWLEDGE, THE PLANS
AND SPECIFICATIONS COMPLY WITH THE
MINIMUM BUILDING CODES.

© 2022 HARVARD JOLLY, INC.

A9.9

HARVARD JOLLY
ARCHITECTURE
2047 Vista Parkway, Suite 100 West Palm Beach, FL 33411 | 561-478-4457 | www.HarvardJolly.com | AR0013140


Filename: C:\Users\Datataya\OneDrive - Harvard Jolly - Inc\22046.00 SJSD K-8 School OOS CAD\Sheet\3004248 10 Plot Date: 10-14-2022 Plotted By: Datataya Sonawadekar

BUILDING AREA 900	
ROOM #	ROOM NAME
049	CORRIDOR
050	VESTIBULE
051	CORRIDOR
051A	CORRIDOR
052	CORRIDOR
017	STAIR
020	STAIR
900	MECHANICAL
901	ELECTRICAL
902	CUSTODIAL
903	ESE FULL TIME
903A	MATERIAL STORAGE
903B	GIRLS RESTROOM
903C	BOYS RESTROOM
904	MIDDLE SCHOOL SCIENCE
905	TECHNOLOGY / INDUSTRY LAB
906	DATA
907	MATERIAL STORAGE / CUSTODIAL
908	MIDDLE SCHOOL CLASSROOM
909	SUPPLEMENTAL CLASSROOM
910	NOT USED
911	ESE PART-TIME
912	STAFF RESTROOM - MALE
913	MIDDLE SCHOOL CLASSROOM
914	MIDDLE SCHOOL CLASSROOM
915	TEACHER PLANNING
915A	RESTROOM
916	SKILLS LAB
917	MIDDLE SCHOOL CLASSROOM
918	EXTENDED LEARNING AREA
919	MIDDLE SCHOOL CLASSROOM
920	GIRLS RESTROOM
921	BOYS RESTROOM
922	MIDDLE SCHOOL CLASSROOM
923	RESOURCE ROOM/MATERIAL STORAGE
924	MIDDLE SCHOOL CLASSROOM
925	MIDDLE SCHOOL CLASSROOM



PRT. 3rd FLR. CEILING PLAN - AREA 900

1/8" = 1'-0"

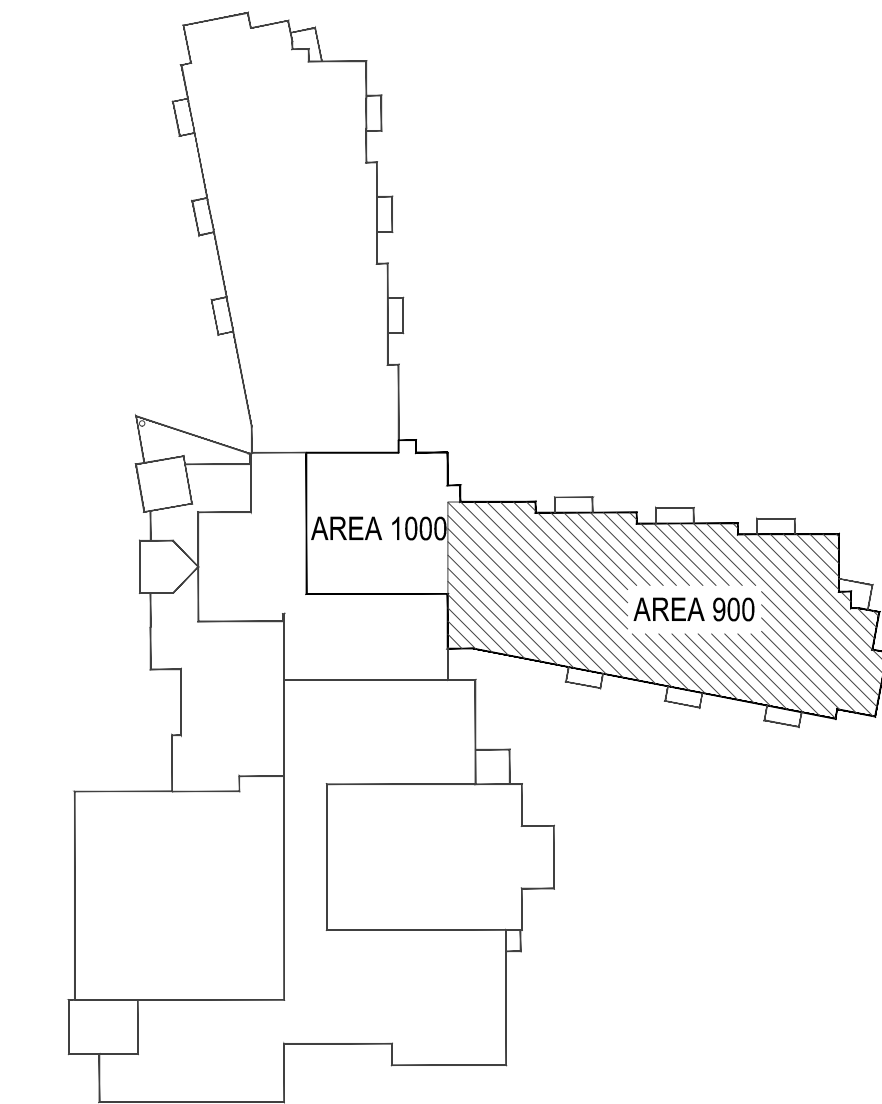

KEY PLAN

NOT TO SCALE

CEILING LEGEND	
	CEMENT PLASTER/LATH
	PRECAST CONCRETE CANOPY
	CEILING W/ GRID 2 x 2 LAY-IN ACOUSTICAL
	CEILING W/ GRID 2 x 4 LAY-IN ACOUSTICAL
	GYPSUM WALL BOARD CEILING, SOFFIT OR HEADER
	24 x 48 FLUORESCENT FIXTURE
	12 x 48 FLUORESCENT FIXTURE
	24 x 24 FLUORESCENT FIXTURE
	12 x 48 SURFACE MOUNTED FLUORESCENT FIXTURE
	12 x 48 WALL MOUNTED FLUORESCENT FIXTURE
	SURFACE MOUNTED FIXTURE
	6" STRUCTURE MOUNTED FLUORESCENT FIXTURE
	HI-BAY LIGHT FIXTURE
	RECESSED CAN FIXTURE
	STAGE TRACK LIGHTING
	SOLATURE DAYLIGHTING FIXTURE
	EMERGENCY EXIT SIGNS
	PHOTO LUMINESCENT EMERGENCY EXIT LIGHT (CEILING MTD.)
	CEILING MOUNTED EMERGENCY LIGHTS
	SUPPLY DIFFUSER (SEE MECHANICAL)
	RETURN GRILL (SEE MECHANICAL)
	EXHAUST GRILL (SEE MECHANICAL)

GUTTER SYSTEM ABOVE, TYP.

CENTER STUCCO CONTROL JOINTS BETWEEN WOOD ROOF BRACKETS, TYP.

R.S. WOOD ROOF BRACKET, TYP.

K-8 SCHOOL "OO"
ST. JOHNS COUNTY SCHOOL DISTRICT - BID # 2022-50
1455 TWIN CREEKS DRIVE,
ST. AUGUSTINE, FLORIDA 32095

Comm. No: 22046.00
Date: 10-21-22


Drawn:

Revisions		
No.	Date	Note


TO THE BEST OF MY KNOWLEDGE, THE PLANS AND SPECIFICATIONS COMPLY WITH THE MINIMUM BUILDING CODES.

© 2022 HARVARD JOLLY, INC.


Filename: C:\Users\Jolly\OneDrive - Harvard Jolly - Inc\22046.00 - USJSD K-8 School\005 CAD\Sheet\30042A10.1 Plot Date: 10-14-2022 Plotted By: Dalatraya Sonawadekar

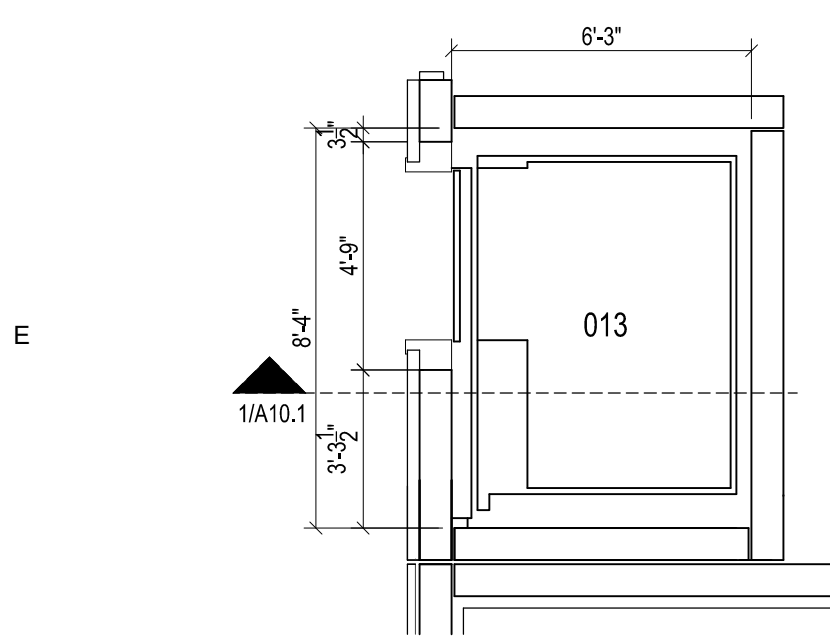


02 TYP. ELEVATOR FLOOR PLAN

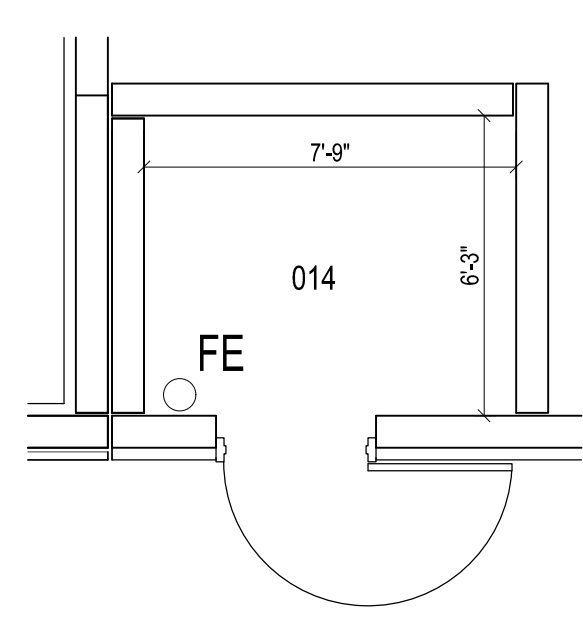


03 ELEVATOR EQUIP. ROOM PLAN

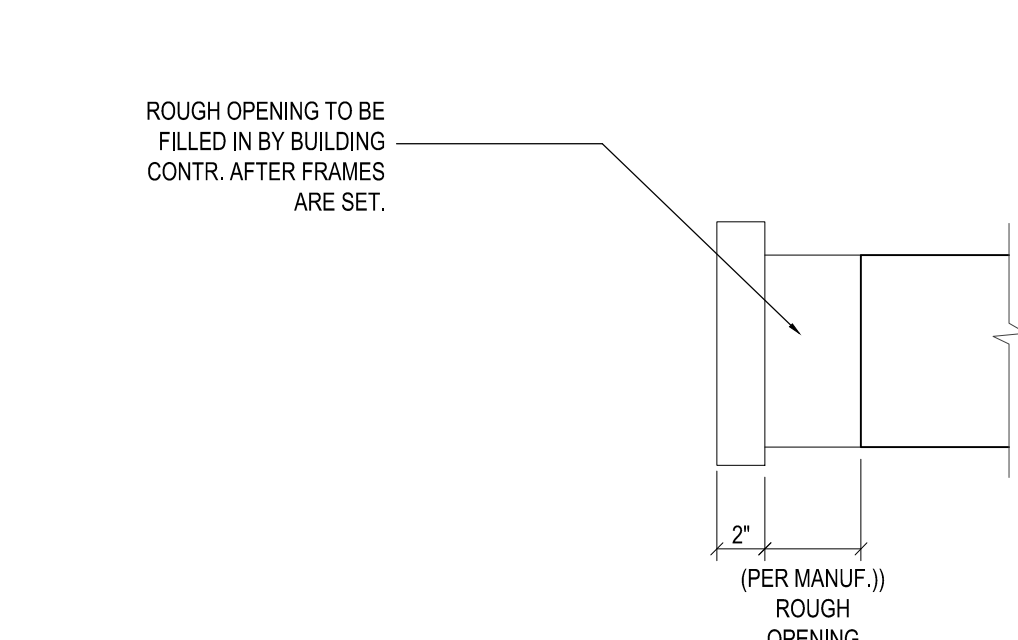


04 TYP. ELEVATOR JAMB DETAIL

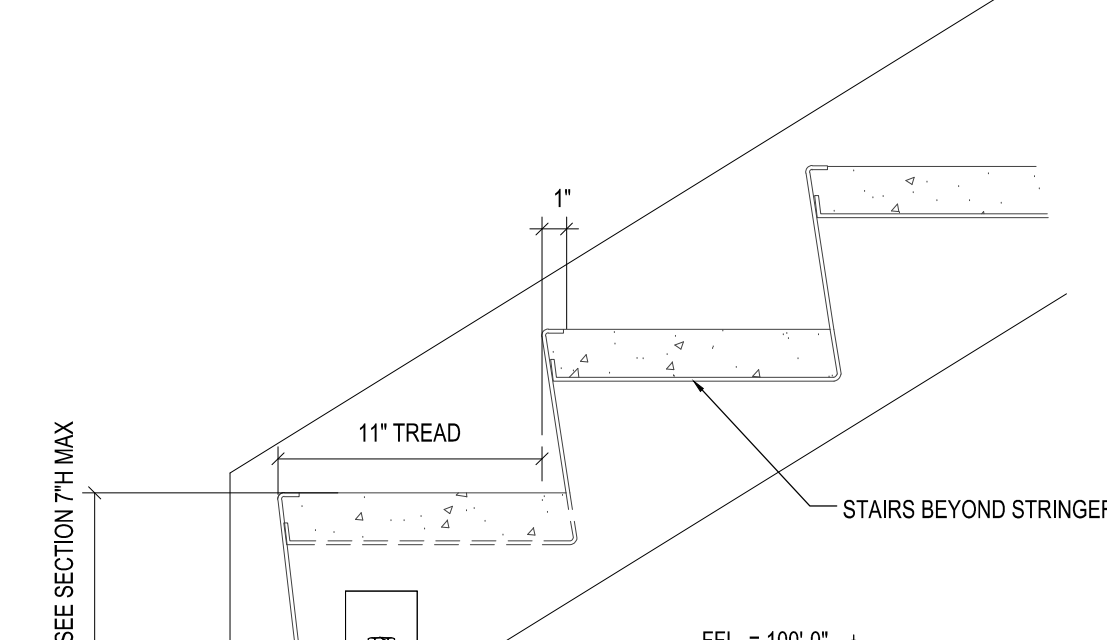


08 STAIR DETAIL

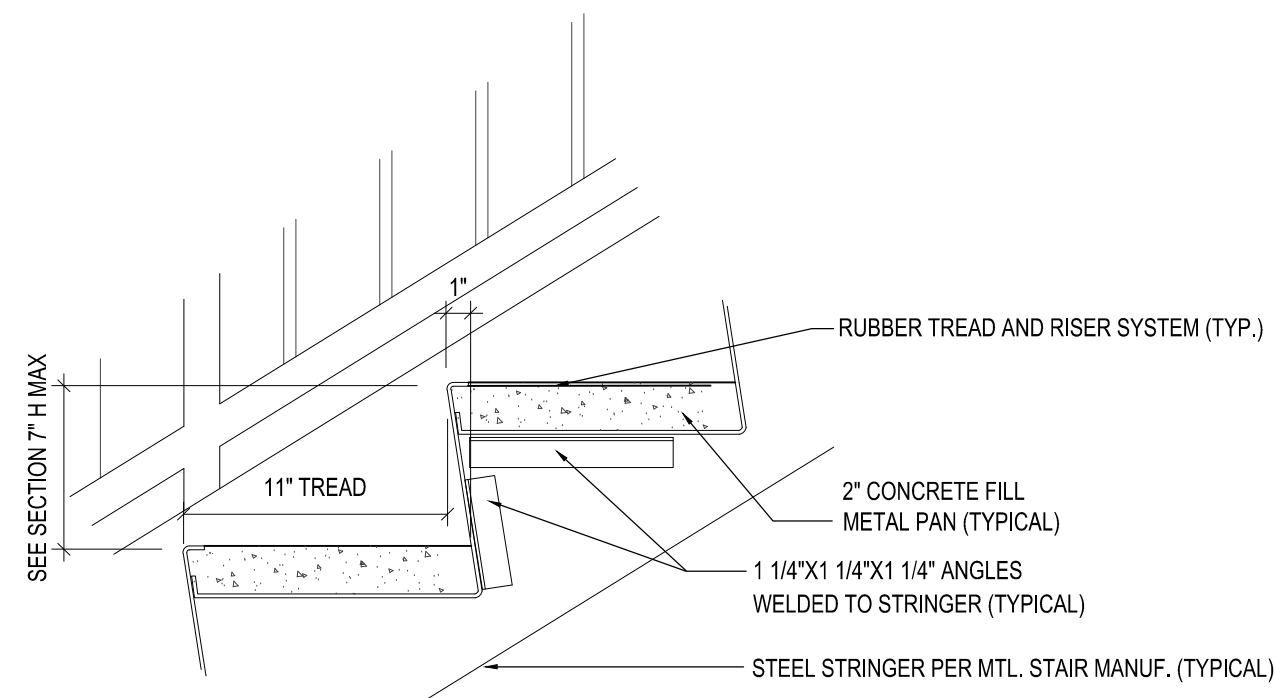


09 STAIR DETAIL

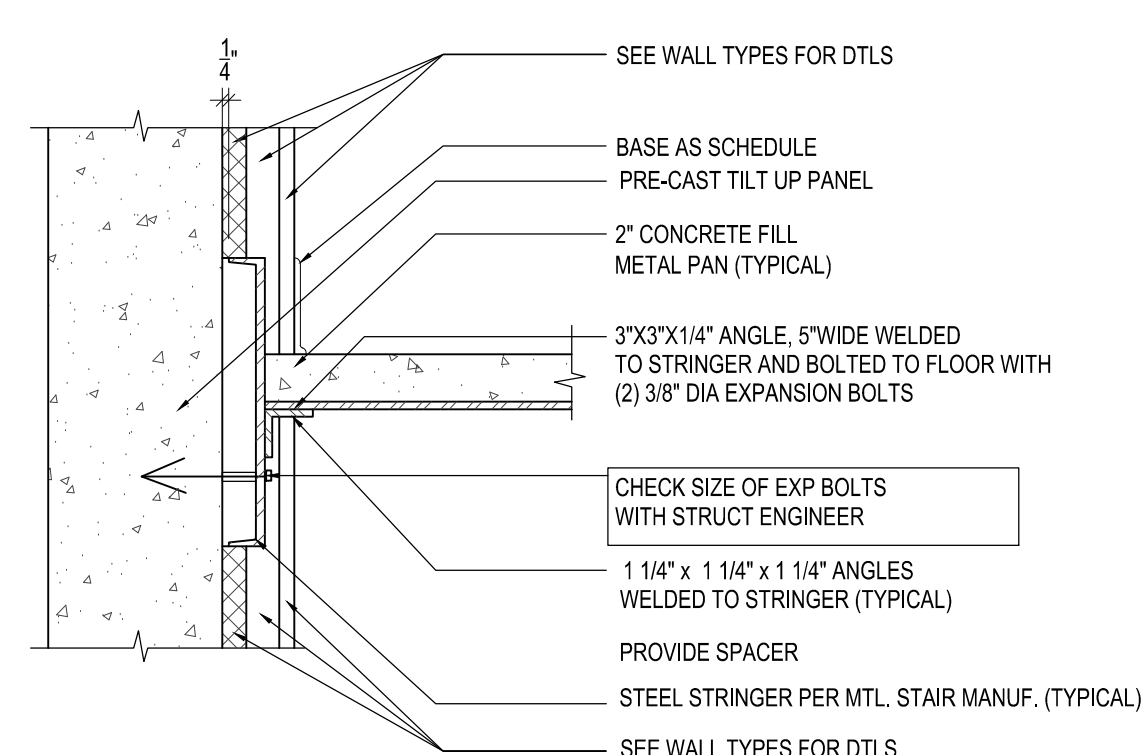


10 STAIR DETAIL

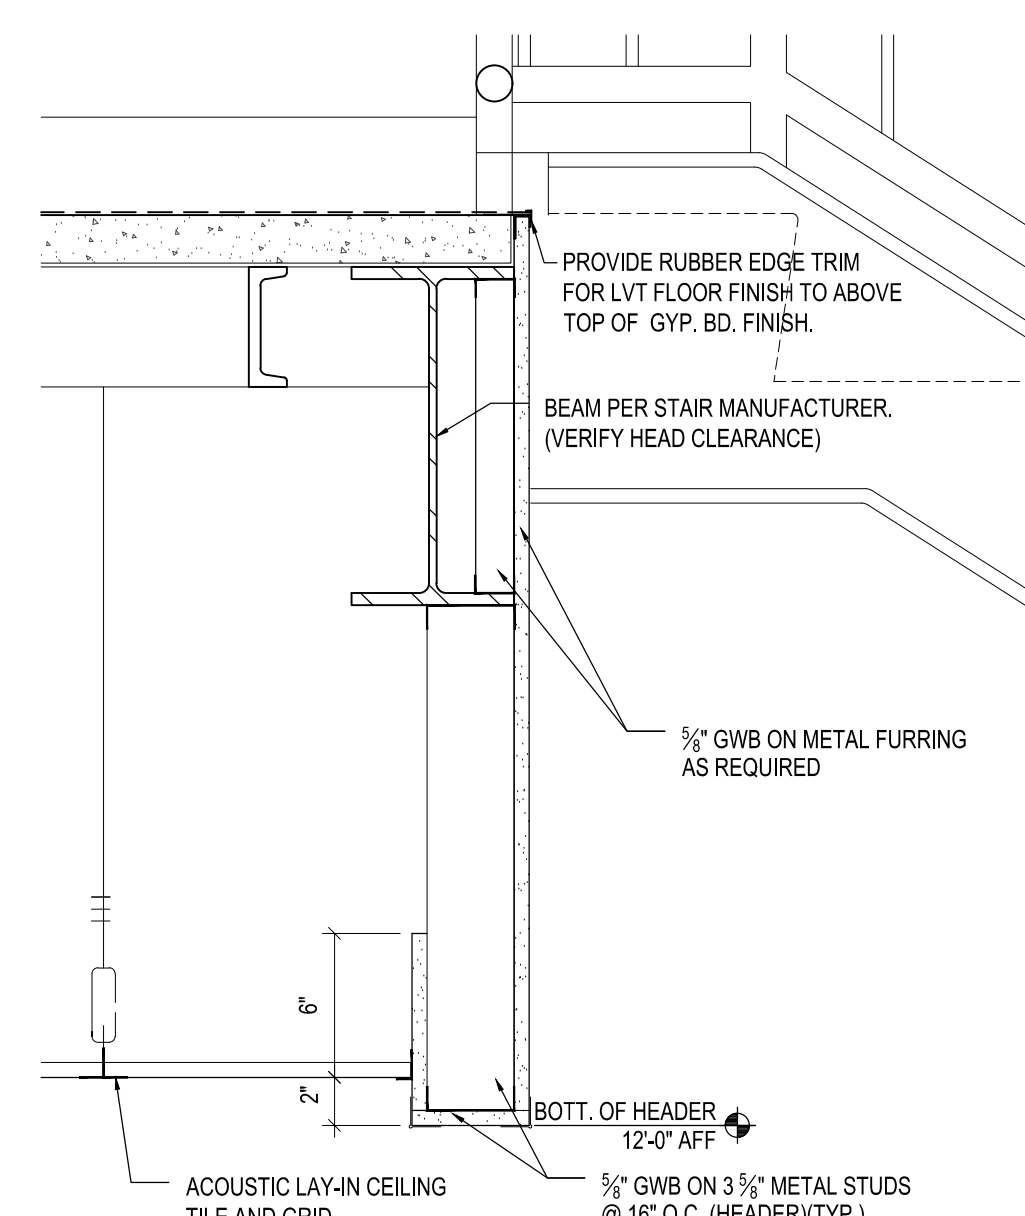


14 STAIR DETAIL

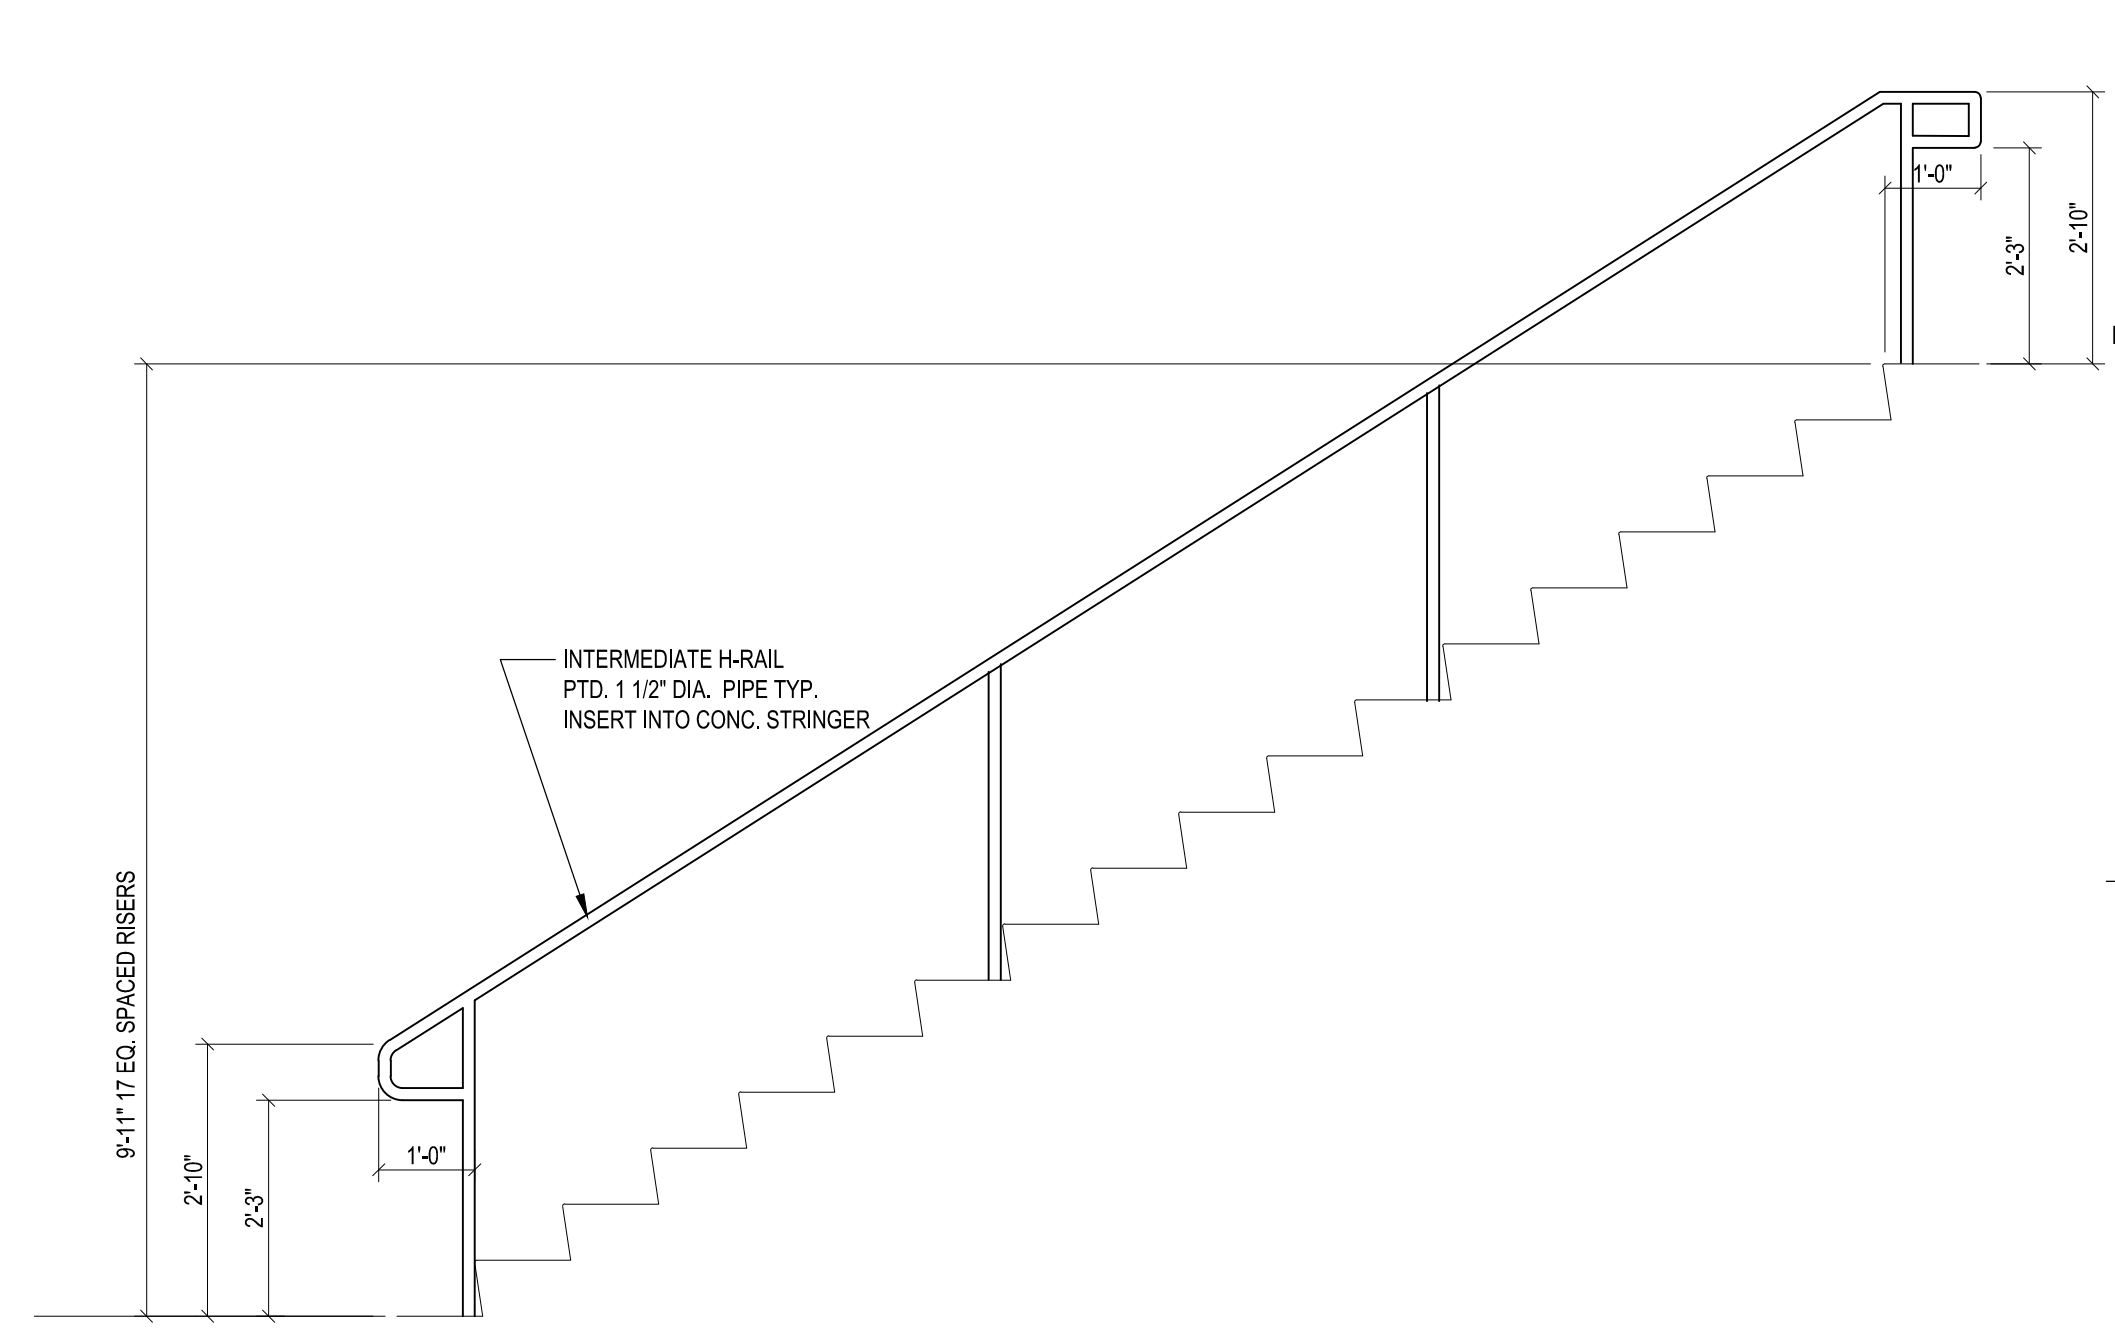


11 INTERMEDIATE H-RAIL DETAIL

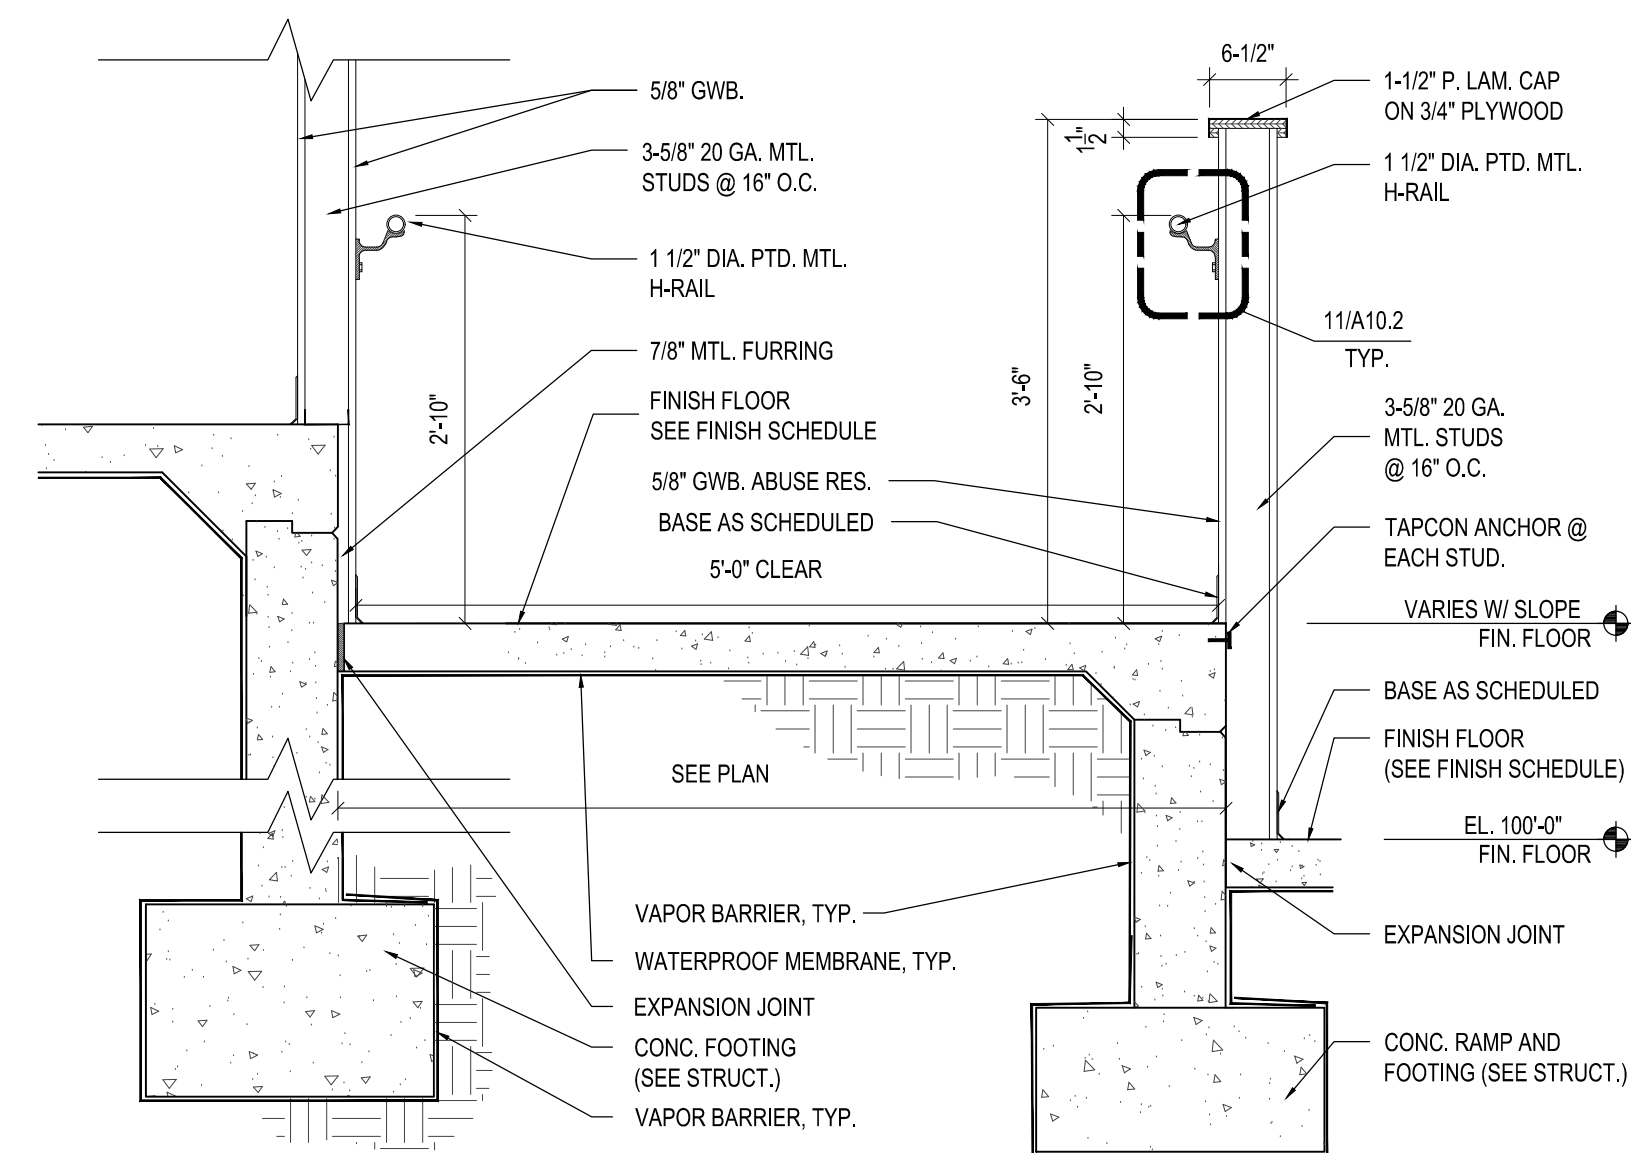


12 RAMP DETAIL AT STAGE

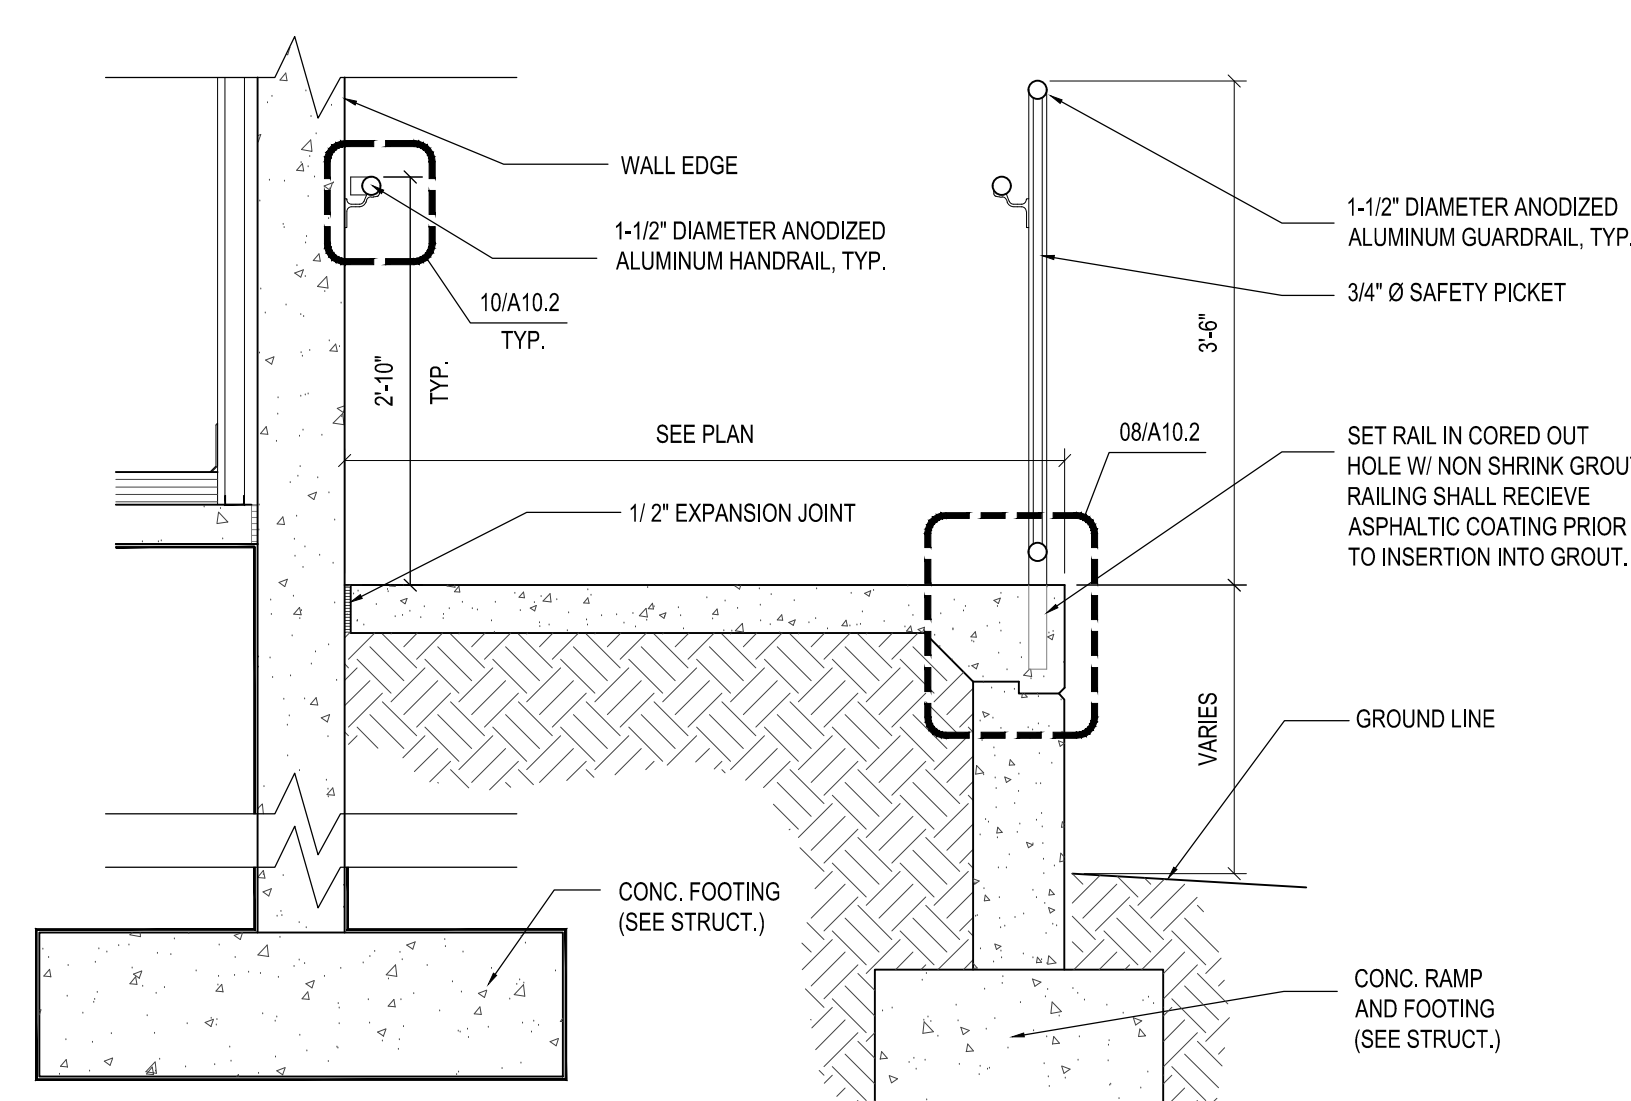

13 RAMP DETAIL AT STAGE

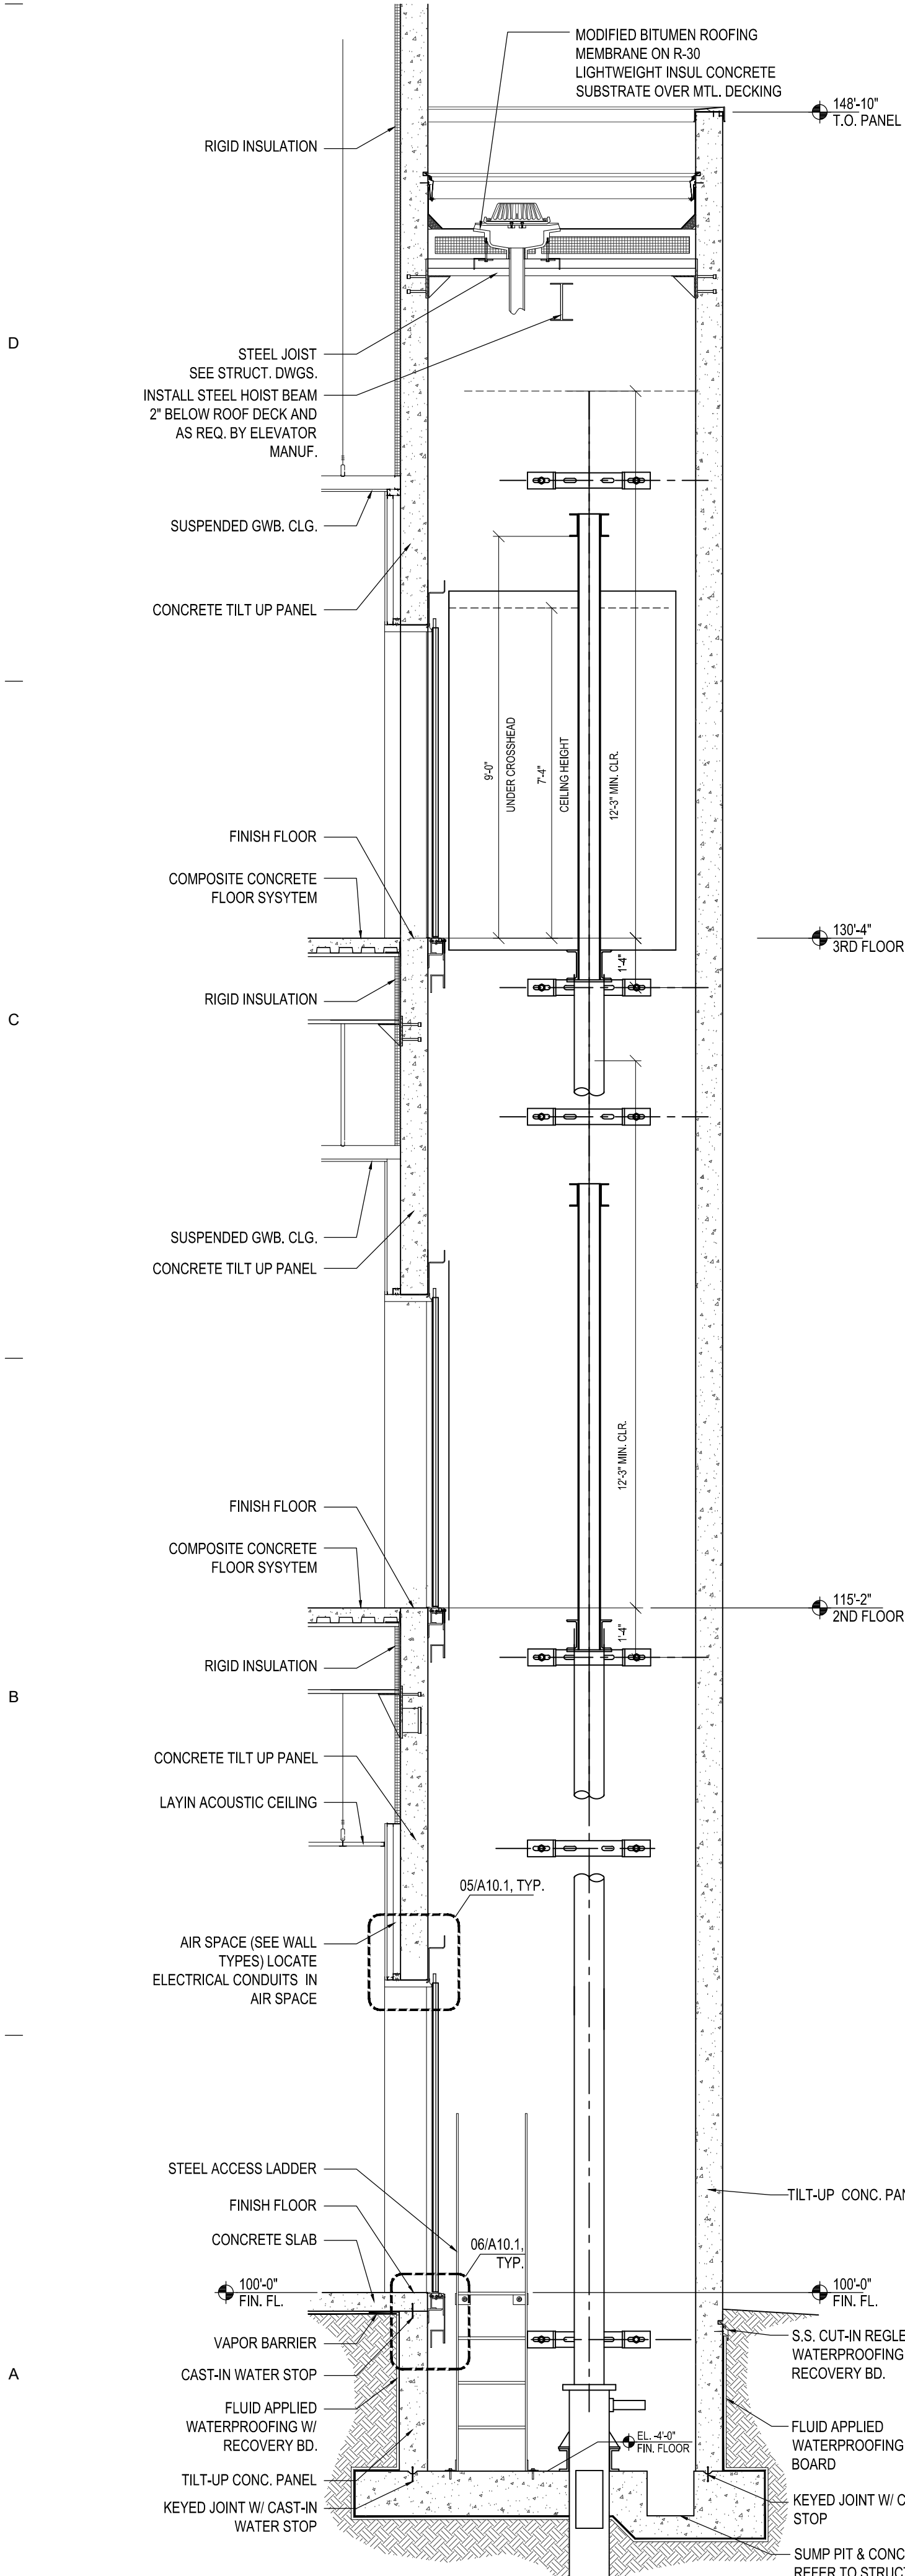









01 ELEVATOR SECTION

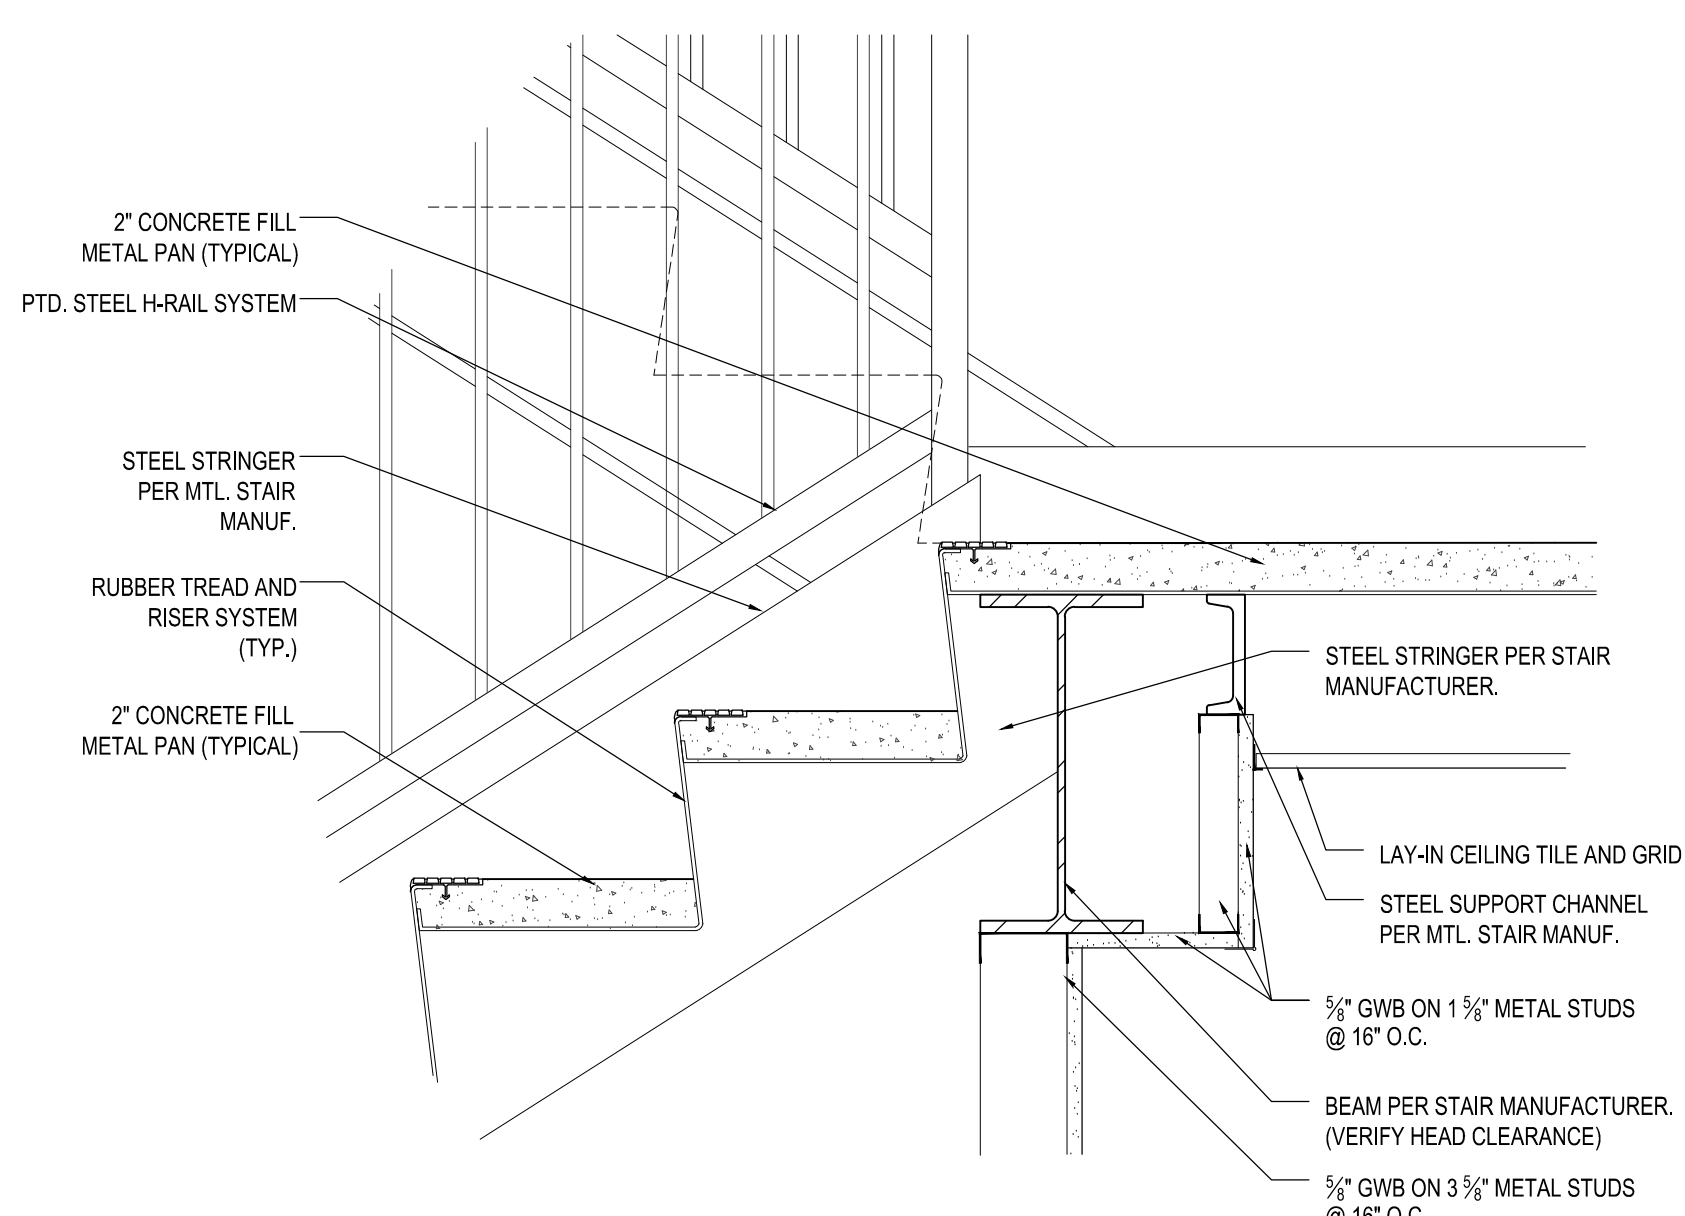

07 STAIR DETAIL




Comm. No: 22046.00		
Date: 10-21-22		
Drawn:		
Revisions		
No.	Date	Note

TO THE BEST OF MY KNOWLEDGE, THE PLANS AND SPECIFICATIONS COMPLY WITH THE MINIMUM BUILDING CODES.

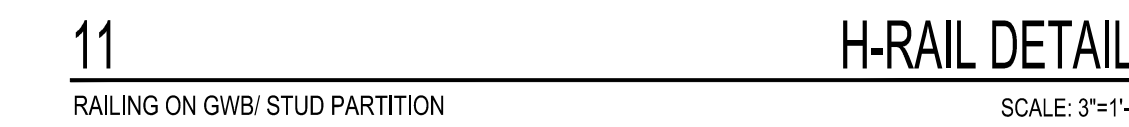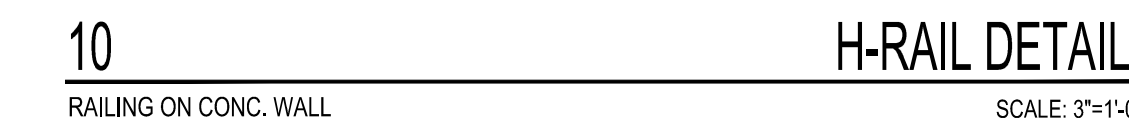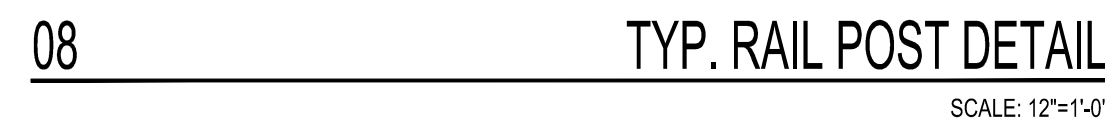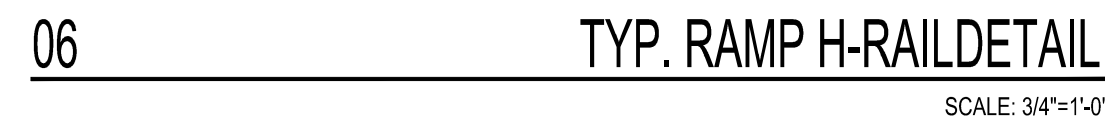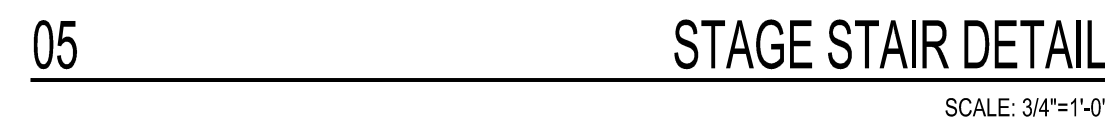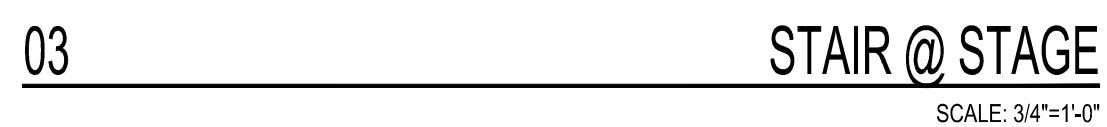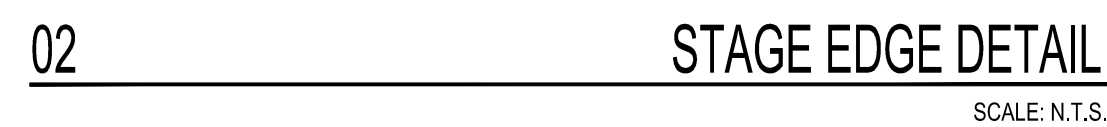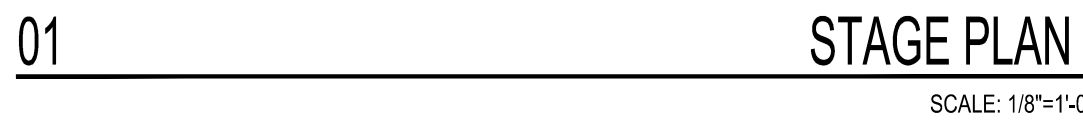


[illegible]

TO THE BEST OF MY KNOWLEDGE, THE PLAN
AND SPECIFICATIONS COMPLY WITH THE
MINIMUM BUILDING CODES.

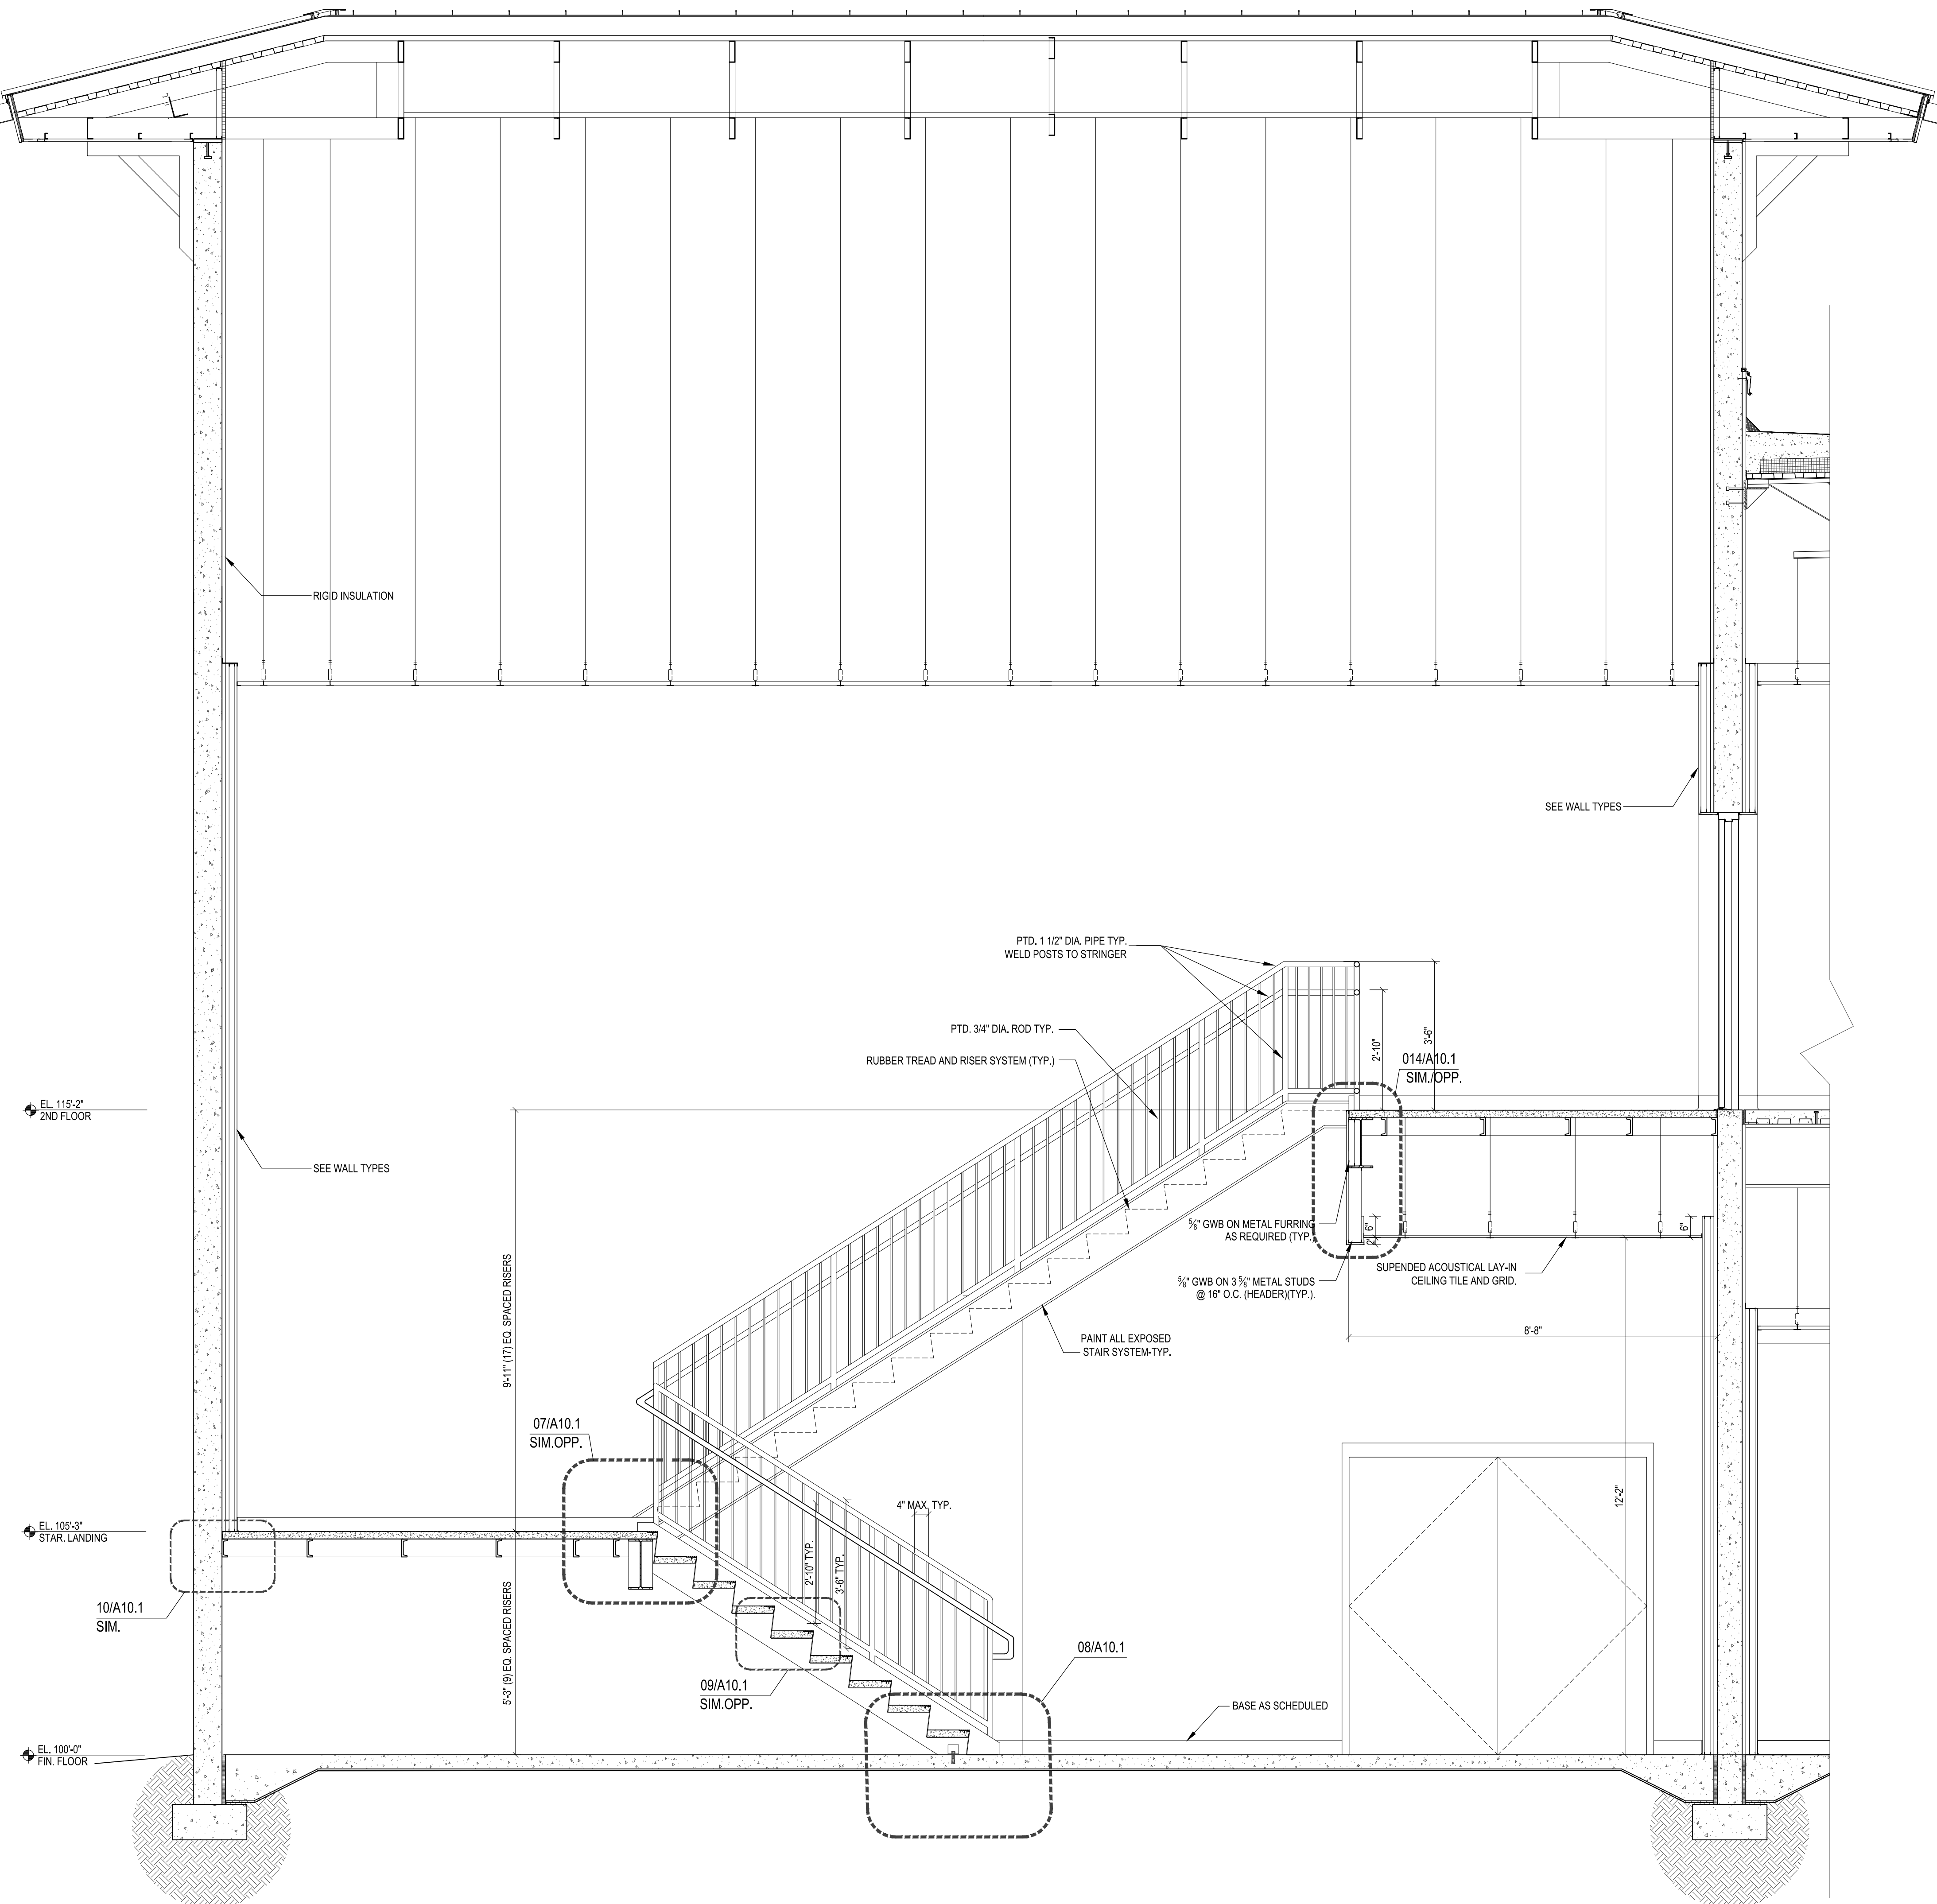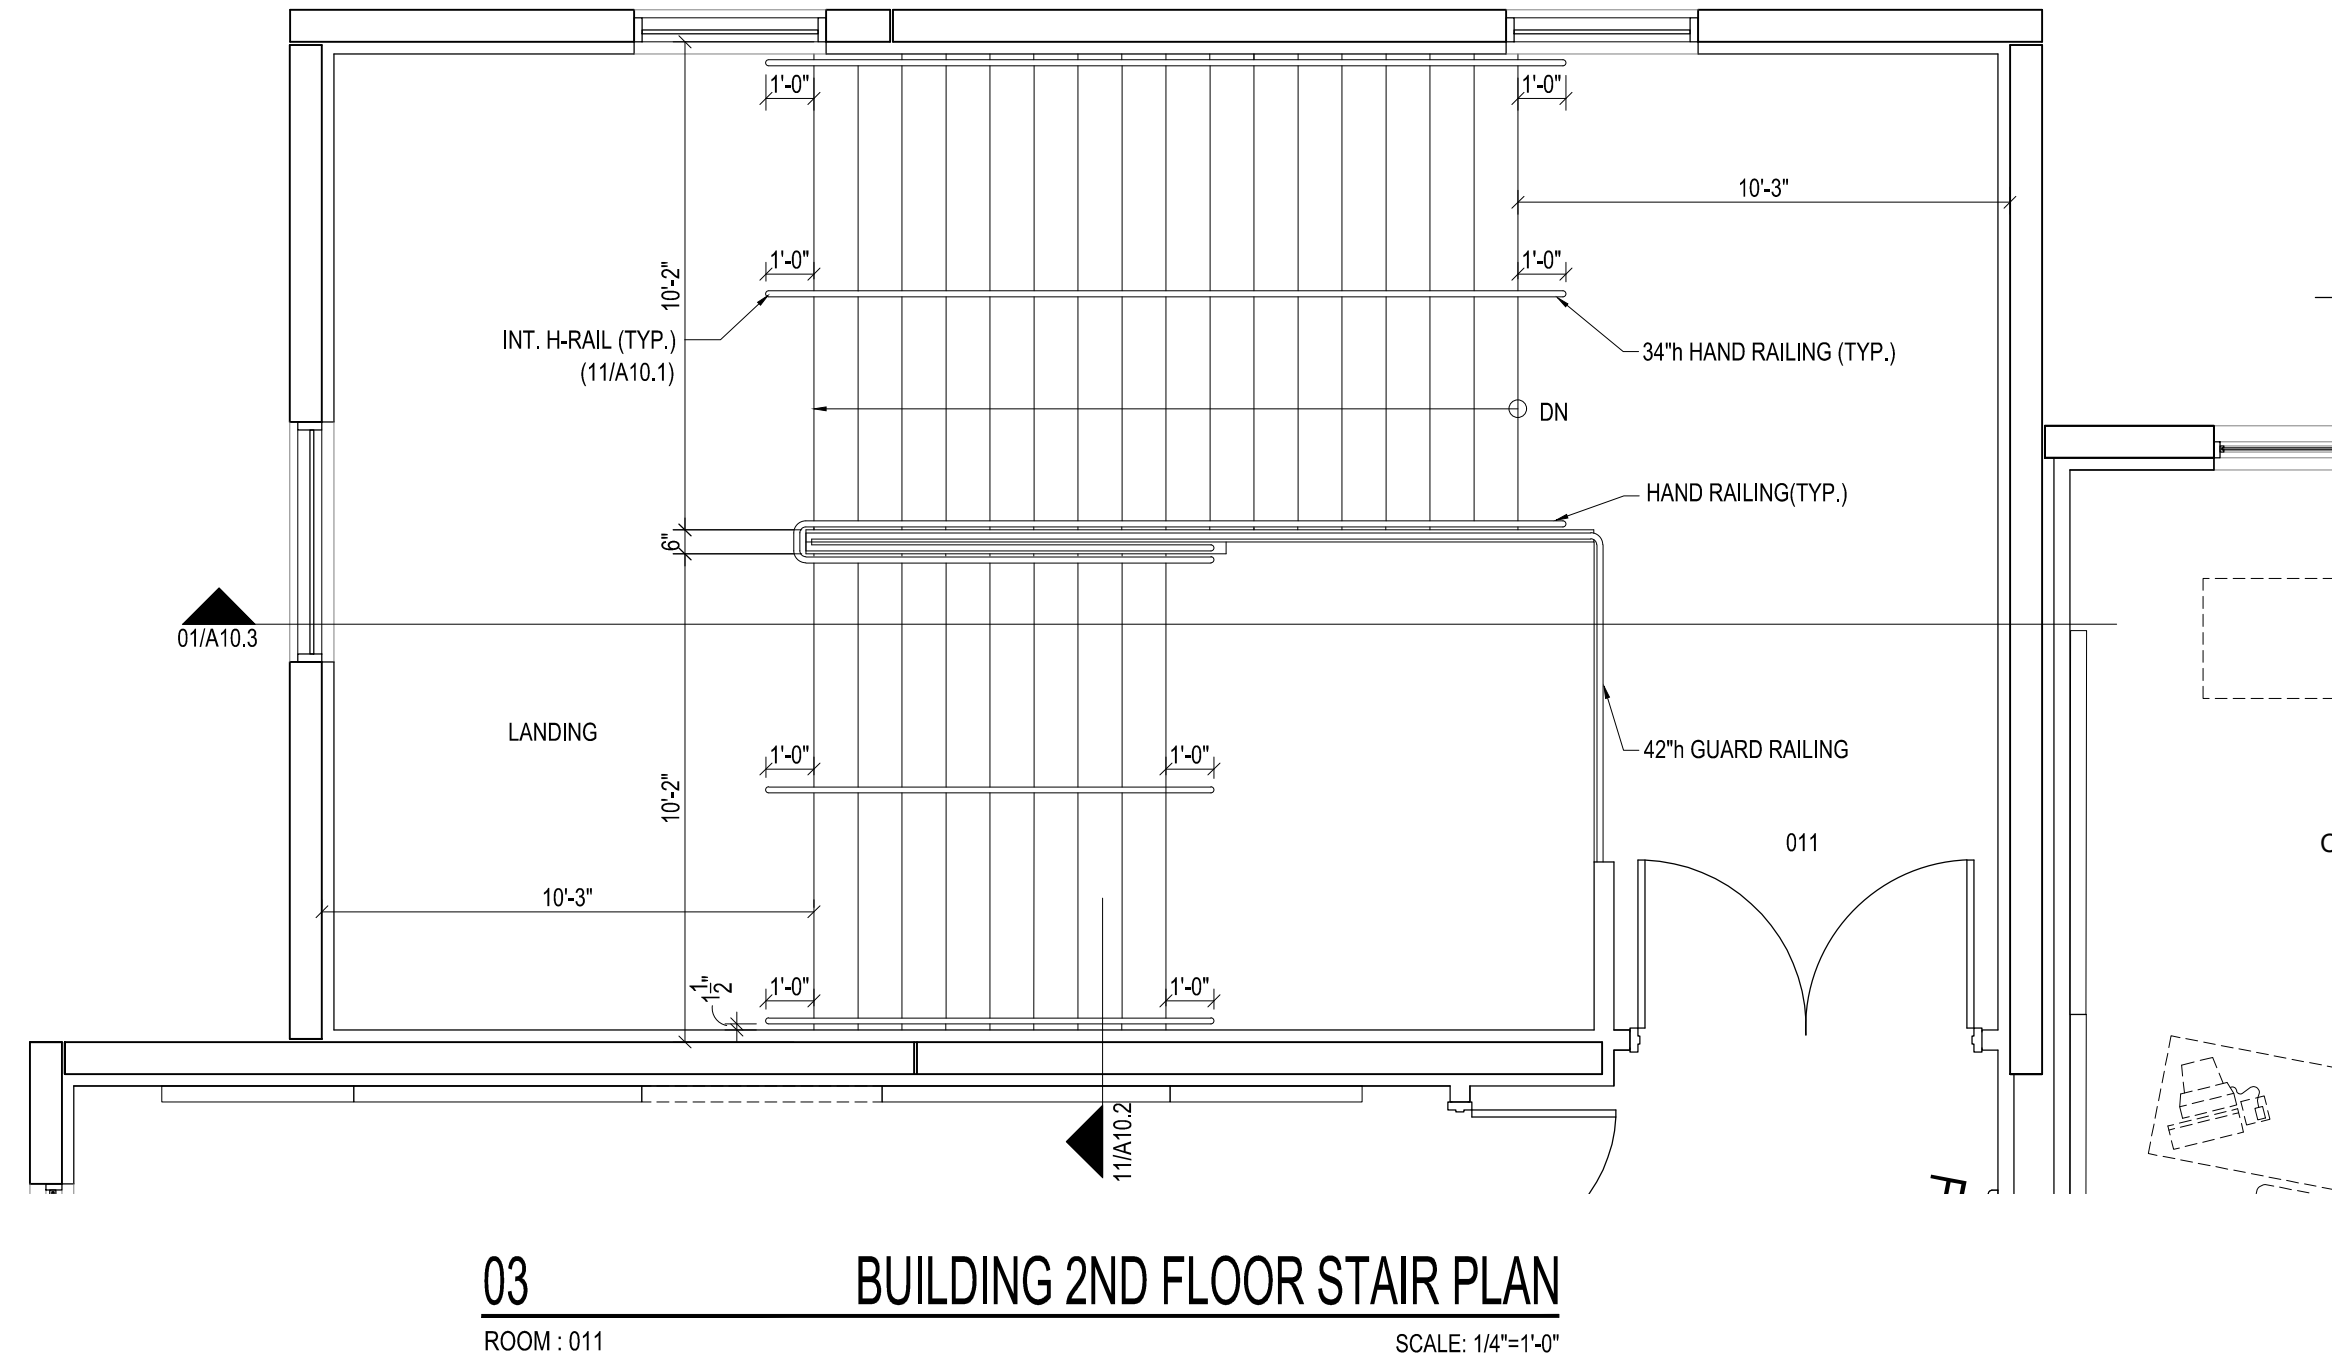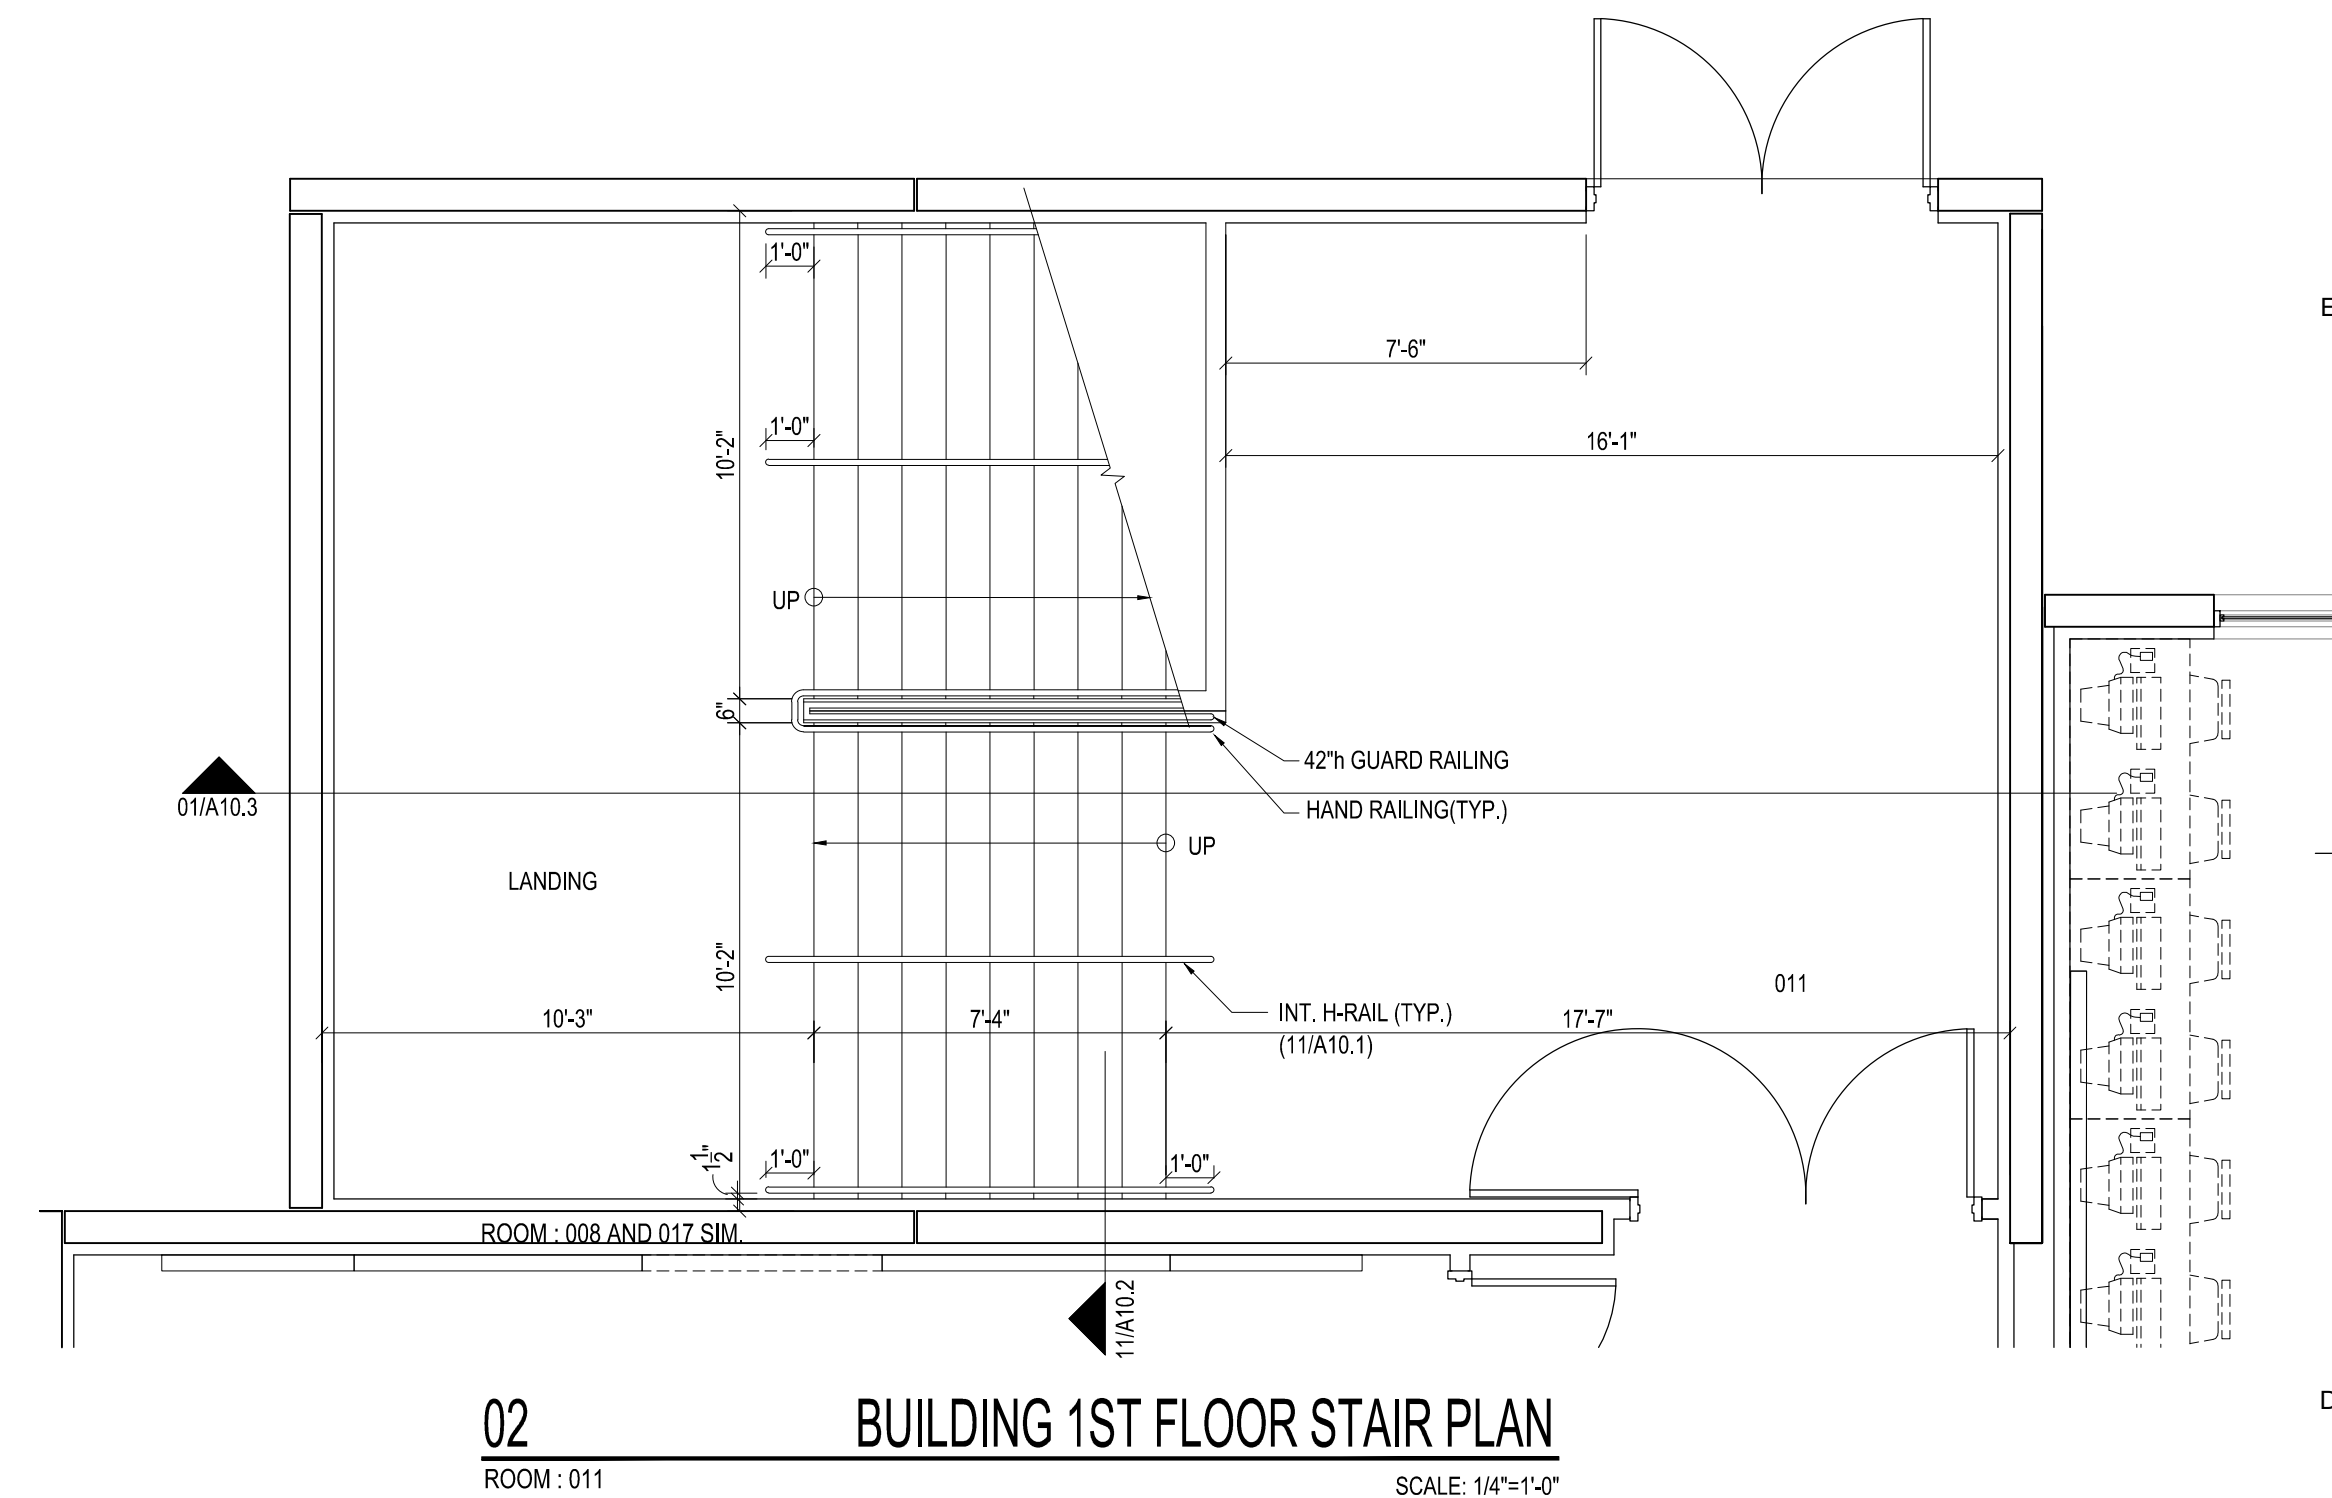


01 BUILDING STAIR SECTION


Filename: C:\Users\Datatraya\OneDrive - Harvard Jolly - Inc\22046.00 - SJUSD K-8 School OOS CAD\Sheet\3004\A10.4 Plot Date: 10/14/2022 Plotted By: Datatraya Sorrowsakul

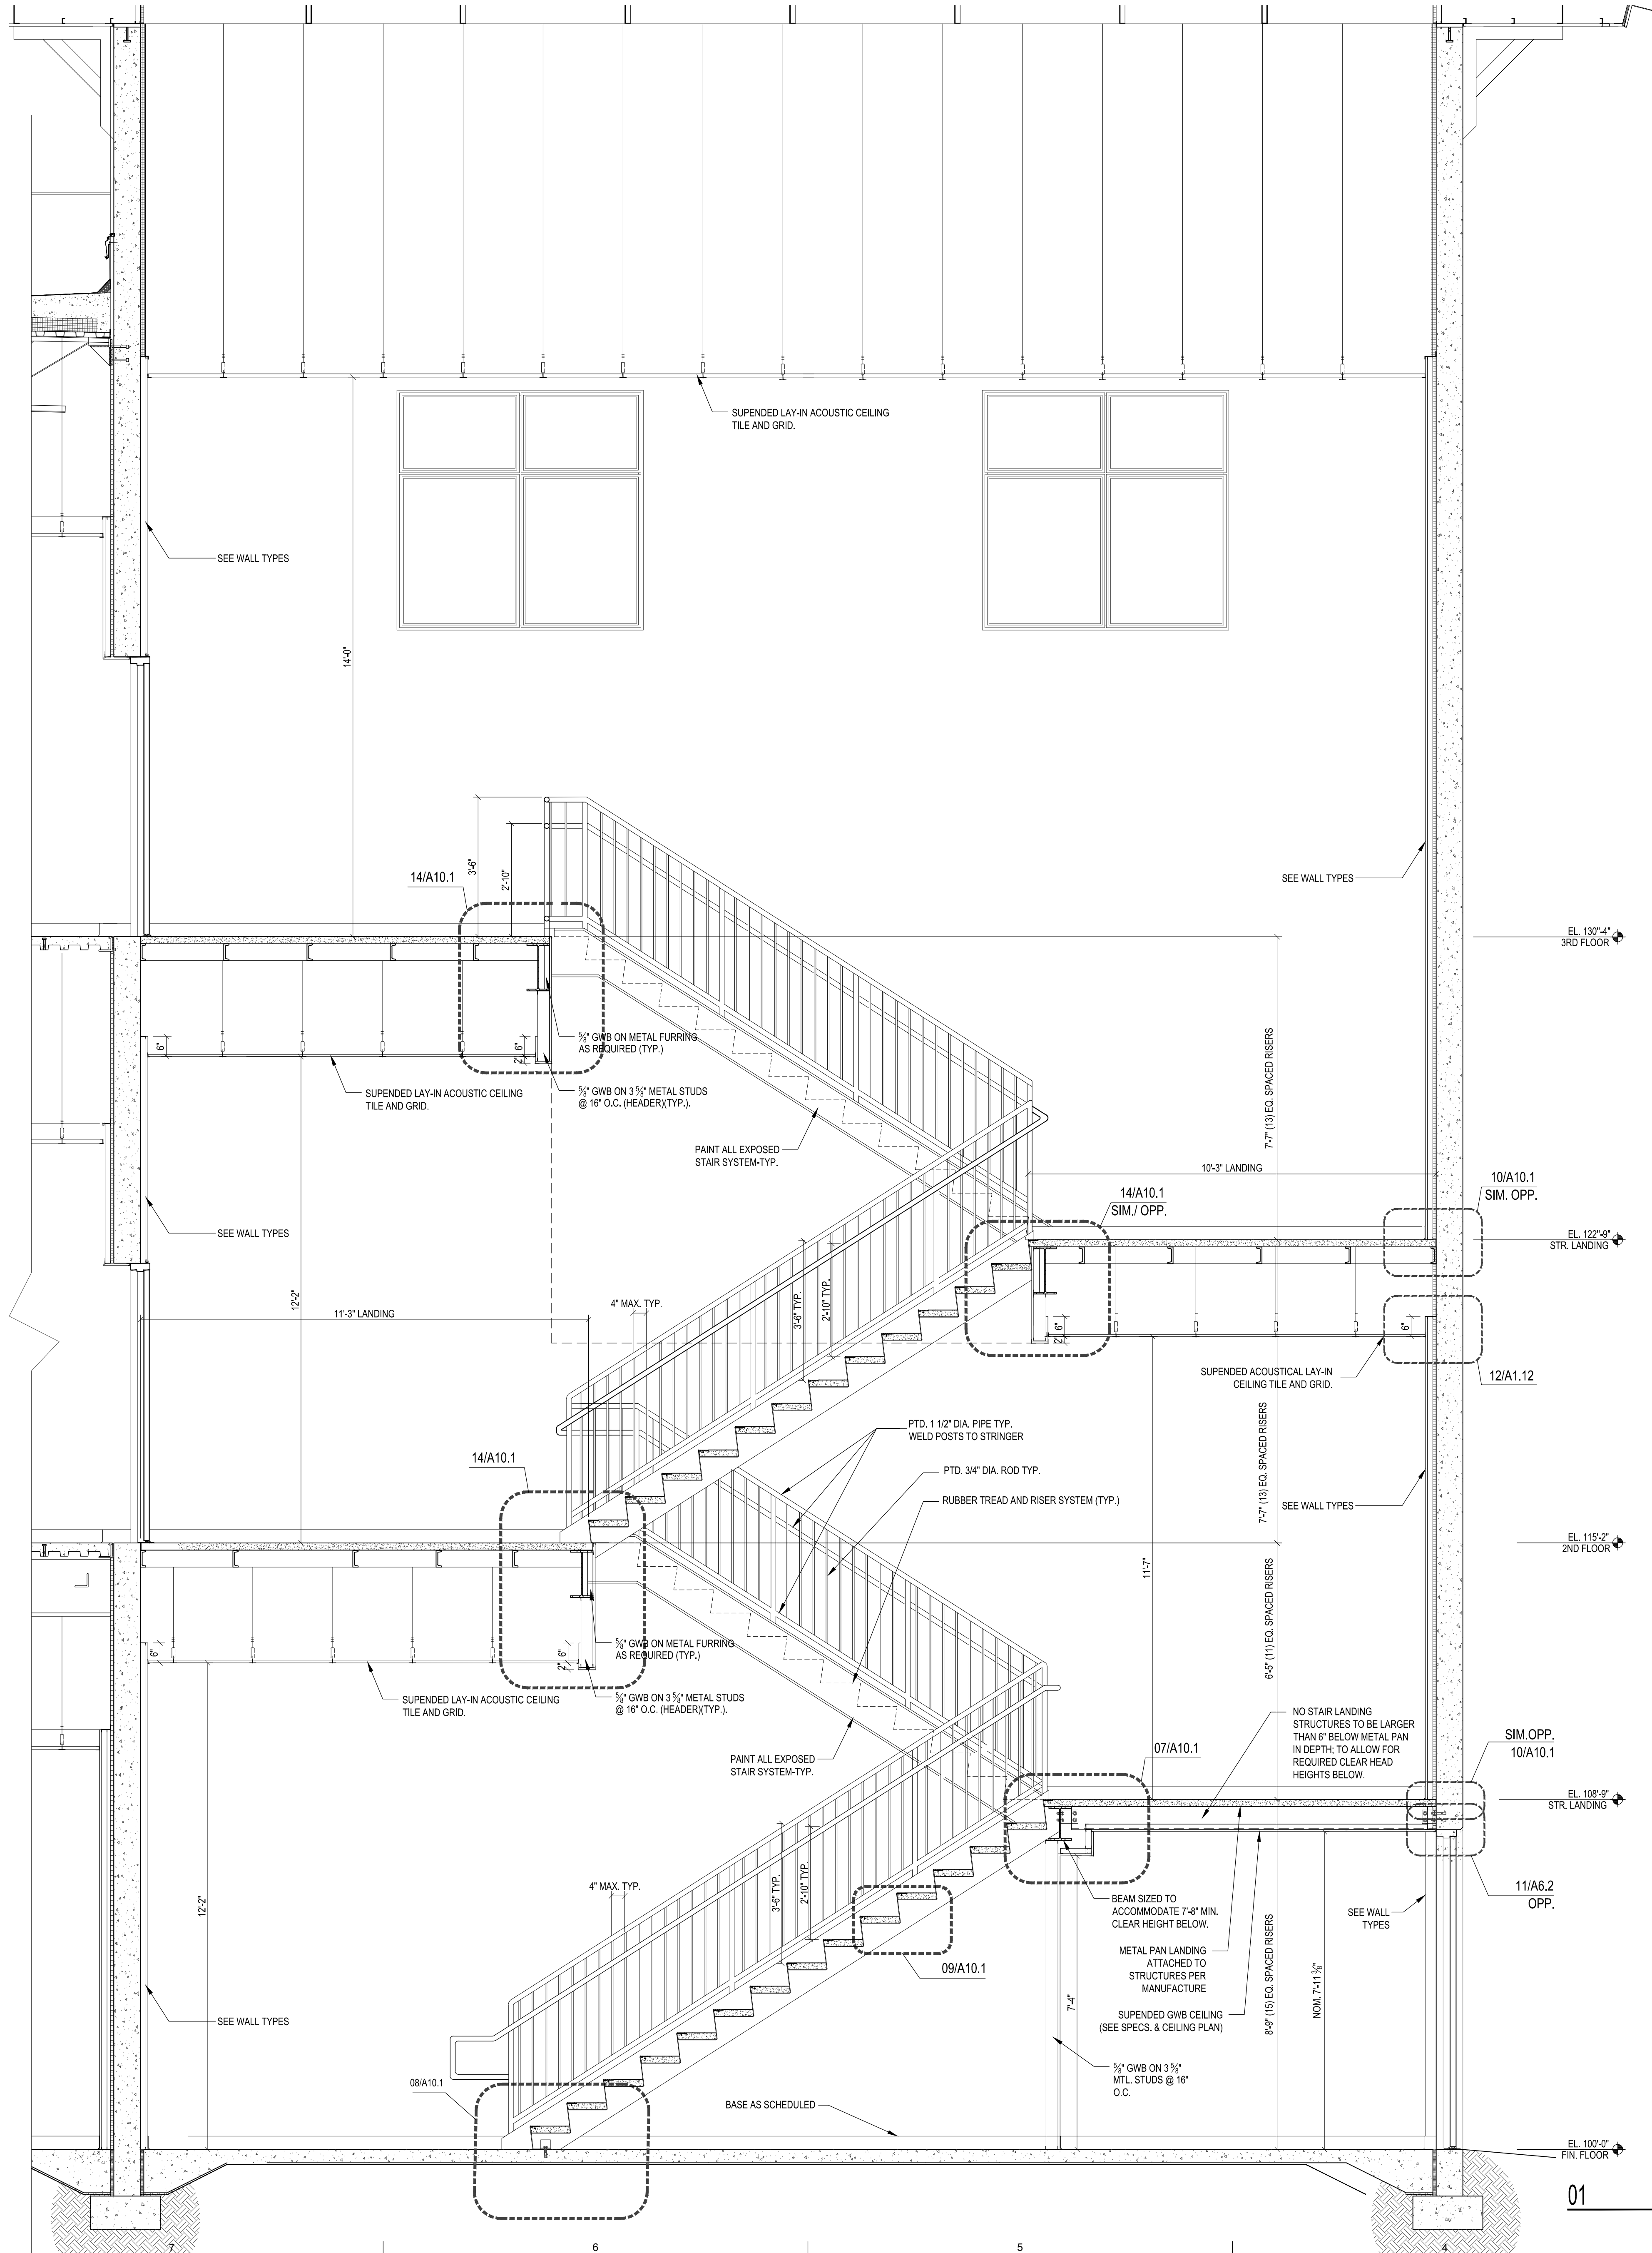


01 BUILDING STAIR SECTION
SCALE: 1/2"=1'-0"

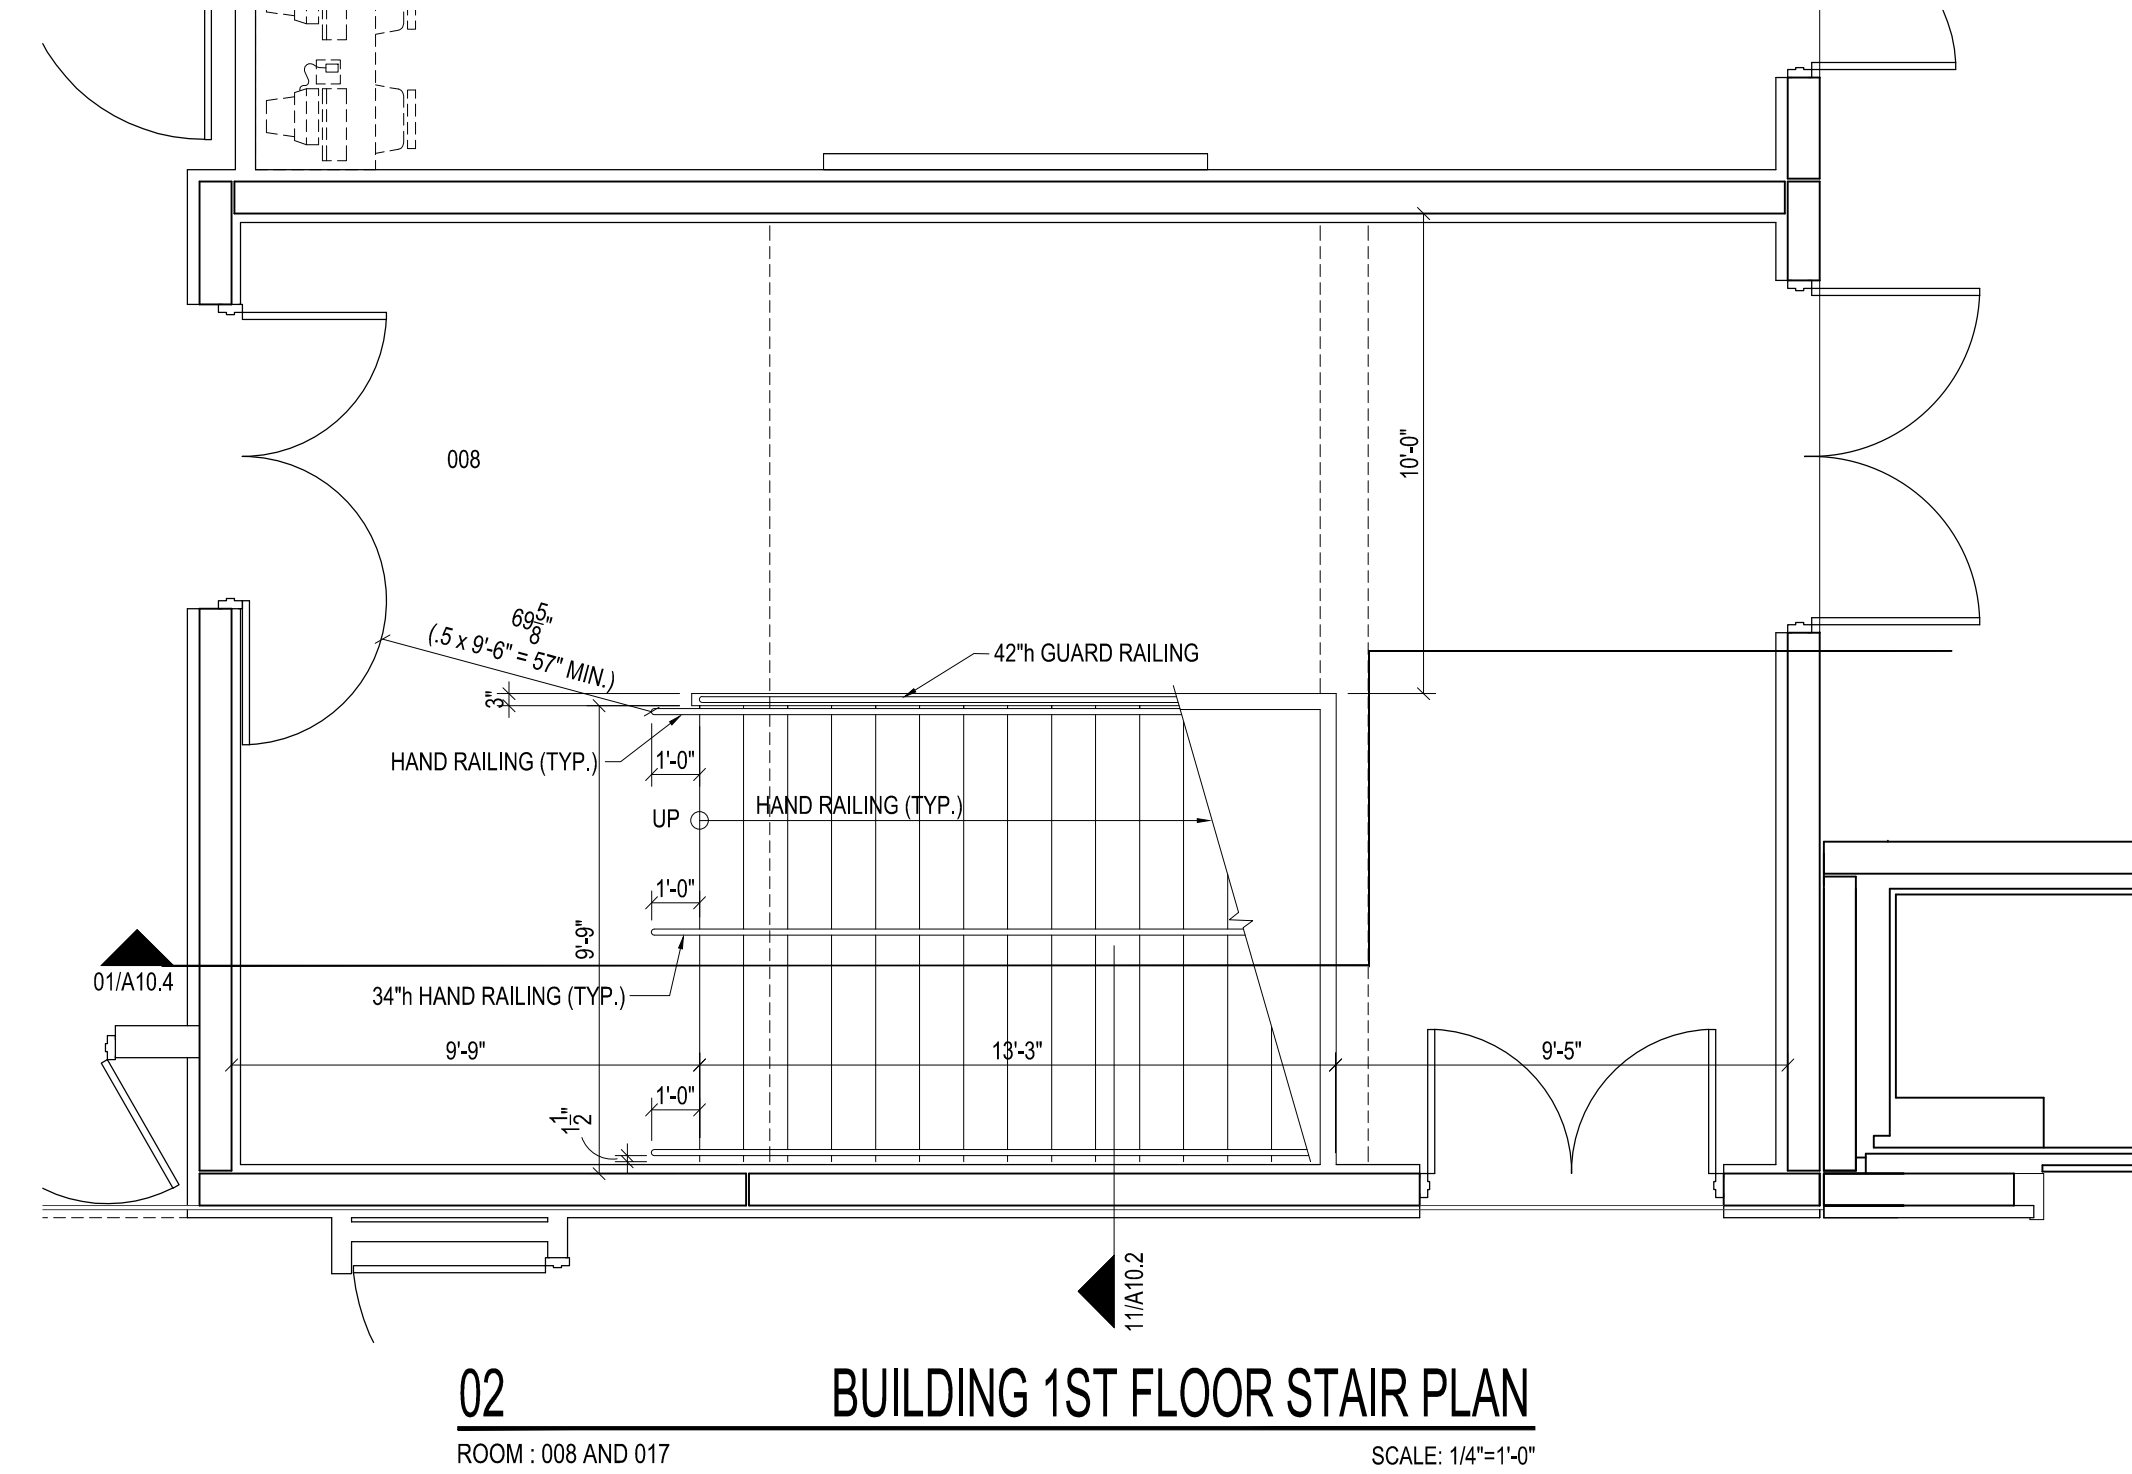

02 BUILDING 1ST FLOOR STAIR PLAN
ROOM: 008 AND 017
SCALE: 1/4"=1'-0"

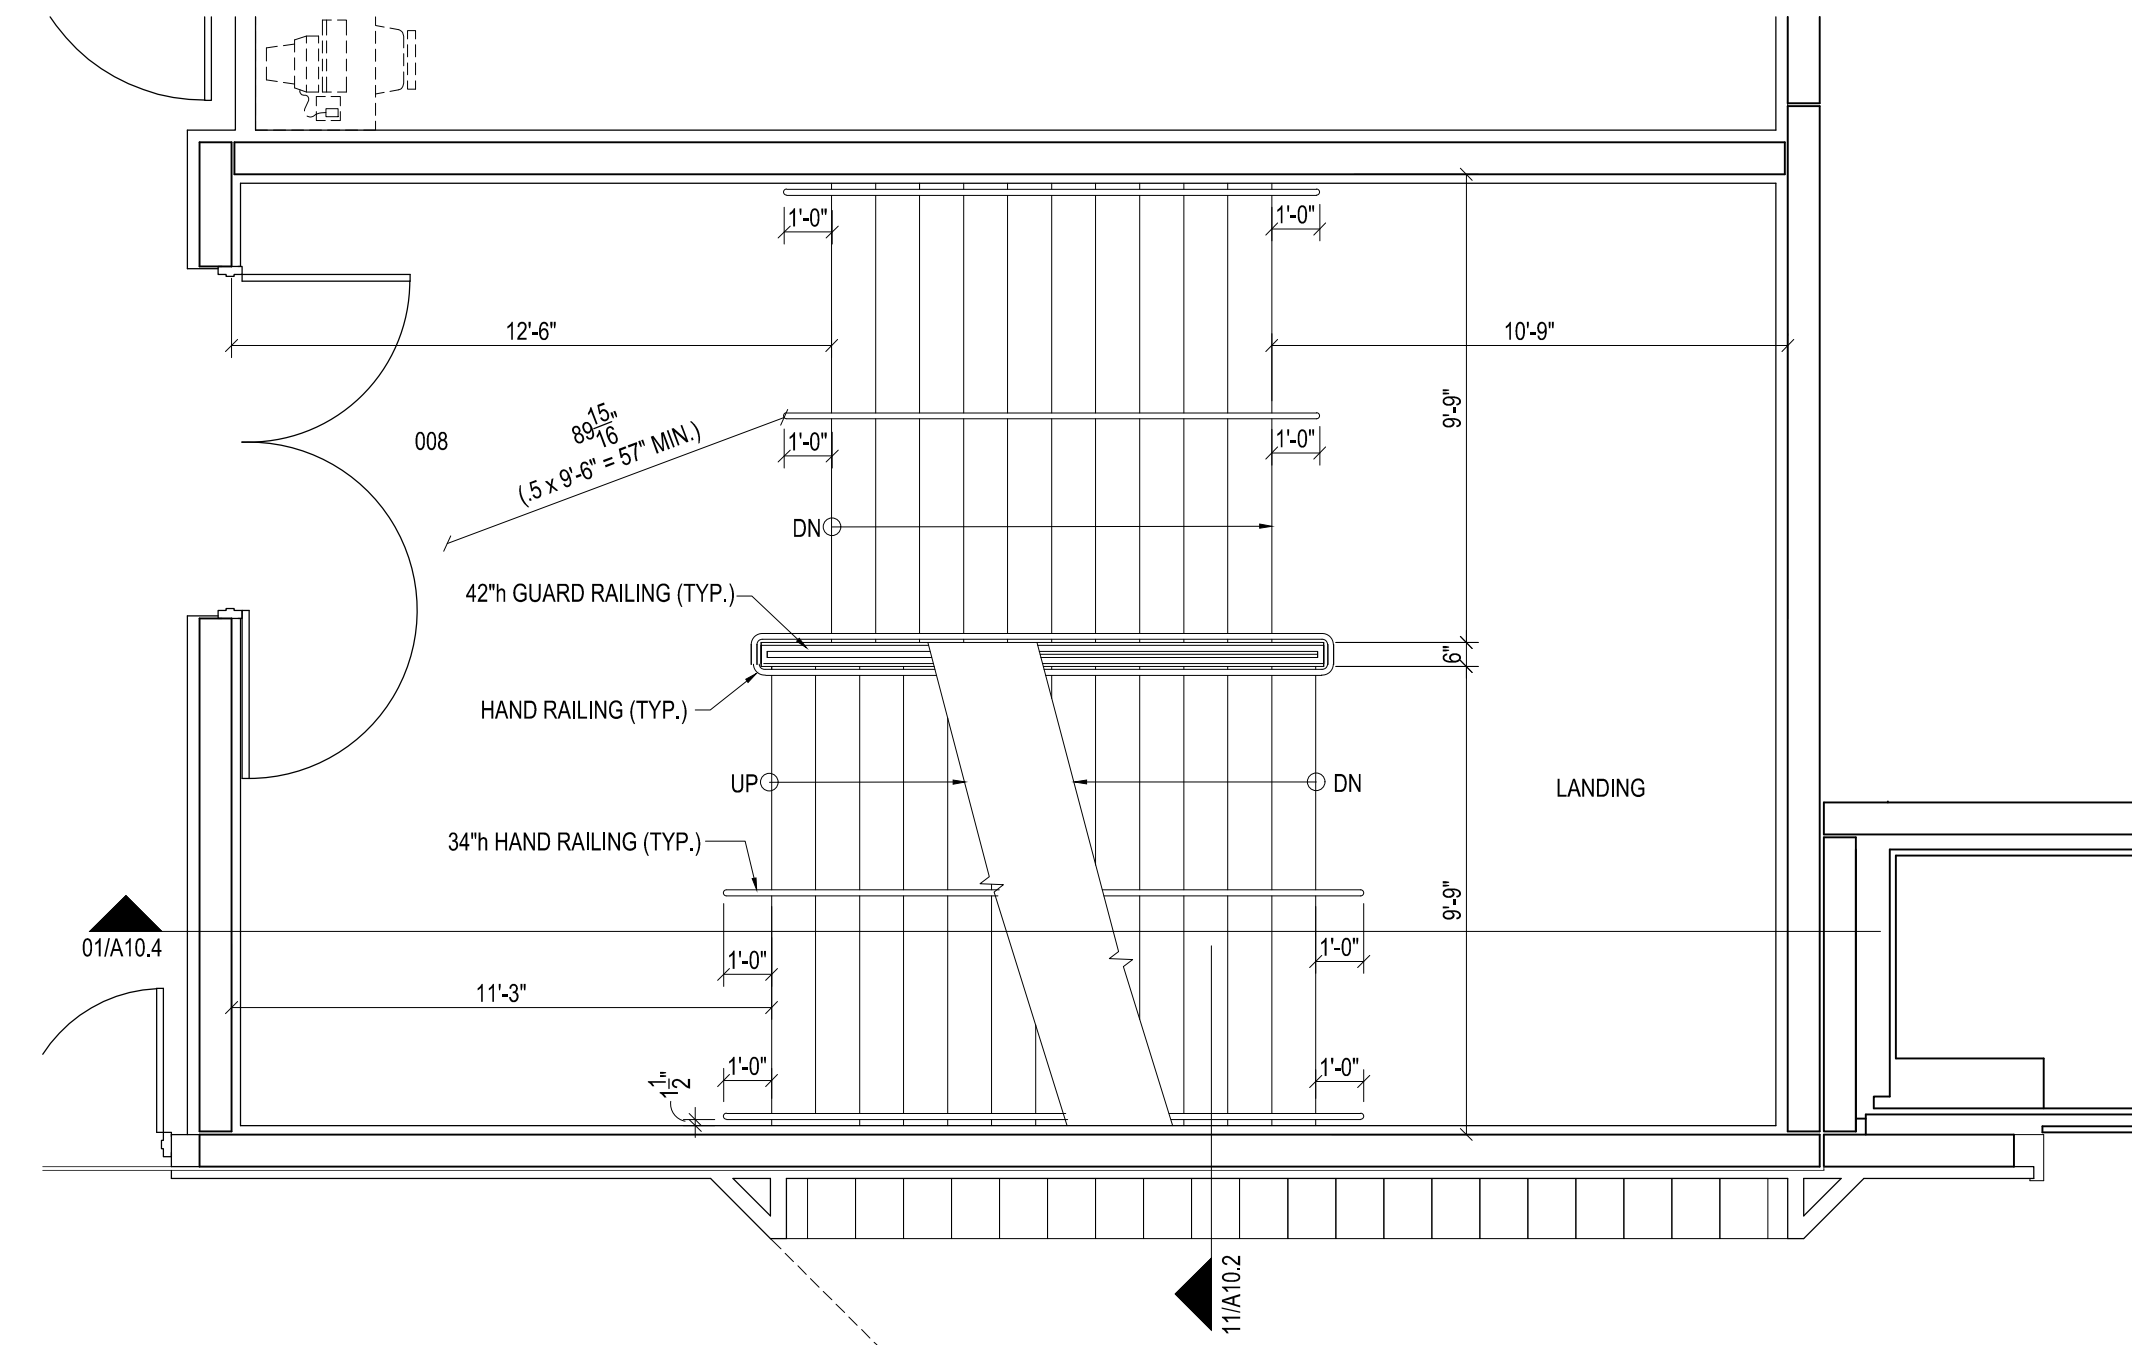

03 BUILDING 2ND FLOOR STAIR PLAN
ROOM: 008 AND 017
SCALE: 1/4"=1'-0"

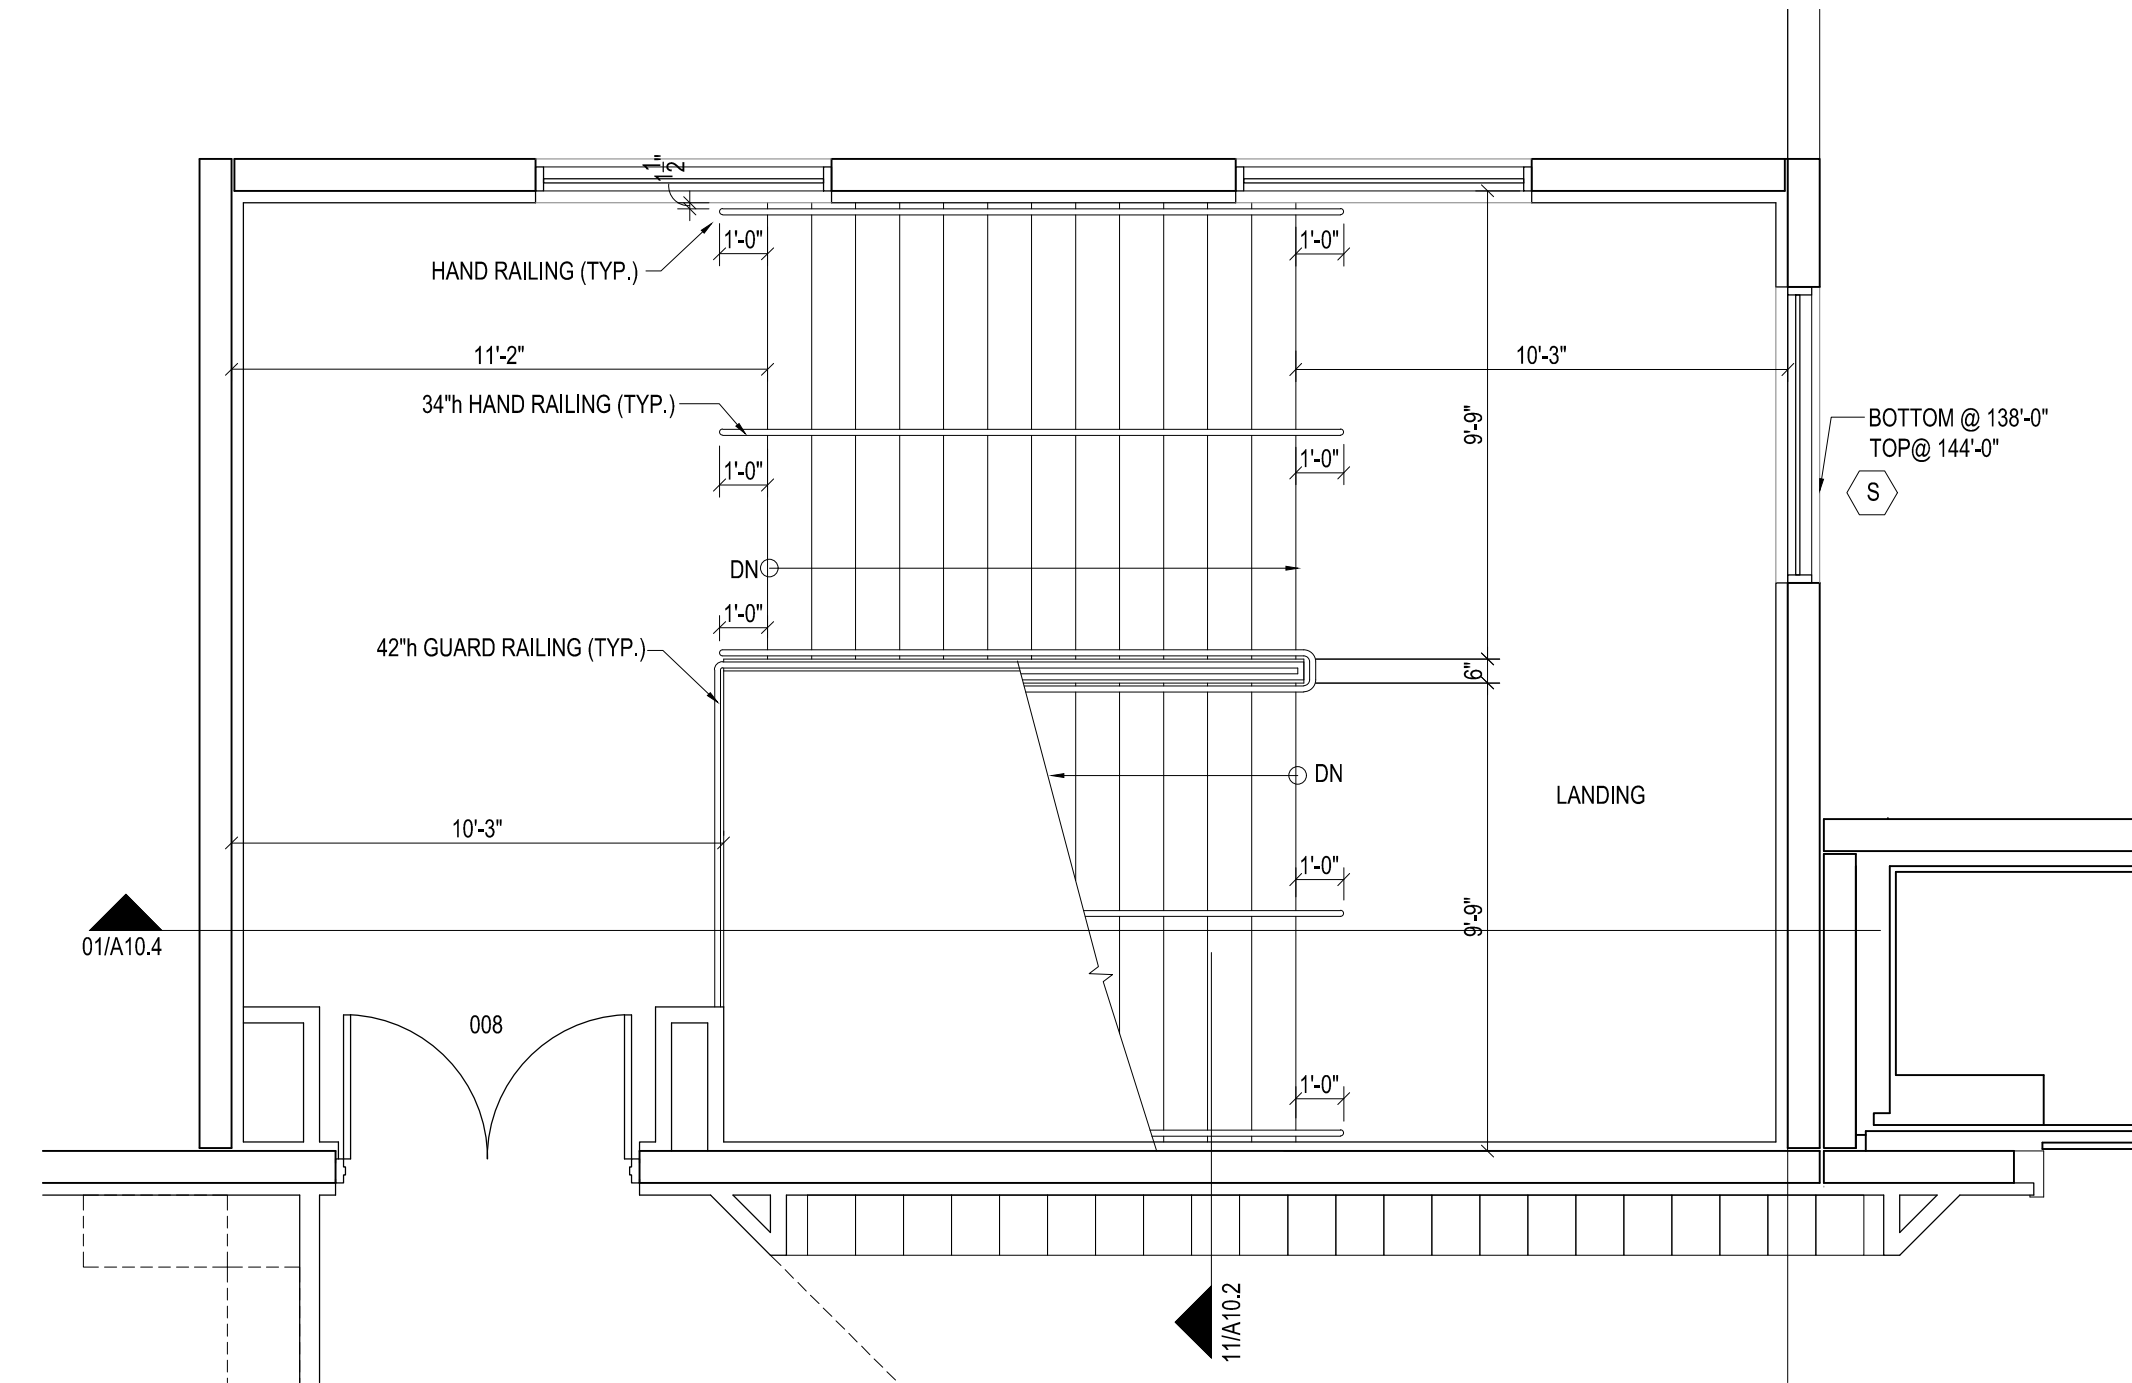


04 BUILDING 3RD FLOOR STAIR PLAN
ROOM: 008 AND 017
SCALE: 1/4"=1'-0"


Comm. No: 22046.00		
Date: 10-21-22		
Drawn:		
Revisions		
No.	Date	Note

TO THE BEST OF MY KNOWLEDGE, THE PLANS AND SPECIFICATIONS COMPLY WITH THE MINIMUM BUILDING CODES.


Filename: C:\Users\Datatraya\OneDrive - Harvard Jolly - Inc\22046.00 SJUSD K-8 School OOS CAD\Sheet\300\A10.5 Plot Date: 10-13-2022 Plotted By: Datatraya Somavakul

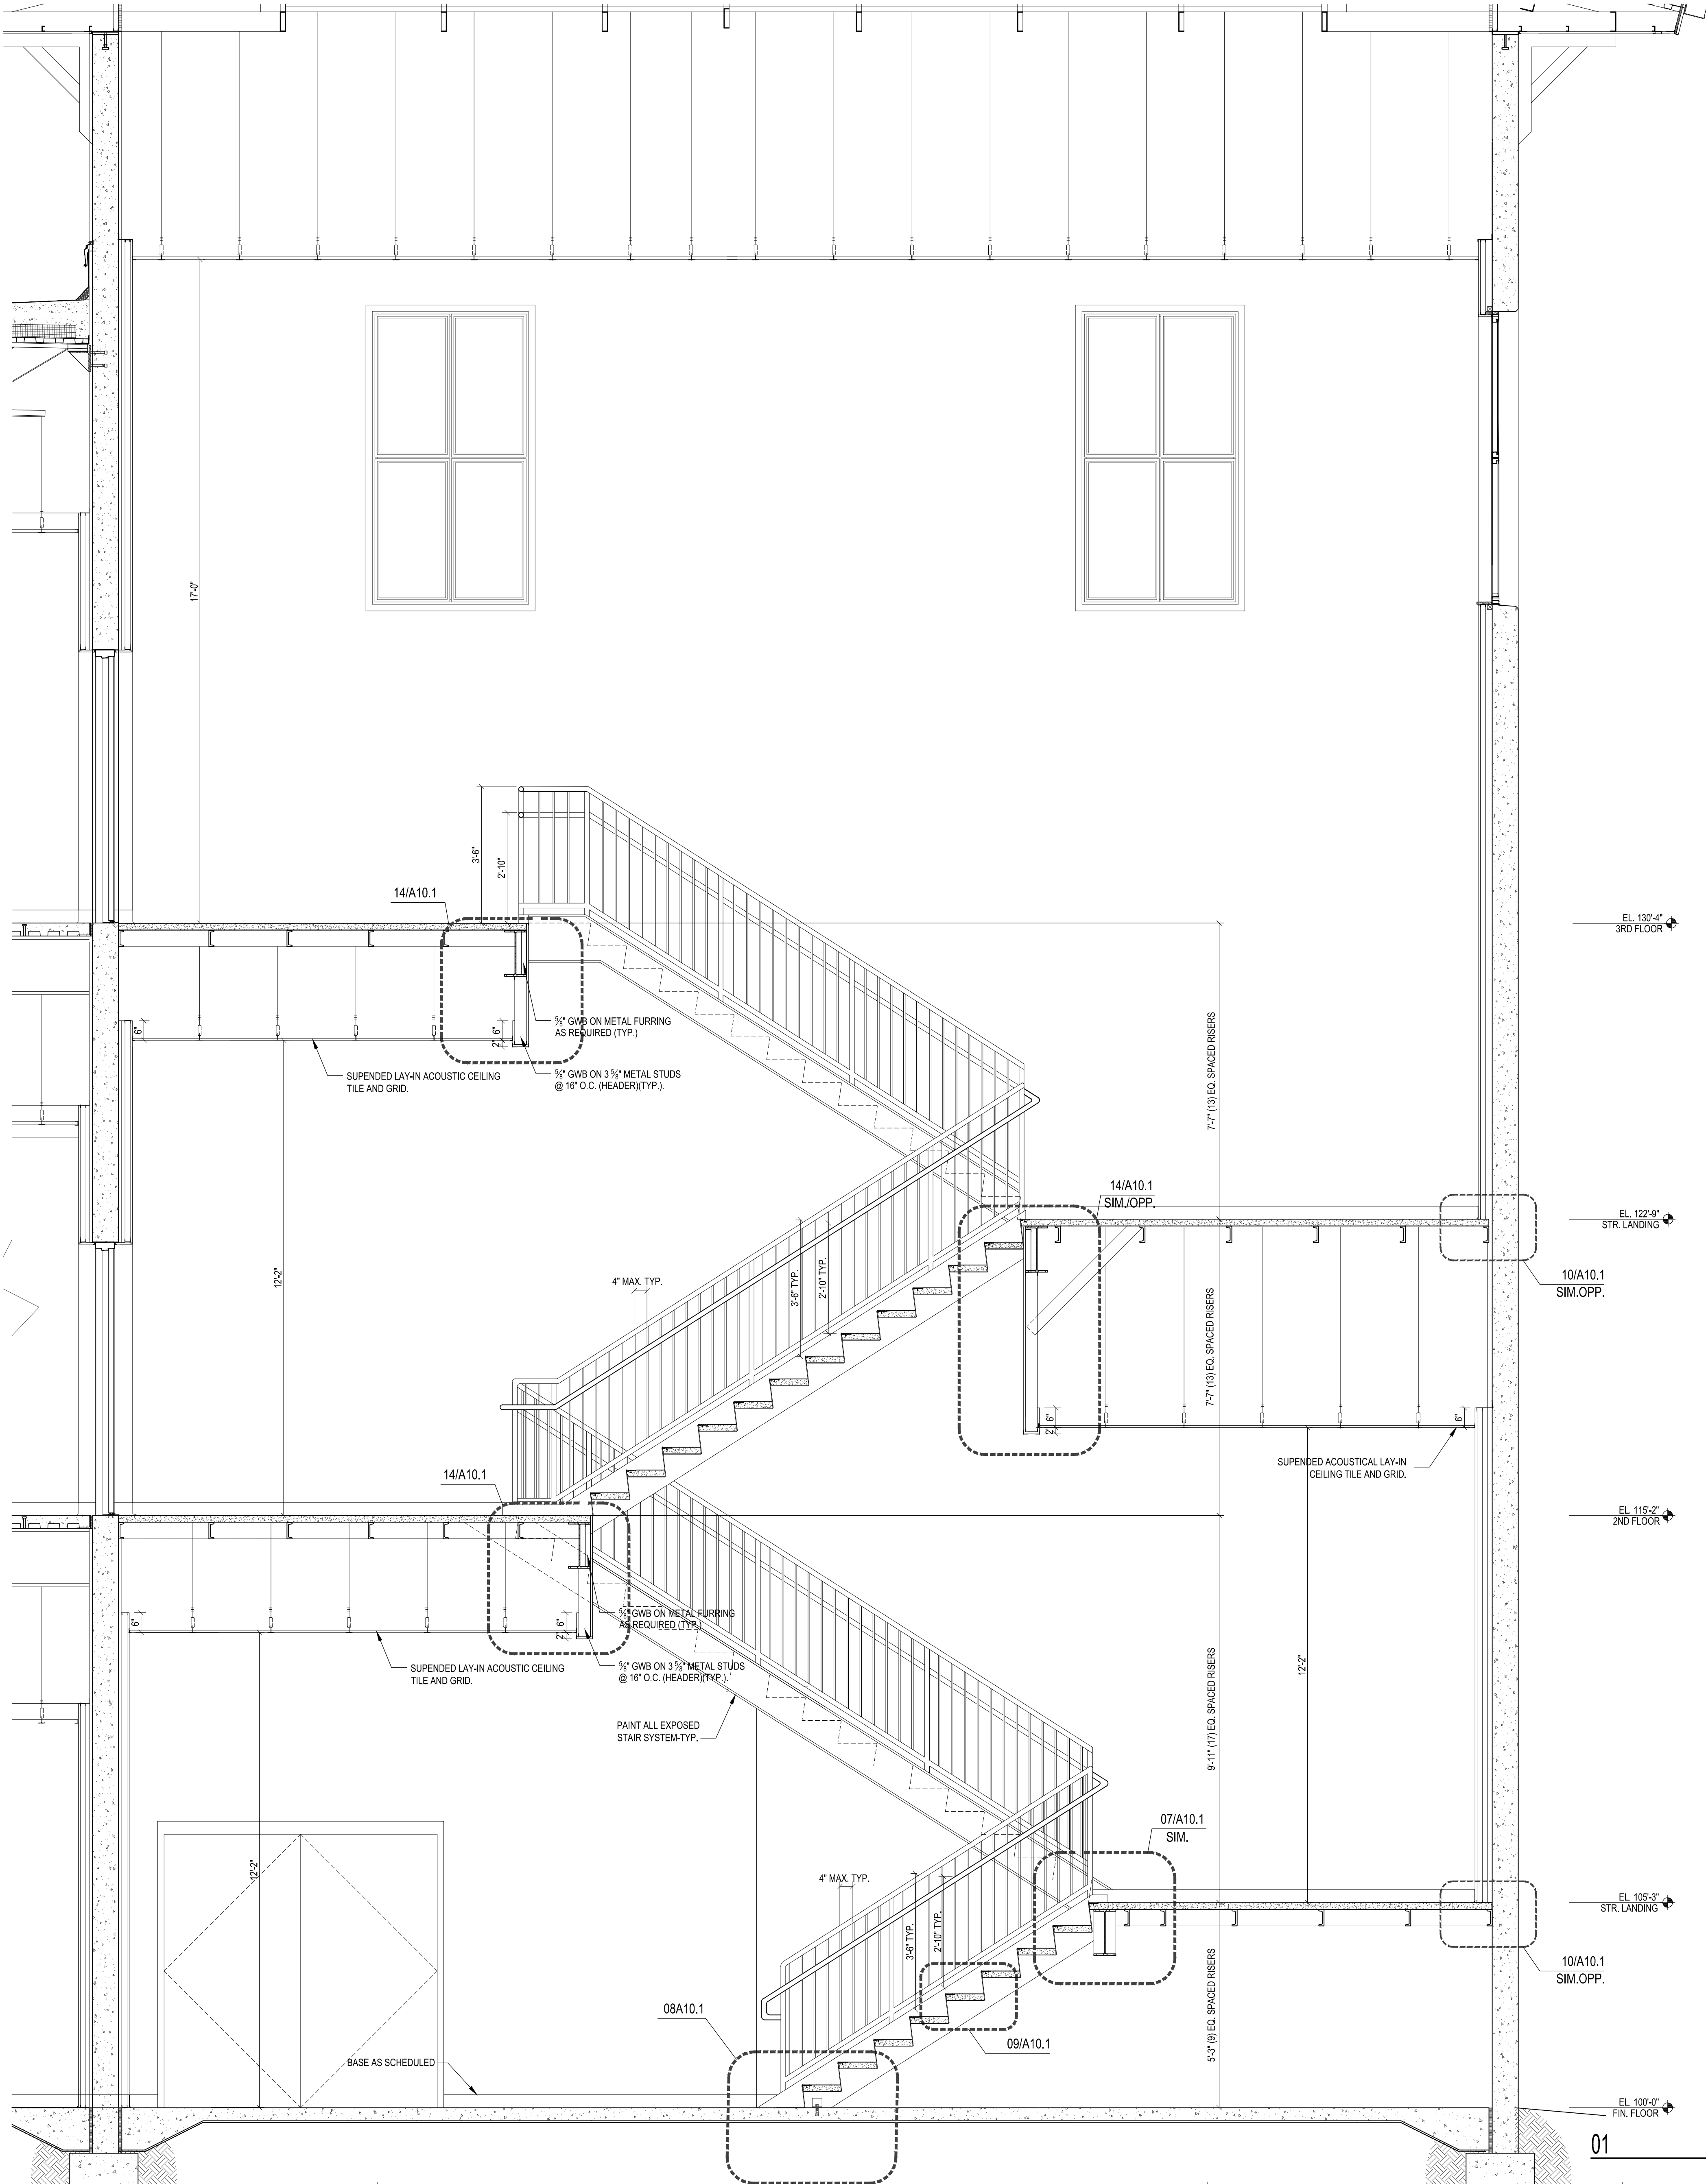


BUILDING STAIR SECTION
SCALE: 1/2"=1'-0"

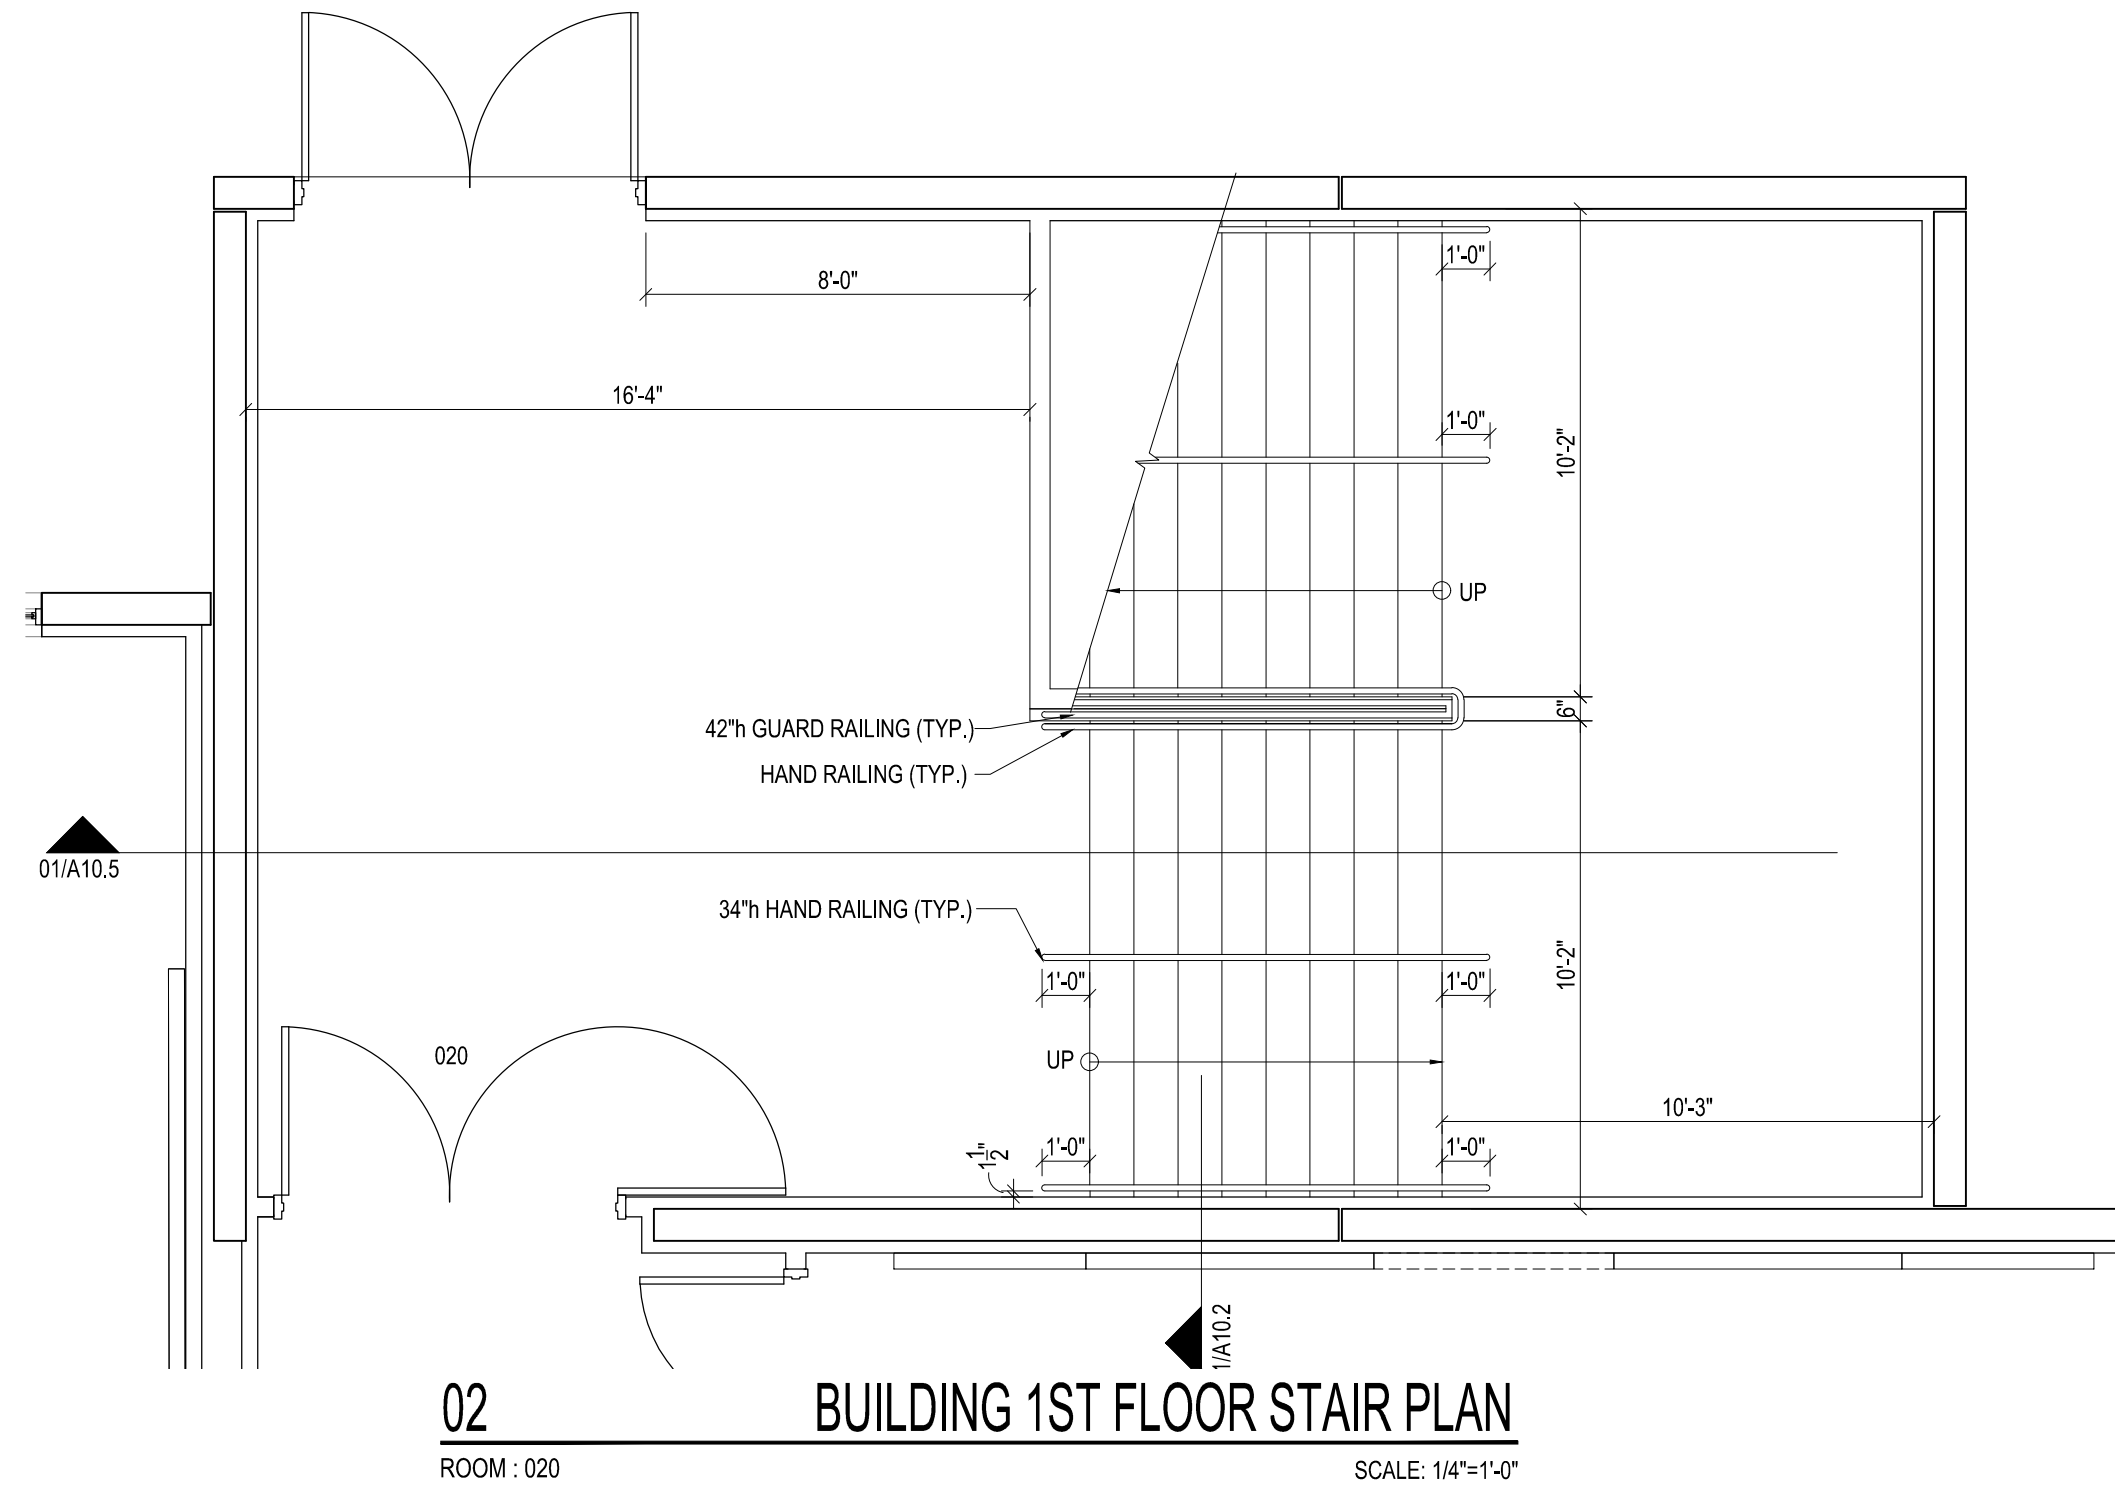

BUILDING 1ST FLOOR STAIR PLAN
ROOM: 020
SCALE: 1/4"=1'-0"

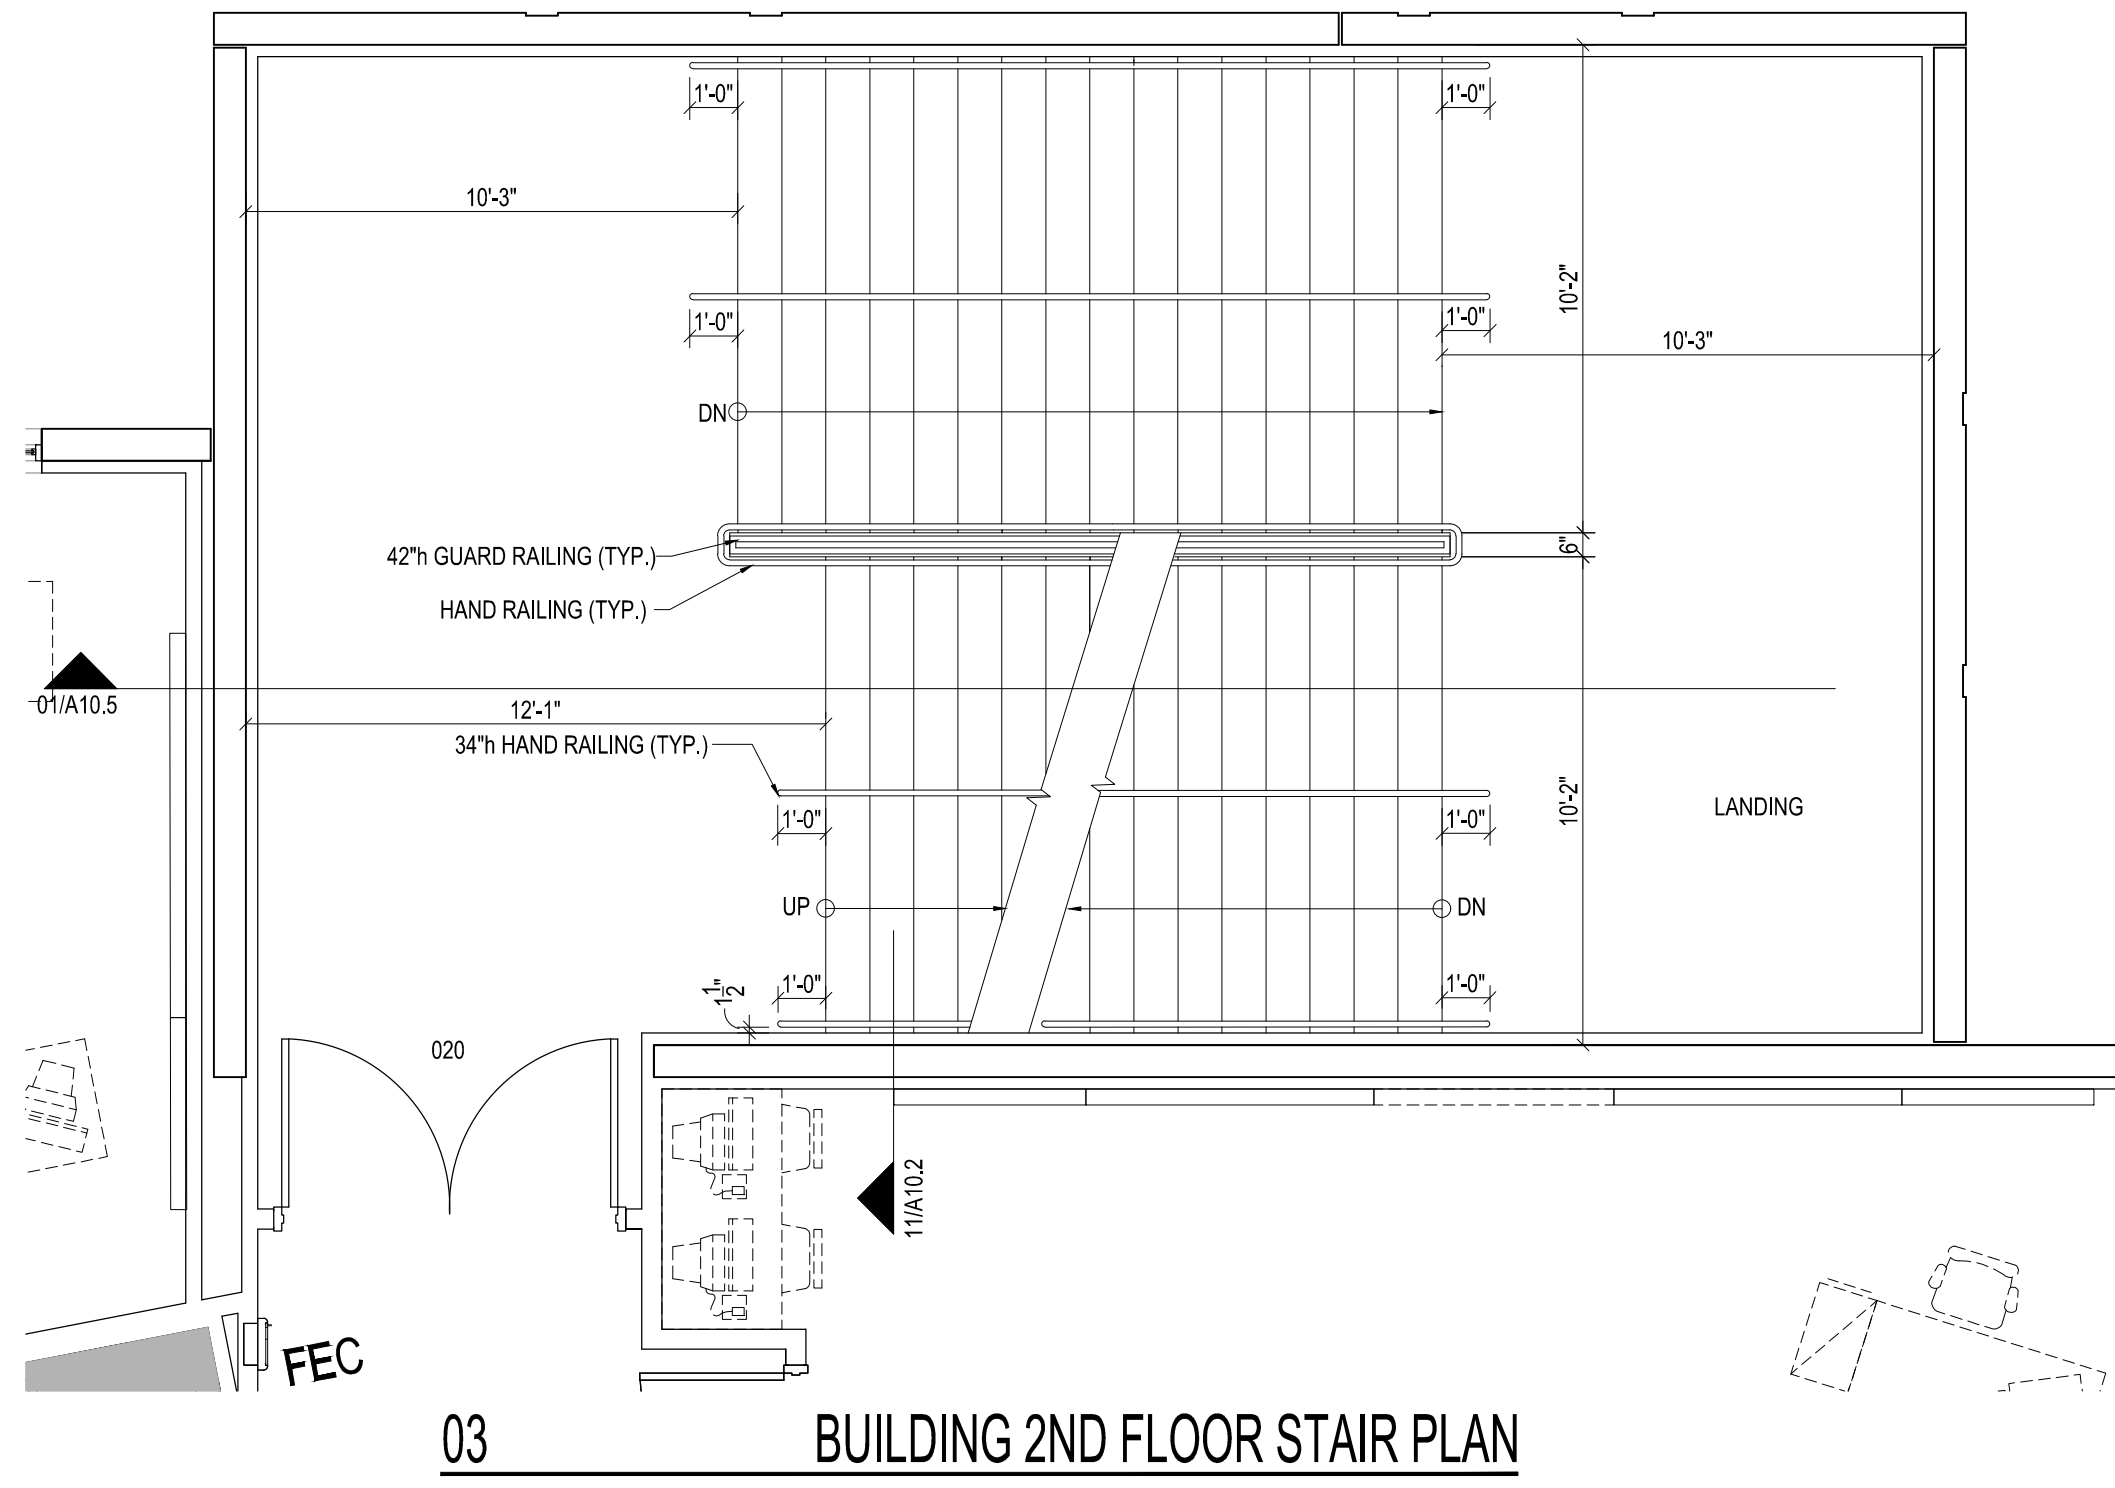

BUILDING 2ND FLOOR STAIR PLAN
ROOM: 020
SCALE: 1/4"=1'-0"

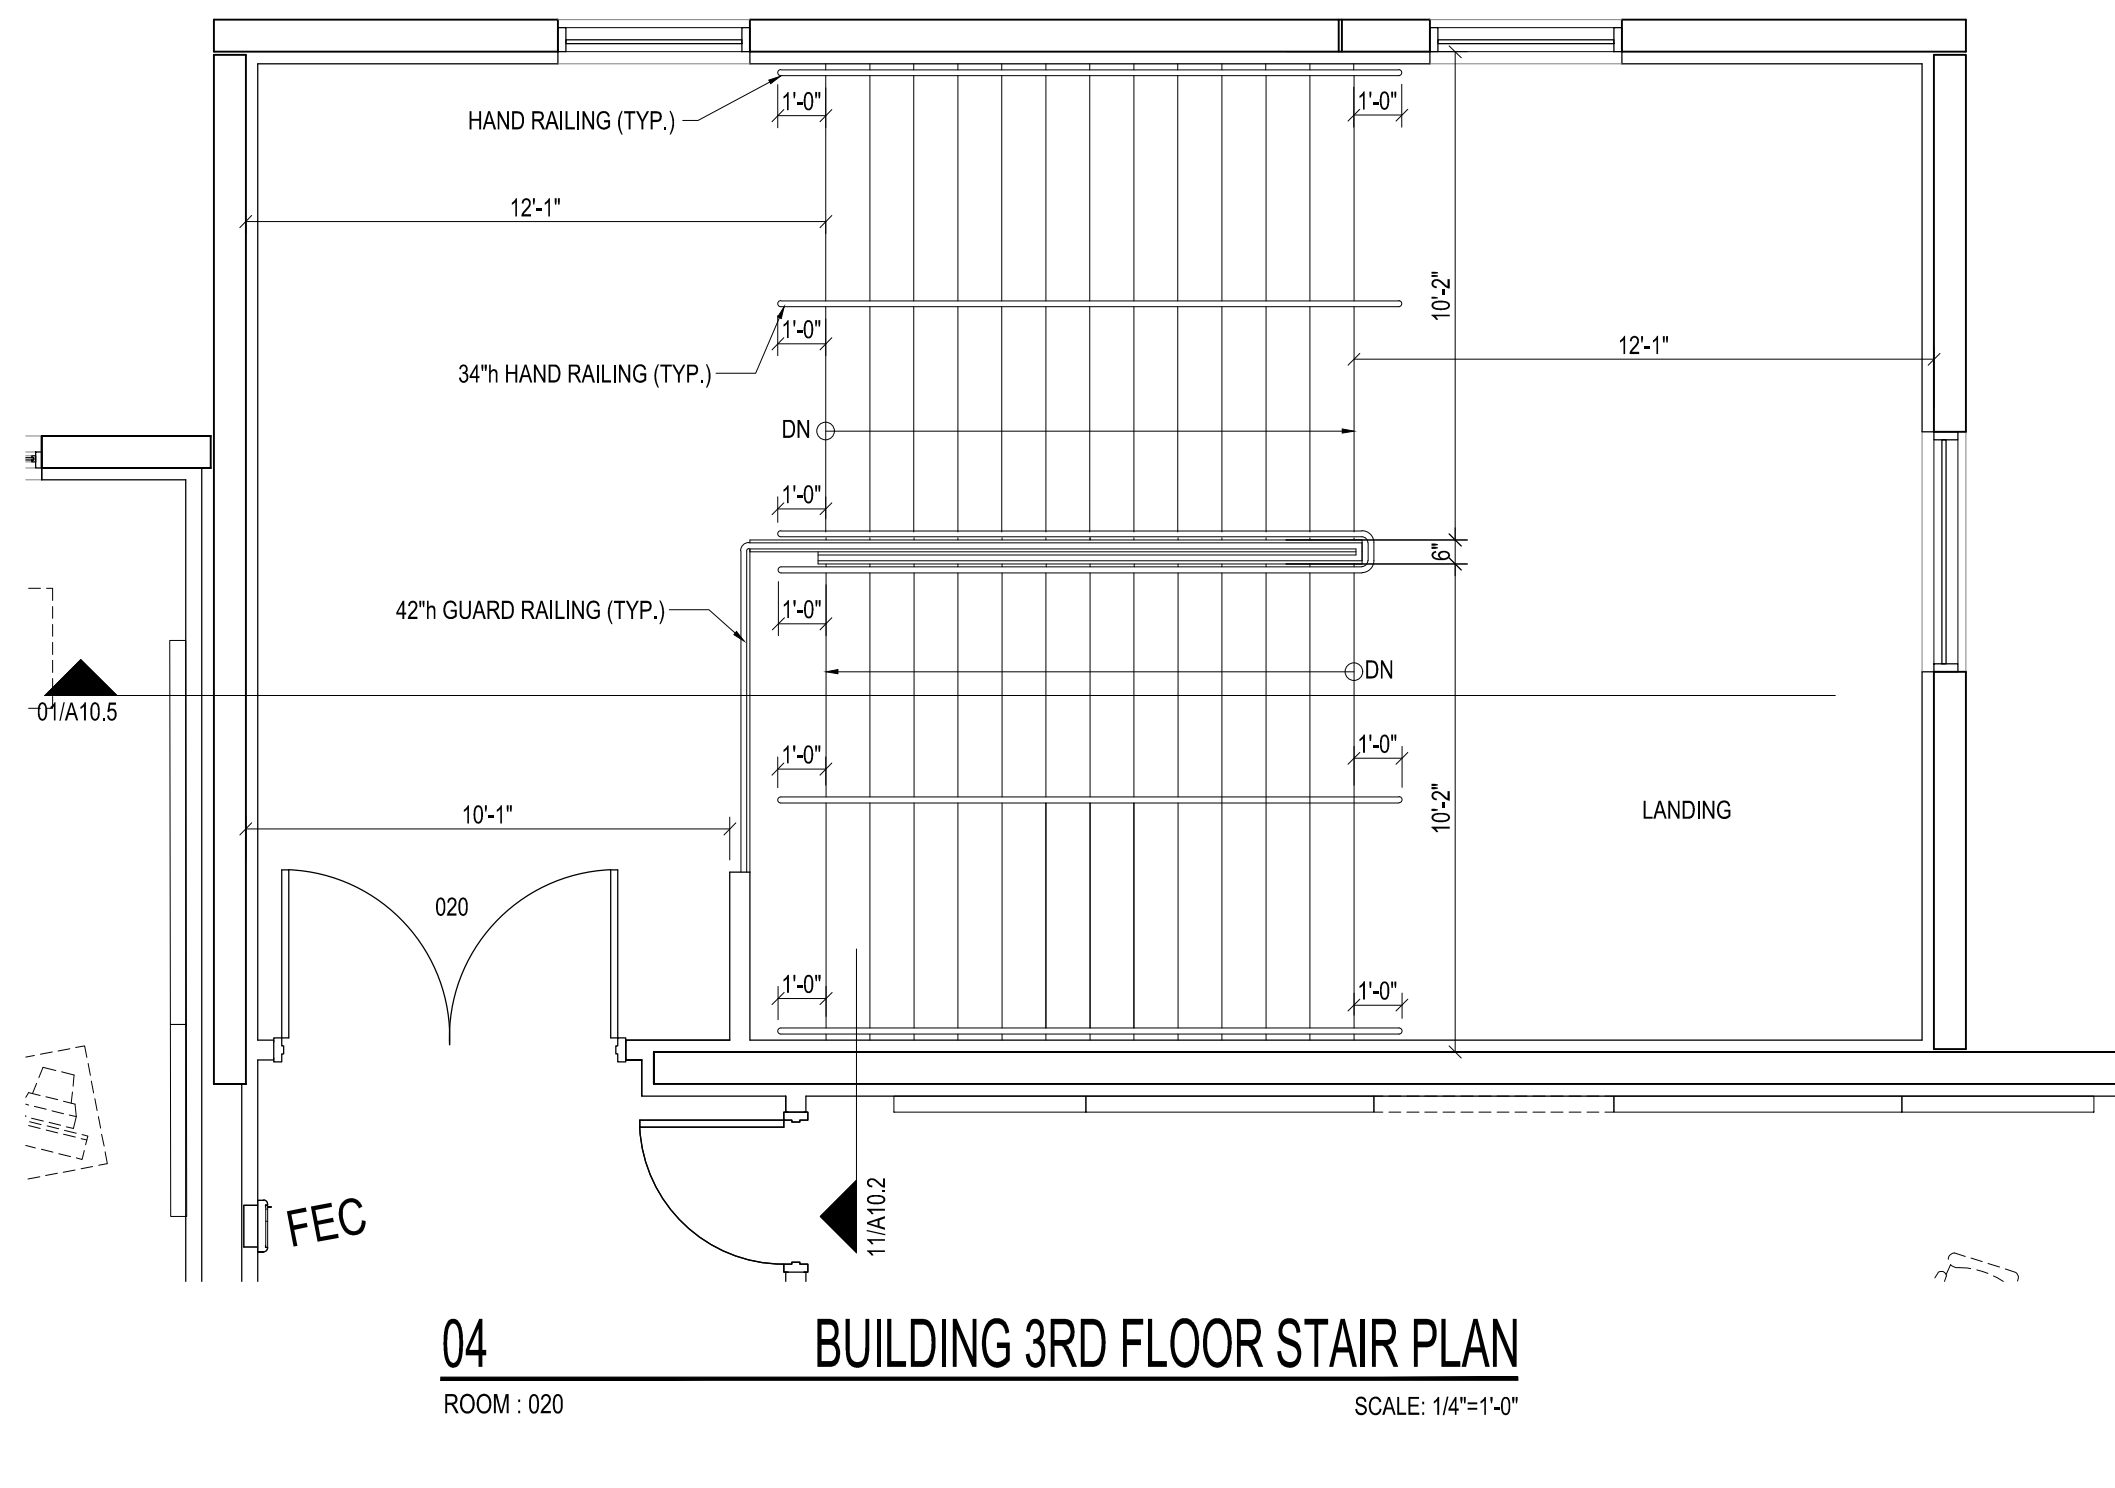

BUILDING 3RD FLOOR STAIR PLAN
ROOM: 020
SCALE: 1/4"=1'-0"

Comm. No: 22046.00		
Date: 10-21-22		
Drawn:		
Revisions		
No.	Date	Note

TO THE BEST OF MY KNOWLEDGE, THE PLANS AND SPECIFICATIONS COMPLY WITH THE MINIMUM BUILDING CODES.