Filename:C:\Users\Dattatraya\OneDrive - Harvard Jolly, Inc\22046.00 SJCSD K-8 School OO\5 CAD\Sheets\30X42\G1.0 Plot Date:11.20.2022 Plotted By:Dattatraya Sonavadekar

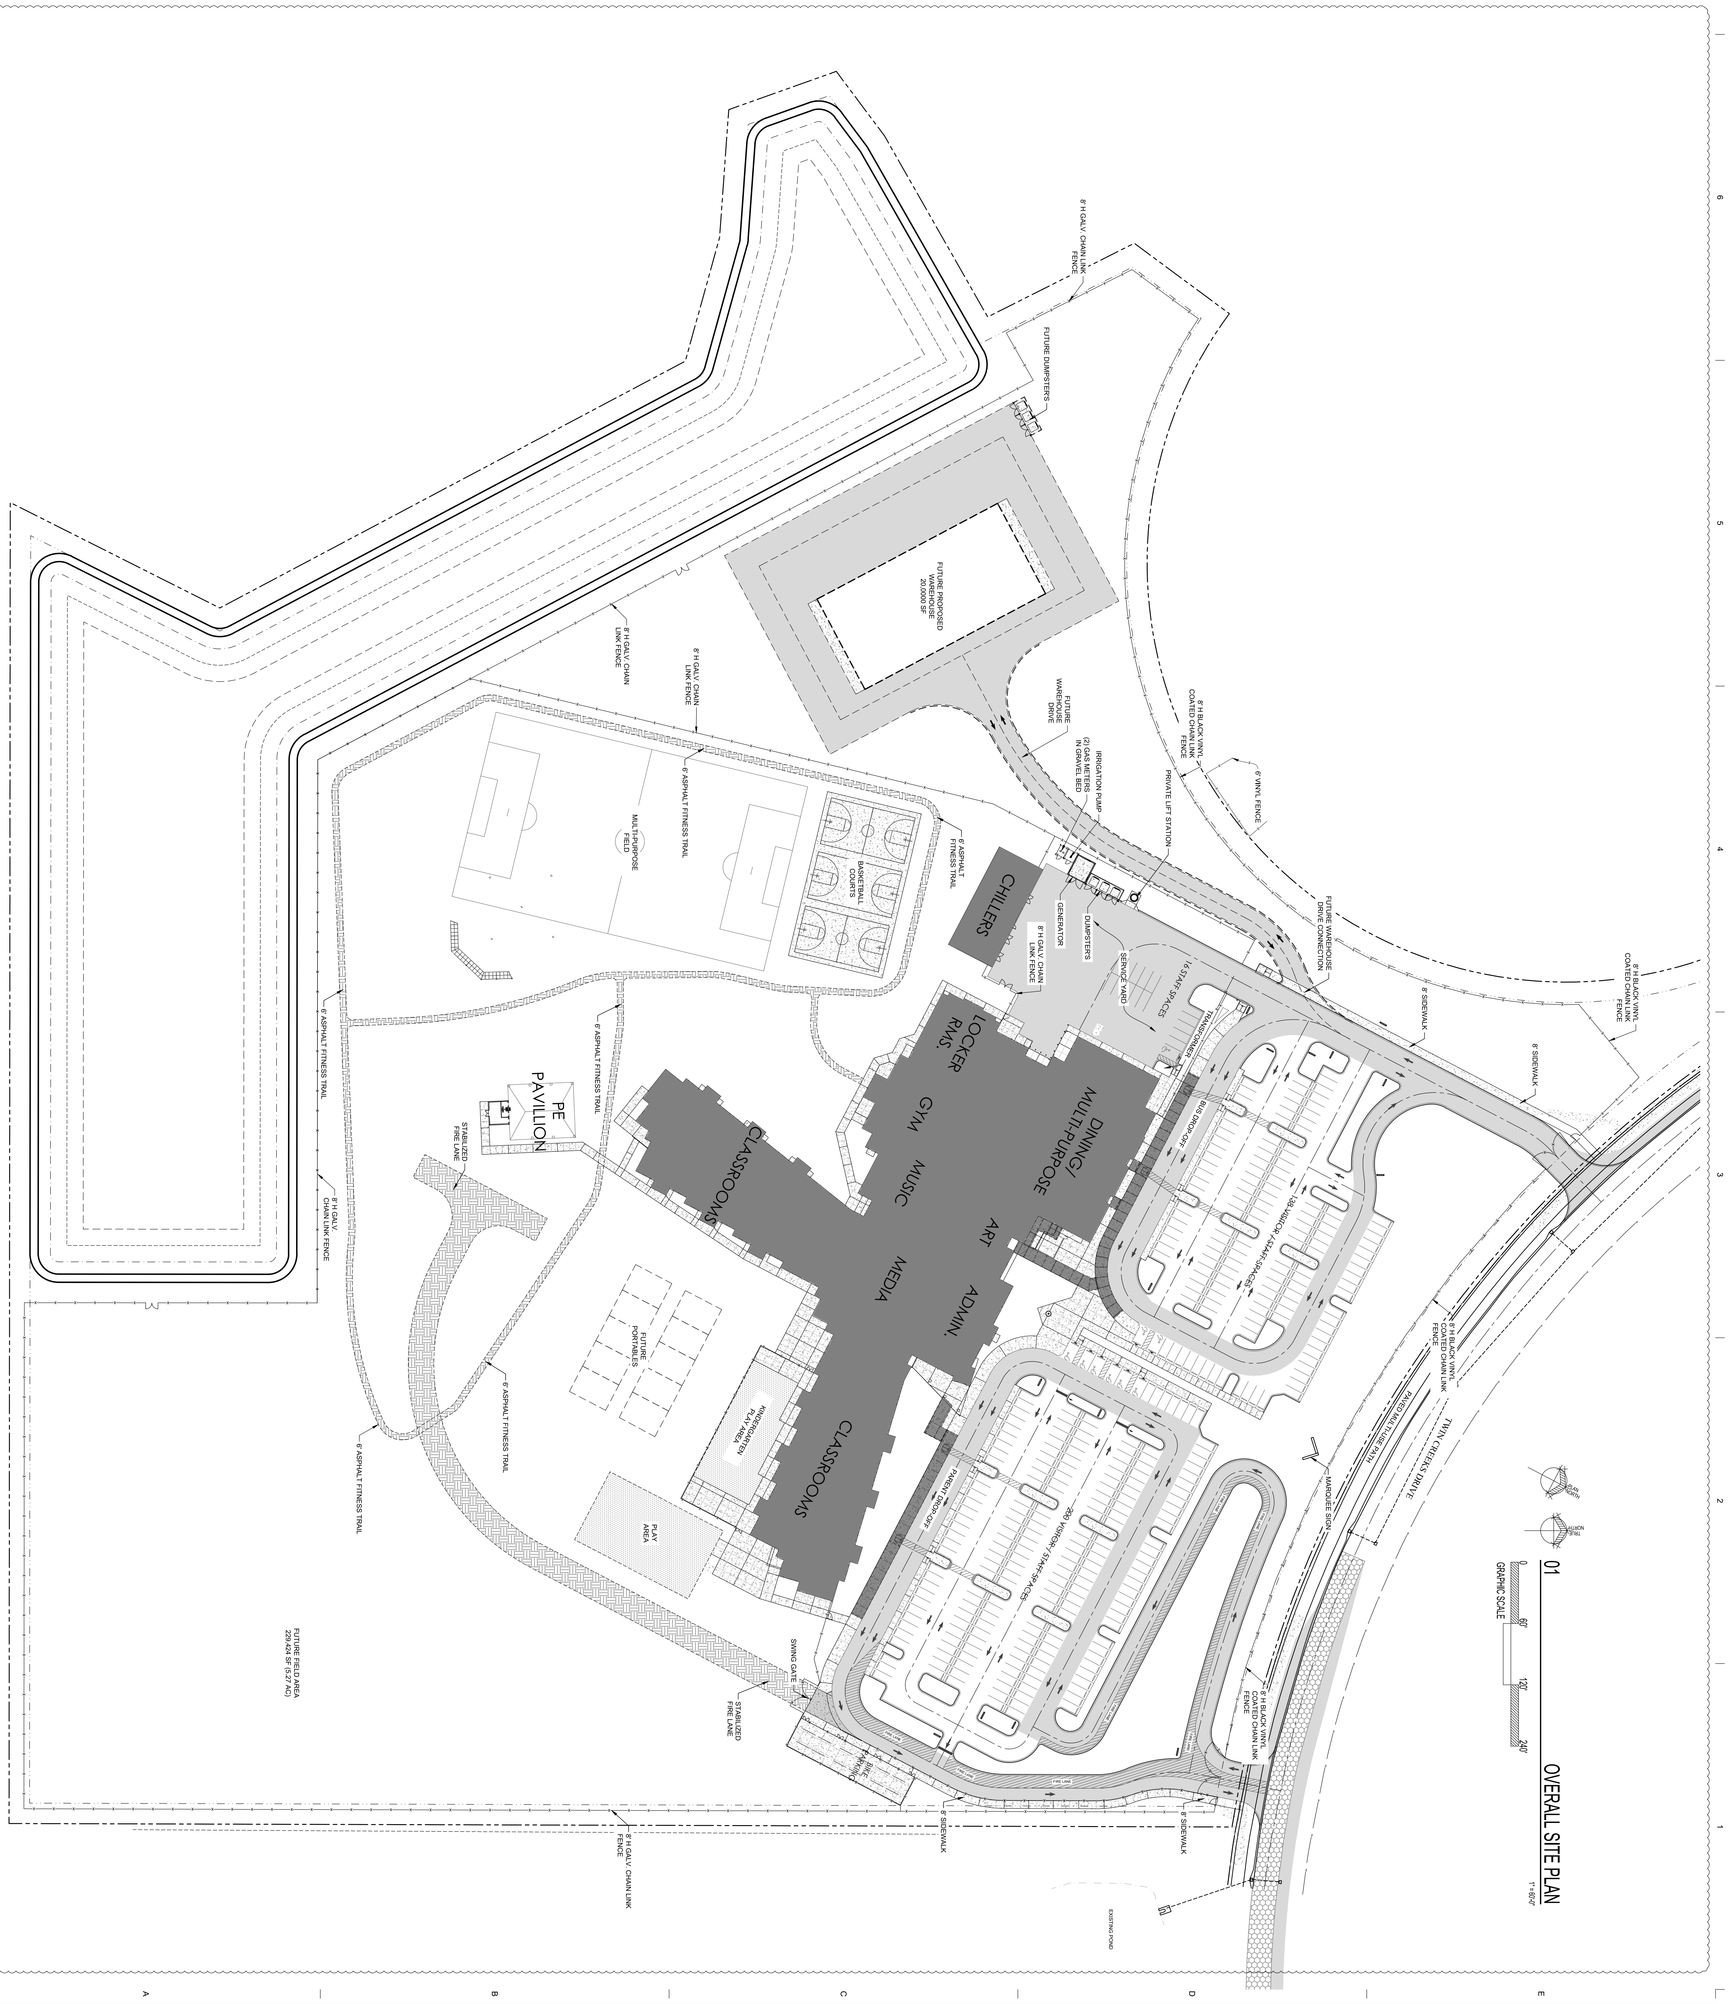

K-8 SCHOOL "OO"
ST. JOHNS COUNTY SCHOOL DISTRICT - BID # 2022-50
1455 TWIN CREEKS DRIVE,
ST. AUGUSTINE, FLORIDA 32095

Comm. No: 22046.00
Date: 10-21-22
Drawn:

Revisions		
No.	Date	Note
2	11-21-22	Addendum 2

TO THE BEST OF MY KNOWLEDGE, THE PLANS ARE DESIGNED IN COMPLIANCE WITH THE MINIMUM BUILDING CODES

©2022 HARVARD JOLLY, INC.

G1.0

HARVARD • JOLLY
ARCHITECTURE
2047 Vista Parkway, Suite 100 West Palm Beach, Fl. 33411 | 561-478-4457 | www.HarvardJolly.com | AR0013140

Filename:C:\Users\Dattatraya\OneDrive - Harvard Jolly, Inc\22046.00 SJCSD K-8 School OO\5 CAD\Sheets\30X42\G1.2 Plot Date:11.17.2022 Plotted By:Dattatraya Sonavadekar

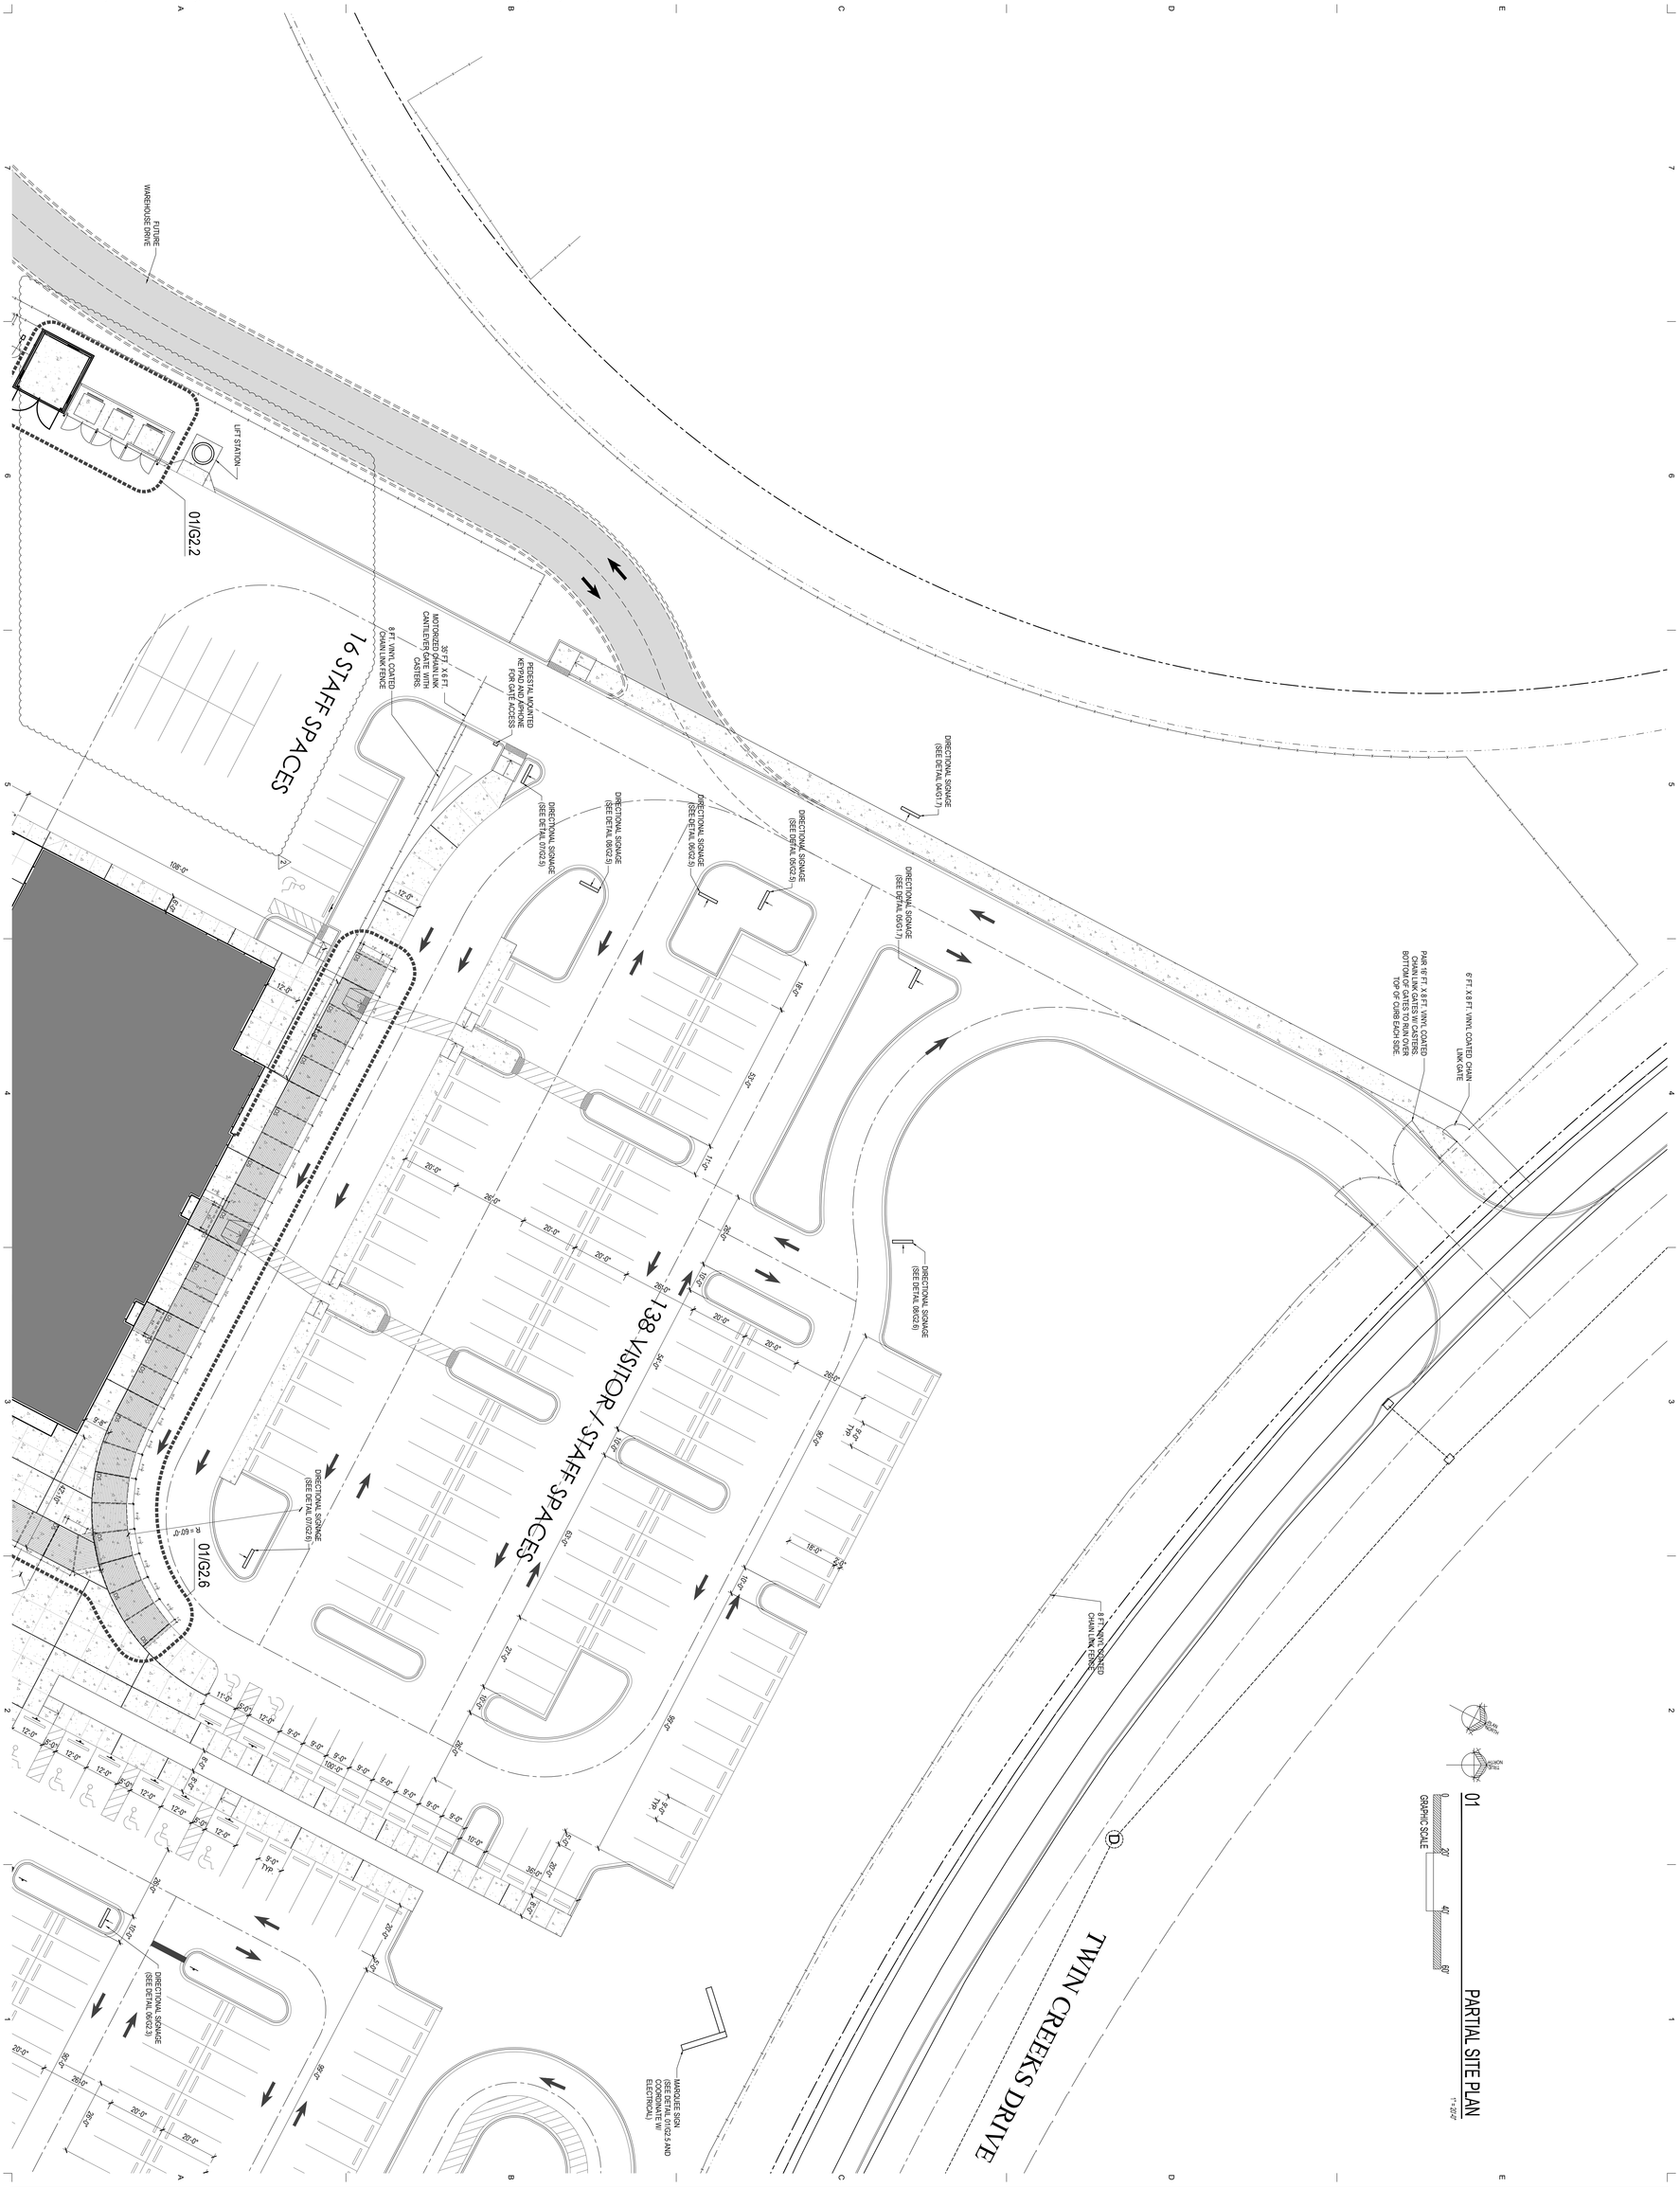

K-8 SCHOOL "OO"
ST. JOHNS COUNTY SCHOOL DISTRICT - BID # 2022-50
1455 TWIN CREEKS DRIVE,
ST. AUGUSTINE, FLORIDA 32095

Revisions		
No.	Date	Note
2	11-21-22	Addendum 2

Comm. No: 22046.00
Date: 10-21-22
Drawn:

TO THE BEST OF MY KNOWLEDGE, THE PLANS AND SPECIFICATIONS COMPLY WITH THE MINIMUM BUILDING CODES

HARVARD • JOLLY
ARCHITECTURE
2047 Vista Parkway, Suite 100 West Palm Beach, Fl. 33411 | 561-478-4457 | www.HarvardJolly.com | AR0013140

©2022 HARVARD JOLLY, INC.

G1.2

FUTURE PROPOSED
WAREHOUSE
20,0000 SF

IRRIGATION WELL

6 FT. VINYL CHAIN LINK FENCE W/ 4'-0" CLF GATE

GAS METERS IN 6 FT. CHAIN LINK FENCE WITH 3'-0" CLF GATE, 4' H GALV. BOLLARDS @ (4) CORNERS.

8 FT. GALV. CHAIN LINK FENCE

02/G2.1

CHILLERS

6" STEEL BOLLARD (typ.) (SEE DETAIL 07/G2.2)

SINGLE 4 FT. X 8 FT. GALV. CHAIN LINK GATE

PAIR OF 6'-0" W. X 8'-0" H. GALV. CHAIN LINK GATES

8 FT. GALV. CHAIN LINK FENCE

6 FT. ASPHALT FITNESS TRAIL

01/G2.4
1 OF 3

6 FT. ASPHALT FITNESS TRAIL

6 FT. ASPHALT FITNESS TRAIL

6 FT. ASPHALT FITNESS TRAIL

PAIR OF 6'-0" W. X 8'-0" H. VINYL COATED CHAIN LINK GATES

8 FT. GALV. CHAIN LINK FENCE

8 FT. GALV. CHAIN LINK FENCE

6 FT. ASPHALT FITNESS TRAIL

01 PARTIAL SITE PLAN
1" = 20'-0"

GRAPHIC SCALE 0 20' 40' 80'

06/G2.6

01/G2.1

HARVARD • JOLLY
ARCHITECTURE
2047 Vista Parkway, Suite 100 West Palm Beach, Fl. 33411 | 561-478-4457 | www.HarvardJolly.com | AR0013140

K-8 SCHOOL "OO"
ST. JOHNS COUNTY SCHOOL DISTRICT - BID # 2022-50
1455 TWIN CREEKS DRIVE,
ST. AUGUSTINE, FLORIDA 32095

Comm. No: 22046.00
Date: 10-21-22
Drawn:

Revisions		
No.	Date	Note
2	11-21-22	Addendum 2

TO THE BEST OF MY KNOWLEDGE, THE PLANS AND SPECIFICATIONS COMPLY WITH THE MINIMUM BUILDING CODES.

©2022 HARVARD JOLLY, INC.

G1.3

Filename:C:\Users\Dattatraya\OneDrive - Harvard Jolly, Inc\22046.00 SJCSD K-8 School OO\5 CAD\Sheets\30XX\G1.3 Plot Date:11.20.2022 Plotted By:Dattatraya Sonavadekar

Filename:C:\Users\Dattatraya\OneDrive - Harvard Jolly, Inc\22046.00 SJCSD K-8 School OO\5 CAD\Sheets\30X42\G1.4 Plot Date:11.20.2022 Plotted By:Dattatraya Sonavadekar

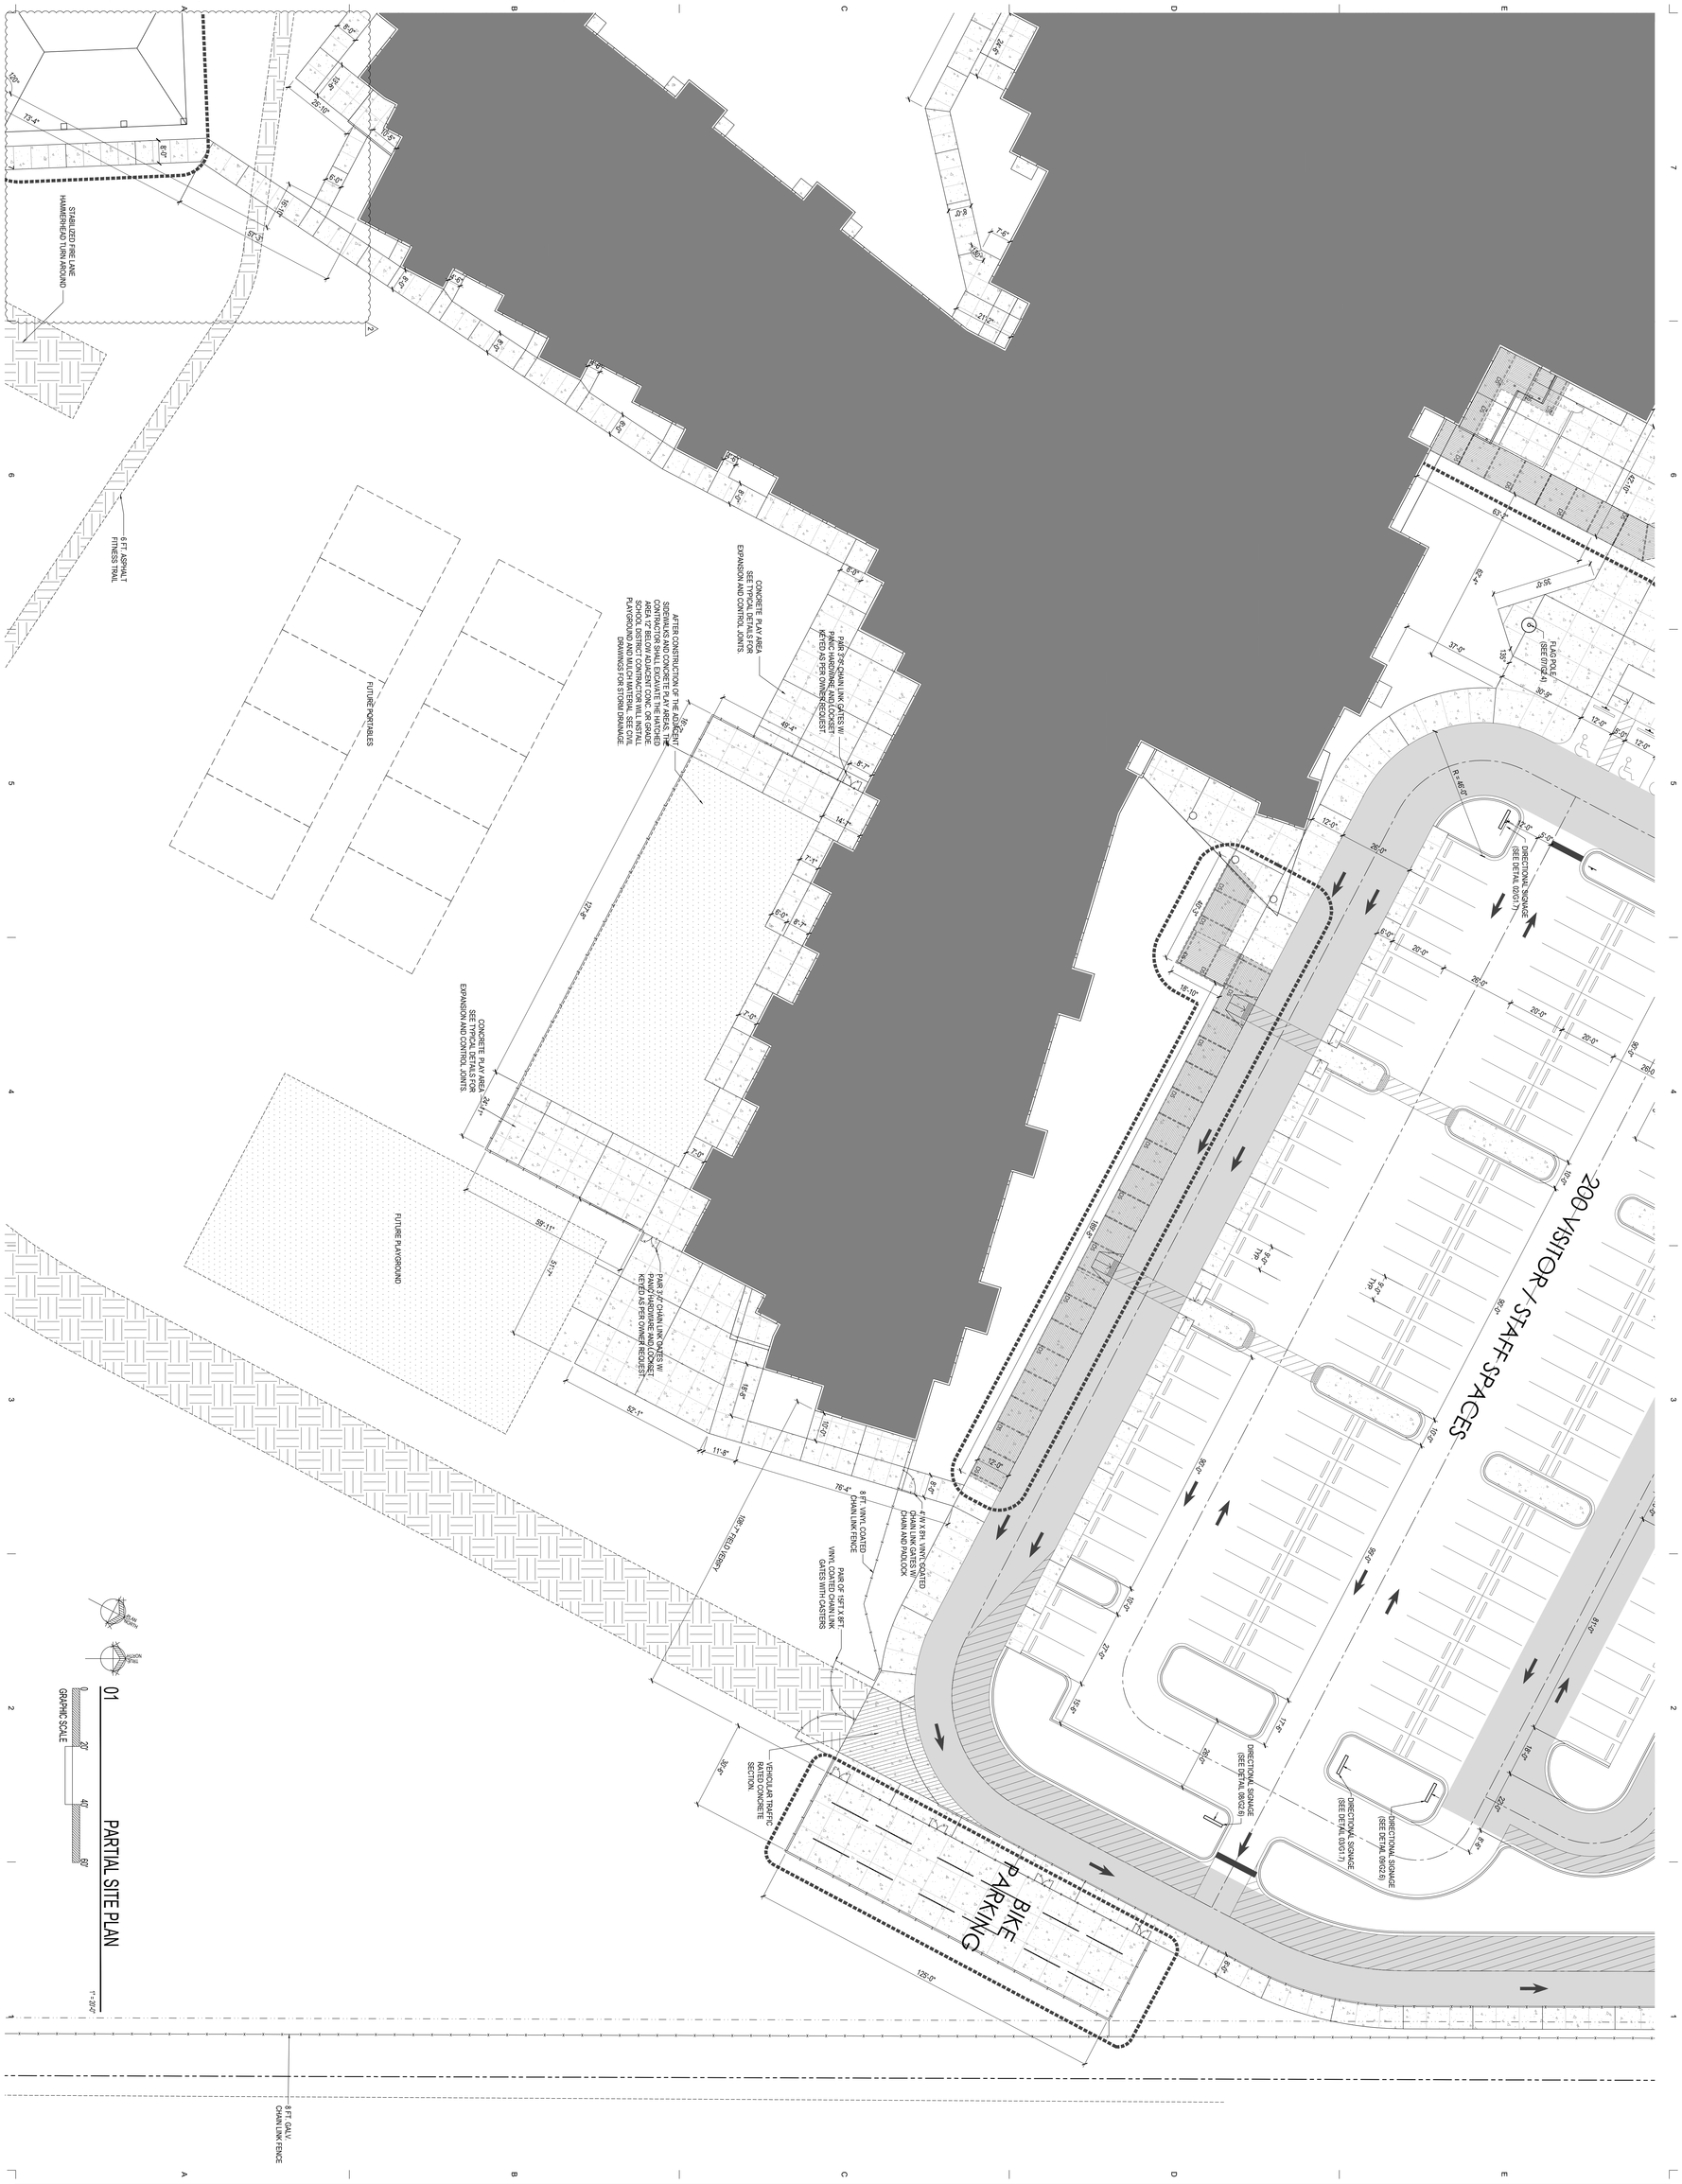

01 PARTIAL SITE PLAN

1" = 20'-0"

HARVARD • JOLLY
ARCHITECTURE
2047 Vista Parkway, Suite 100 West Palm Beach, Fl. 33411 | 561-478-4457 | www.HarvardJolly.com | AR0013140

K-8 SCHOOL "OO"
ST. JOHNS COUNTY SCHOOL DISTRICT - BID # 2022-50
1455 TWIN CREEKS DRIVE,
ST. AUGUSTINE, FLORIDA 32095

Comm. No: 22046.00
Date: 10-21-22
Drawn:

No.	Date	Note
2	11-21-22	Addendum 2

Revisions

TO THE BEST OF MY KNOWLEDGE, THESE PLANS ARE IN COMPLIANCE WITH THE MINIMUM BUILDING CODES

©2022 HARVARD JOLLY, INC.

G1.4

Filename:C:\Users\Dattatraya\OneDrive - Harvard Jolly, Inc\22046.00 SJCSD K-8 School OO\5 CAD\Sheets\30X42\G1.5 Plot Date:11.18.2022 Plotted By:Dattatraya Sonavadekar

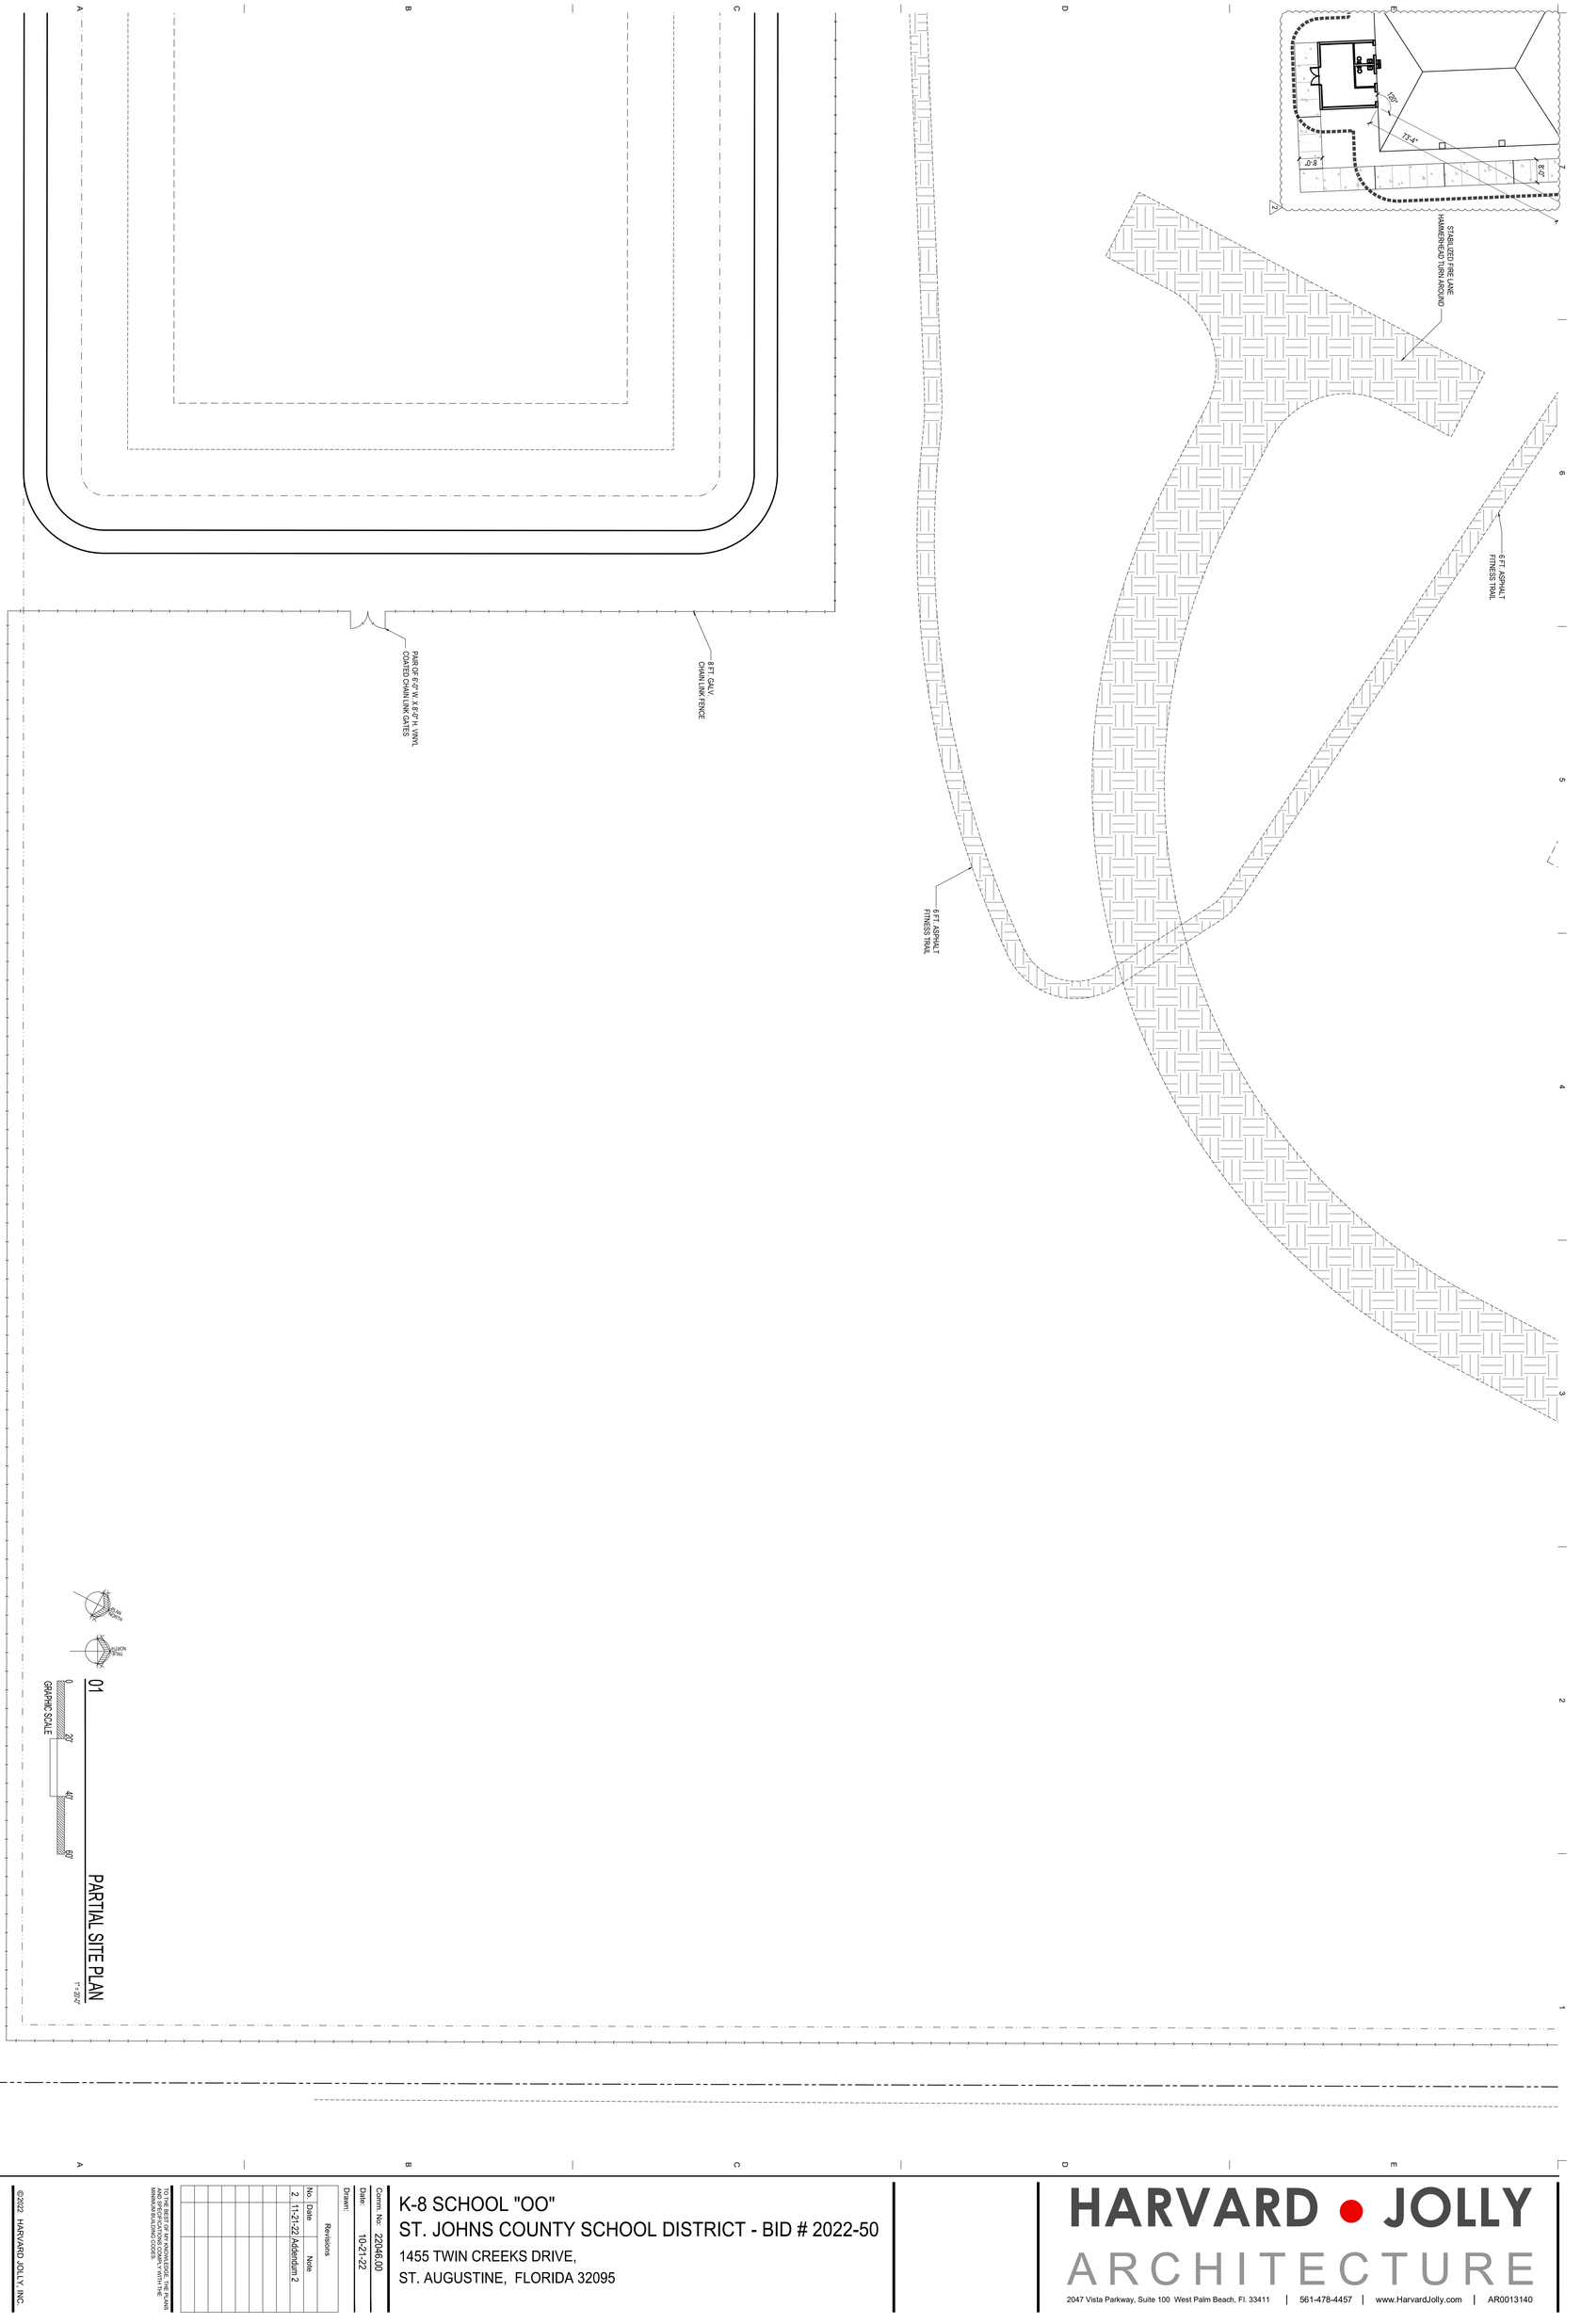

HARVARD • JOLLY
ARCHITECTURE
2047 Vista Parkway, Suite 100 West Palm Beach, Fl. 33411 | 561-478-4457 | www.HarvardJolly.com | AR0013140

K-8 SCHOOL "OO"
ST. JOHNS COUNTY SCHOOL DISTRICT - BID # 2022-50
1455 TWIN CREEKS DRIVE,
ST. AUGUSTINE, FLORIDA 32095

Comm. No: 22046.00
Date: 10-21-22
Drawn:

Revisions		
No.	Date	Note
2	11-21-22	Addendum 2

TO THE BEST OF MY KNOWLEDGE, THE PLANS ARE IN COMPLIANCE WITH THE MINIMUM BUILDING CODES.

©2022 HARVARD JOLLY, INC.

G1.5

Filename:C:\Users\Dattatraya\OneDrive - Harvard Jolly, Inc\22046.00 SJCSD K-8 School OO\5 CAD\Sheets\30X42\G1.6 Plot Date:11.18.2022 Plotted By:Dattatraya Sonavadekar

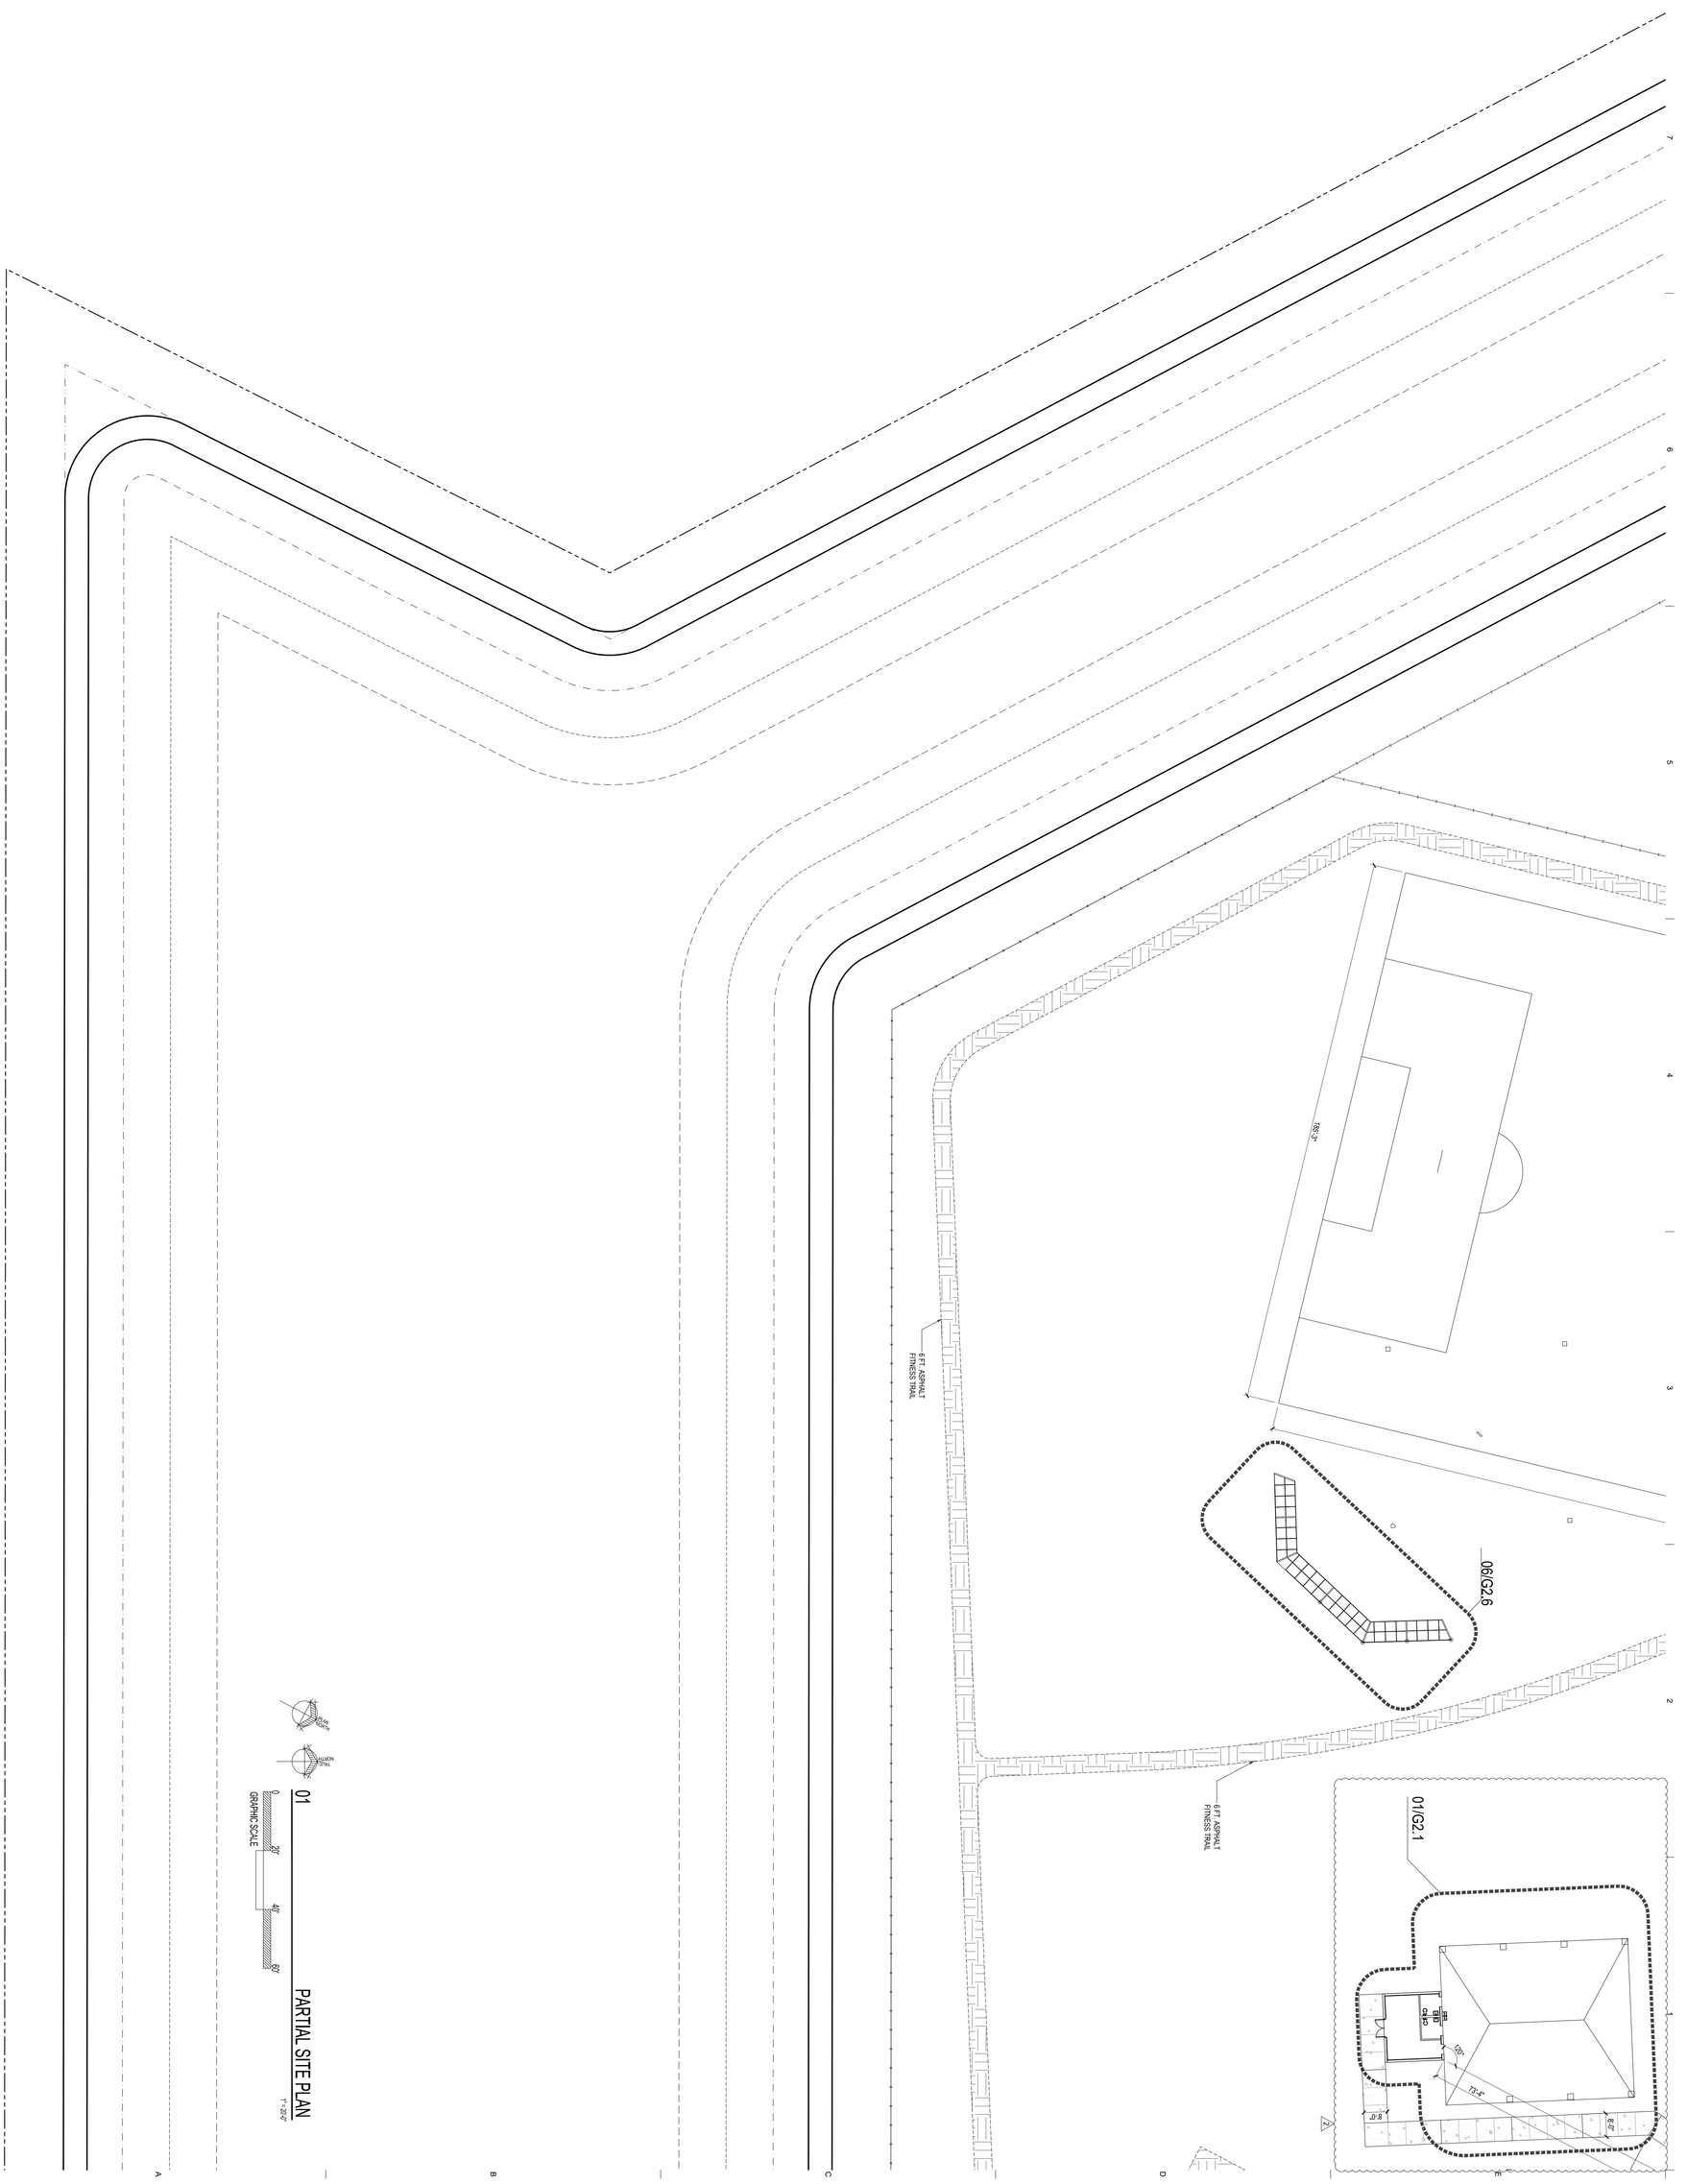

01 PARTIAL SITE PLAN
1" = 20'-0"

GRAPHIC SCALE
0 20' 40' 60'

K-8 SCHOOL "OO"
ST. JOHNS COUNTY SCHOOL DISTRICT - BID # 2022-50
1455 TWIN CREEKS DRIVE,
ST. AUGUSTINE, FLORIDA 32095

Comm. No: 22046.00
Date: 10-21-22
Drawn:

Revisions		
No.	Date	Note
2	11-27-22	Addendum 2

TO THE BEST OF MY KNOWLEDGE, THE PLANS AND SPECIFICATIONS COMPLY WITH THE MINIMUM BUILDING CODES

HARVARD • JOLLY
ARCHITECTURE
2047 Vista Parkway, Suite 100 West Palm Beach, Fl. 33411 | 561-478-4457 | www.HarvardJolly.com | AR0013140

©2022 HARVARD JOLLY, INC.

G1.6

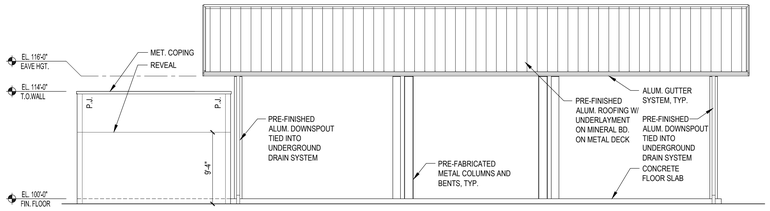

03 P.E. PAVILLION ELEVATION

SCALE:1/8"=1'-0"

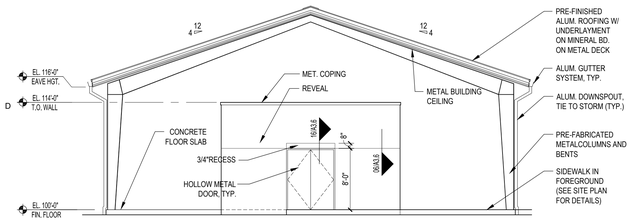

04 P.E. PAVILLION ELEVATION

SCALE:1/8"=1'-0"

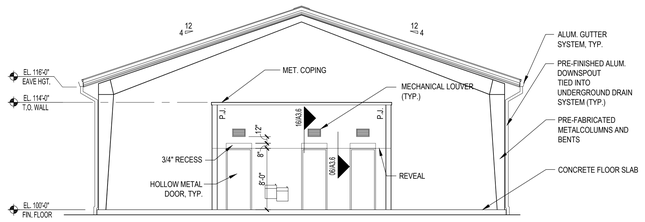

05 P.E. PAVILLION ELEVATION

SCALE:1/8"=1'-0"

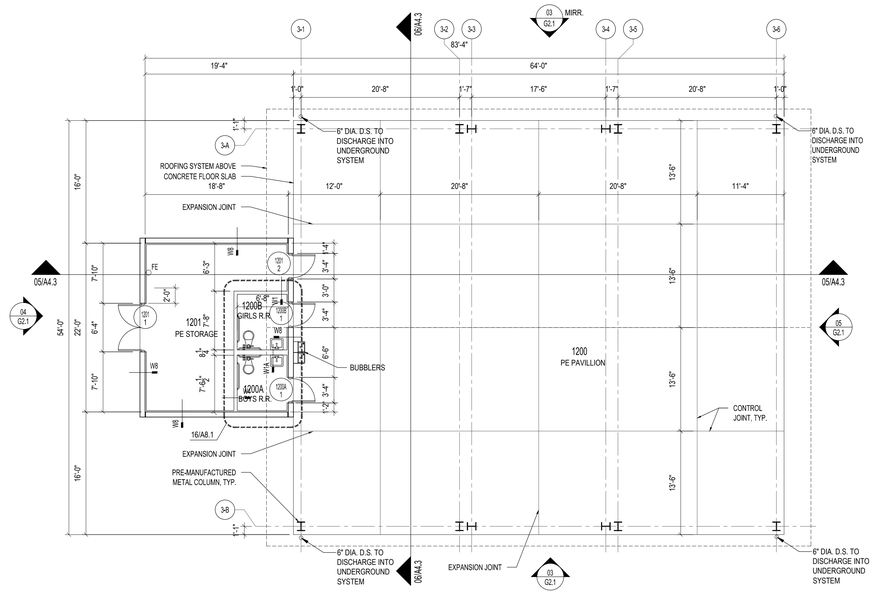

01 P.E. PAVILLION FLOOR PLAN

SCALE:1/8"=1'-0"

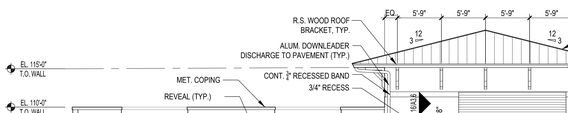

06 CHILLER YARD ELEVATION

SCALE:1/8"=1'-0"

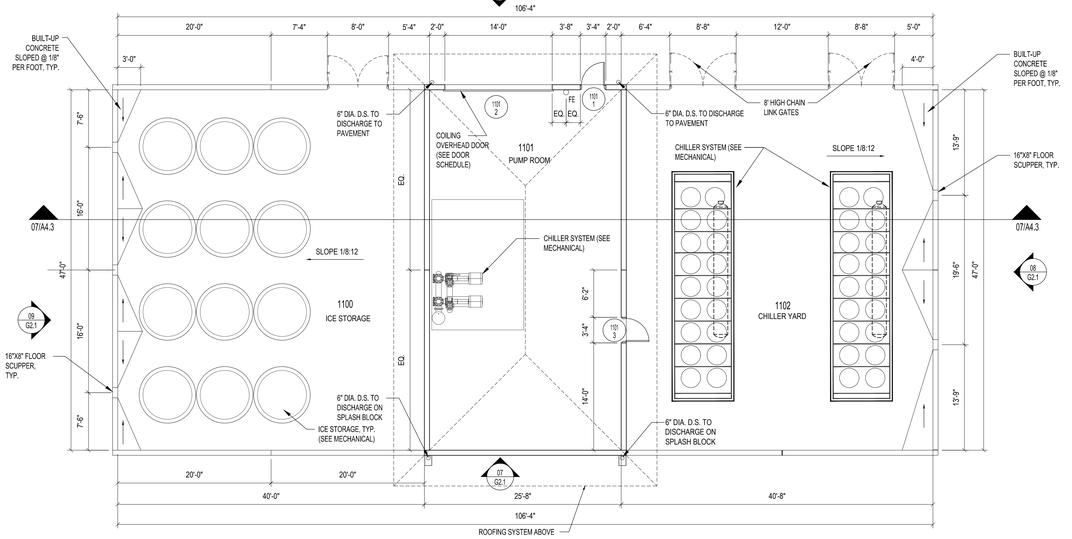

02 CHILLER YARD FLOOR PLAN

SCALE:1/8"=1'-0"

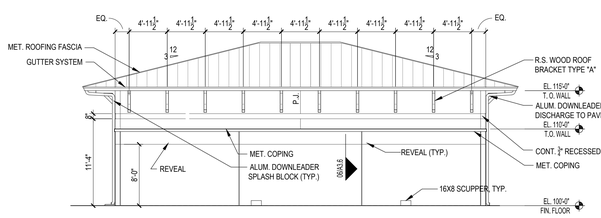

08 CHILLER YARD ELEVATION

SCALE:1/8"=1'-0"

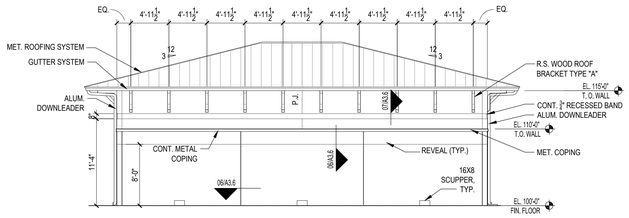

09 CHILLER YARD ELEVATION

SCALE:1/8"=1'-0"

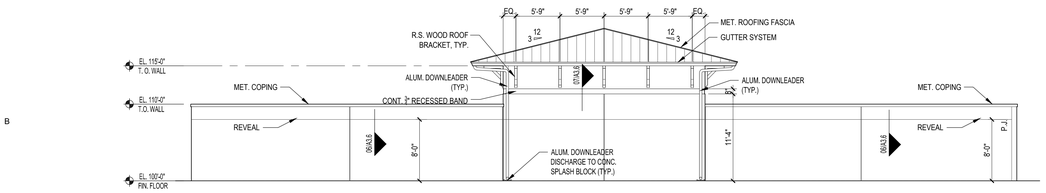

07 CHILLER YARD ELEVATION

SCALE:1/8"=1'-0"

NOTE:
SEE SHEET A9.1 FOR P.E. PAVILLION AND CHILLER YARD REFELECTED CEILING PLANS.

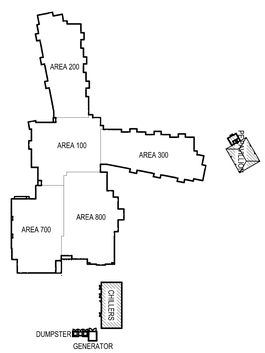

KEY PLAN

NOT TO SCALE

HARVARD • JOLLY ARCHITECTURE
2047 Vista Parkway, Suite 100 West Palm Beach, Fl. 33411 | 561-478-4457 | www.HarvardJolly.com | AR0013140

K-8 SCHOOL "OO"
ST. JOHNS COUNTY SCHOOL DISTRICT - BID # 2022-50
1455 TWIN CREEKS DRIVE,
ST. AUGUSTINE, FLORIDA 32095

Comm. No: 22046.00
Date: 10-21-22
Drawn:

Revisions		
No.	Date	Note
2	11-21-22	Addendum 2

TO THE BEST OF MY KNOWLEDGE, THE PLANS AND SPECIFICATIONS COMPLY WITH THE MINIMUM BUILDING CODES.

©2022 HARVARD JOLLY, INC.

G2.1

Filename:C:\Users\Dattatraya\OneDrive - Harvard Jolly, Inc\22046.00 SJCSD K-8 School OO\5 CAD\Sheets\30X42\G2.1 Plot Date:11.20.2022 Plotted By:Dattatraya Sonawalekar

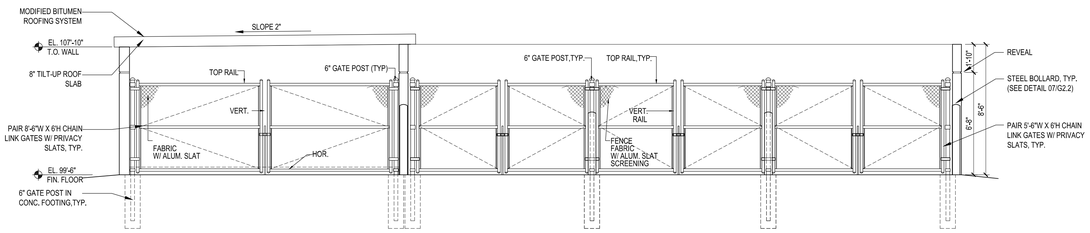

02 GENERATOR / DUMPSTER ELEV.

SCALE: 1/4"=1'-0"

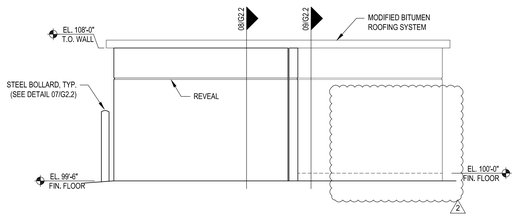

03 GENERATOR / DUMPSTER ELEV.

SCALE: 1/4"=1'-0"

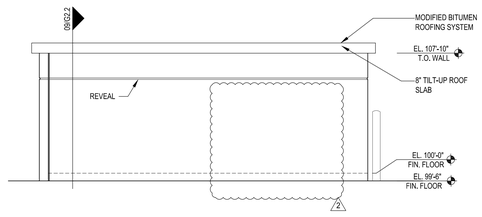

04 GENERATOR / DUMPSTER ELEV.

SCALE: 1/4"=1'-0"

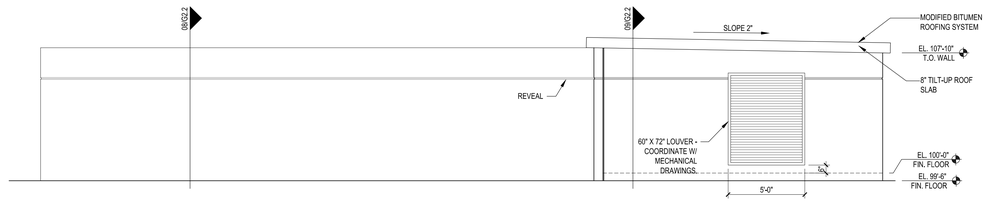

05 GENERATOR / DUMPSTER ELEV.

SCALE: 1/4"=1'-0"

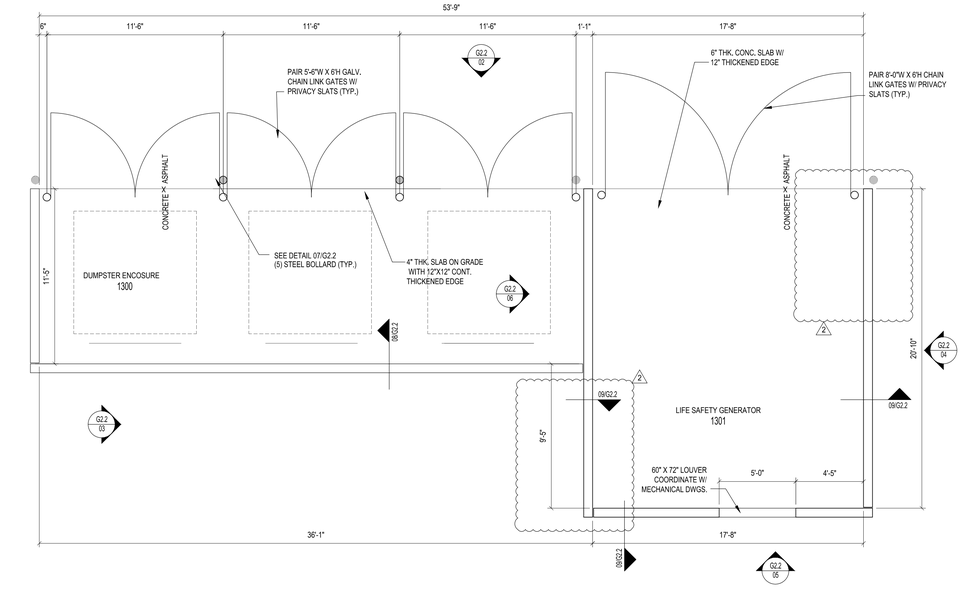

01 DUMPSTER / GENERATOR PLAN

SCALE: 1/4"=1'-0"

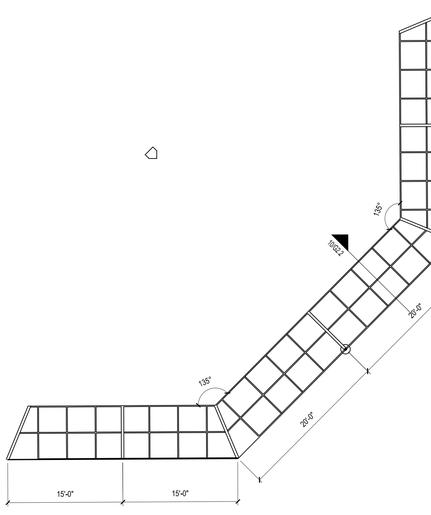

06 BASEBALL BACKSTOPS PLAN

SCALE: 1/8"=1'-0"

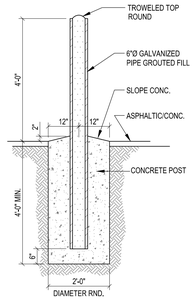

07 BOLLARD DETAIL

SCALE: 1/2"=1'-0"

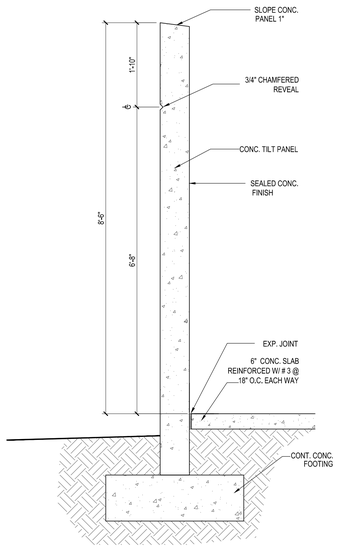

08 DUMPSTER DETAIL

SCALE: 3/4"=1'-0"

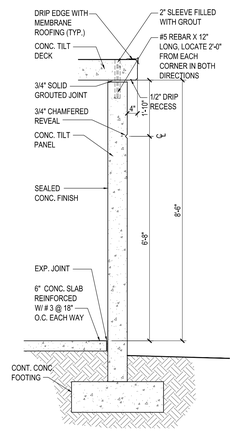

09 GENERATOR DETAIL

SCALE: 1/2"=1'-0"

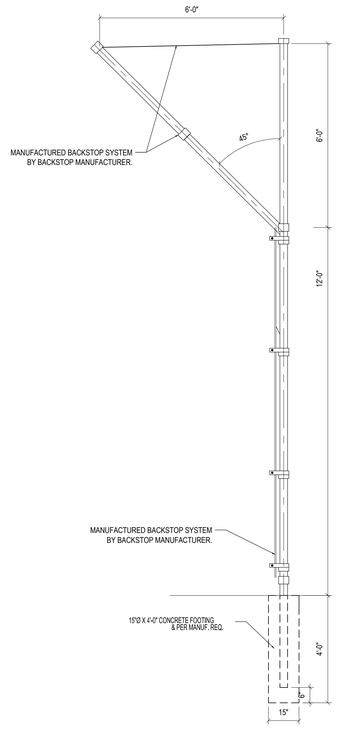

10 BACKSTOP FENCE DETAIL

SCALE: 3/4"=1'-0"

HARVARD • JOLLY ARCHITECTURE
2047 Vista Parkway, Suite 100 West Palm Beach, Fl. 33411 | 561-478-4457 | www.HarvardJolly.com | AR0013140

K-8 SCHOOL "OO"
ST. JOHNS COUNTY SCHOOL DISTRICT - BID # 2022-50
1455 TWIN CREEKS DRIVE,
ST. AUGUSTINE, FLORIDA 32095

Comm. No: 22046.00
Date: 10-21-22
Drawn:

Revisions		
No.	Date	Note
2	11-21-22	Addendum 2

TO THE BEST OF MY KNOWLEDGE, THE PLANS AND SPECIFICATIONS COMPLY WITH THE MINIMUM BUILDING CODES.

©2022 HARVARD JOLLY, INC.

G2.2

Filename:C:\Users\Dattatraya\OneDrive - Harvard Jolly, Inc\22046.00 SJCSD K-8 School OO\5 CAD\Sheets\30X42\G2.2 Plot Date:11.20.2022 Plotted By:Dattatraya Sonawadekar

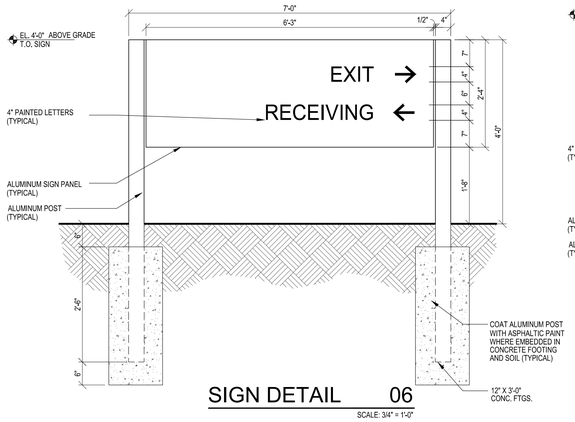

SIGN DETAIL 06

SCALE: 3/4" = 1'-0"

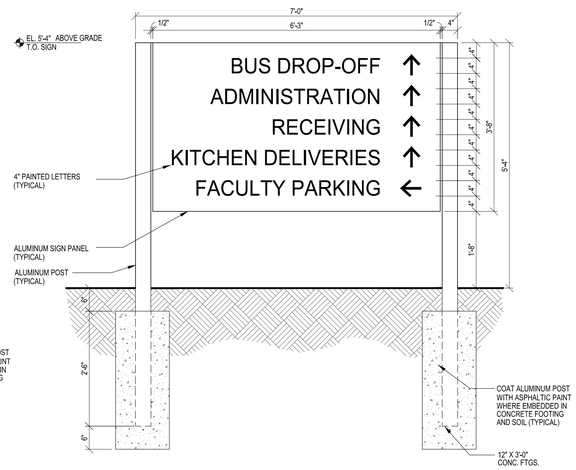

SIGN DETAIL 05

SCALE: 3/4" = 1'-0"

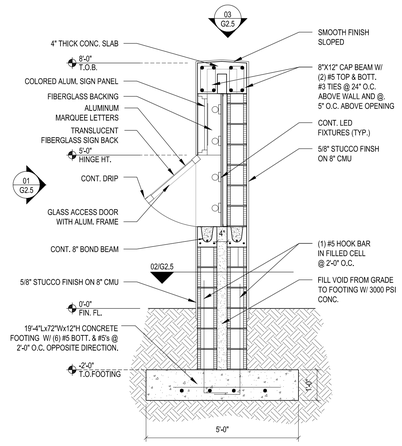

04 LIGHTED ONE SIDED MARQUEE SIGN SECTION

SCALE: 1/2"=1'-0"

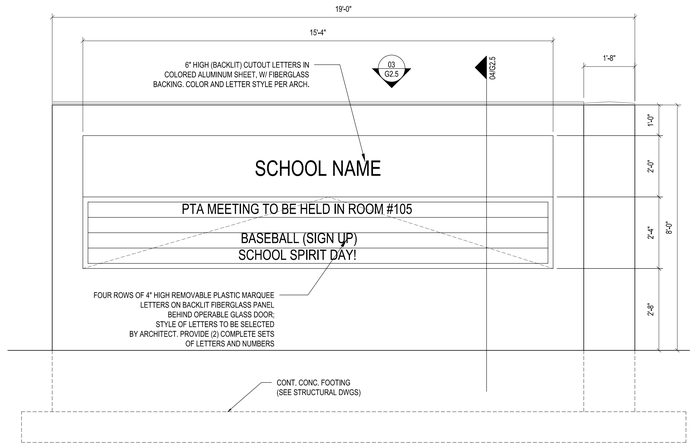

01 LIGHTED ONE SIDED MARQUEE SIGN ELEVATION

SCALE: 1/2"=1'-0"

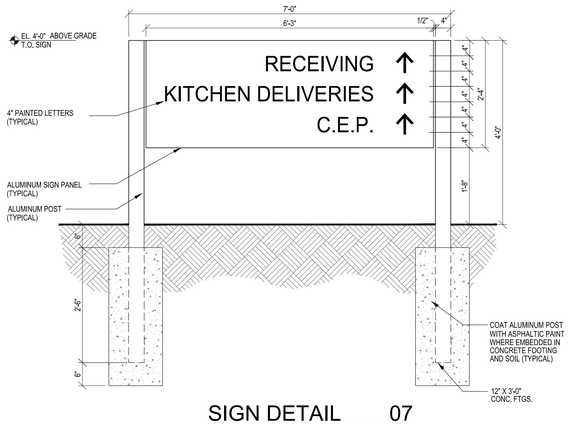

SIGN DETAIL 07

SCALE: 3/4" = 1'-0"

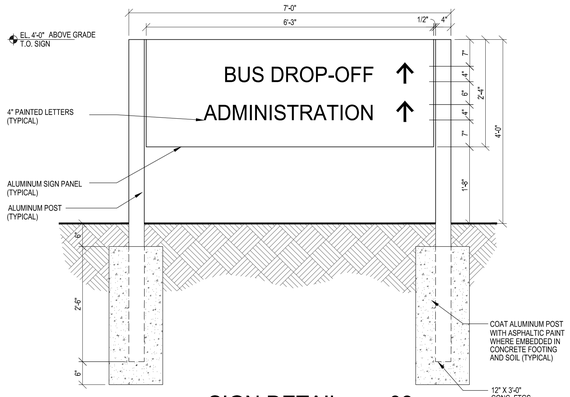

SIGN DETAIL 08

SCALE: 3/4" = 1'-0"

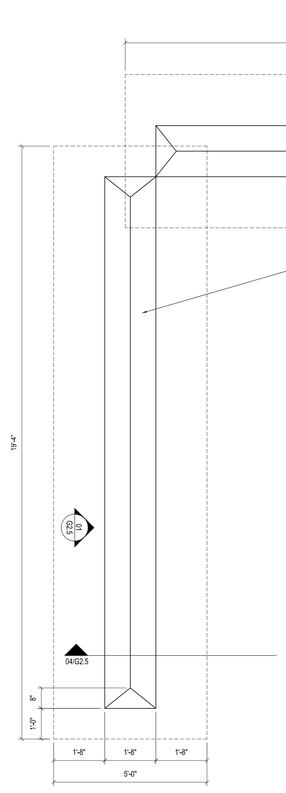

03 LIGHTED ONE SIDED MARQUEE SIGN PLAN

SCALE: 1/2"=1'-0"

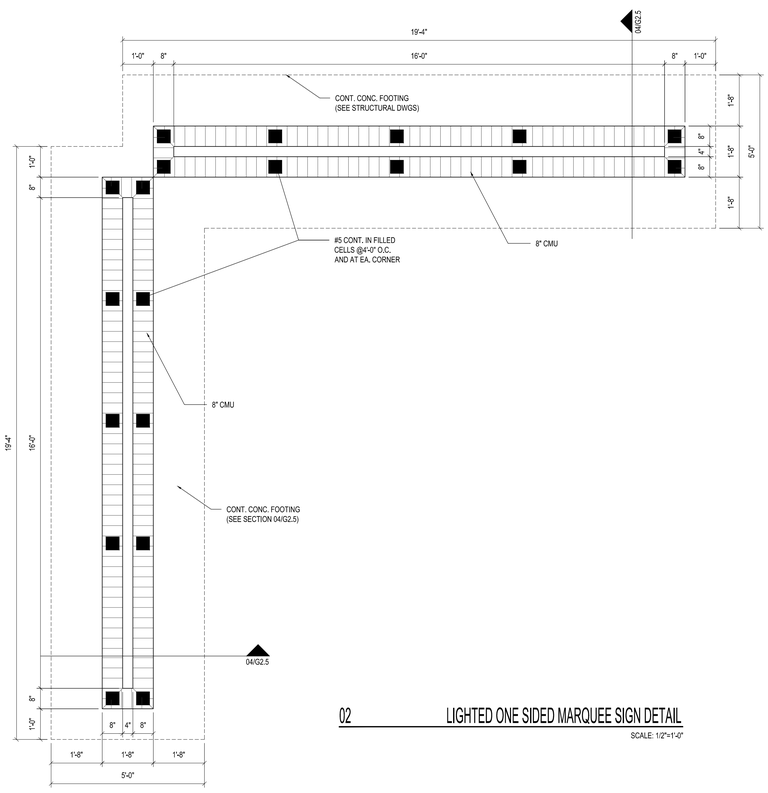

02 LIGHTED ONE SIDED MARQUEE SIGN DETAIL

SCALE: 1/2"=1'-0"

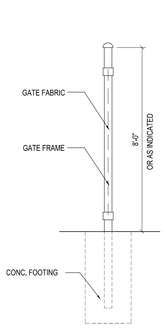

TYP. CHAINLINK FENCE POST

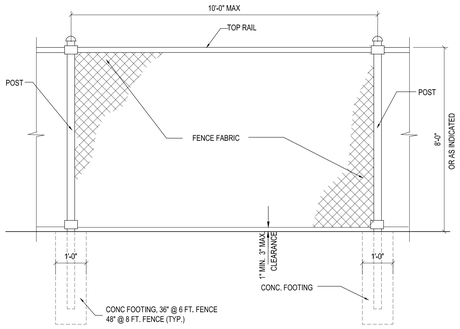

TYP. CHAINLINK FENCE SECTION

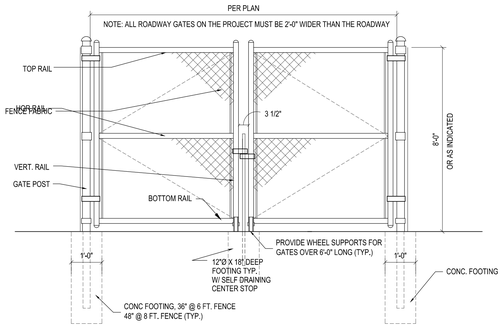

TYP. CHAINLINK DOUBLE GATE

09 TYP. CHAINLINK FENCE DETAILS

SCALE: 1/2"=1'-0"

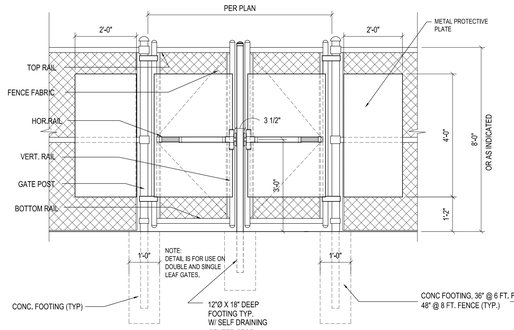

TYP. CHAINLINK DOUBLE GATE W/ PANIC HARDWARE

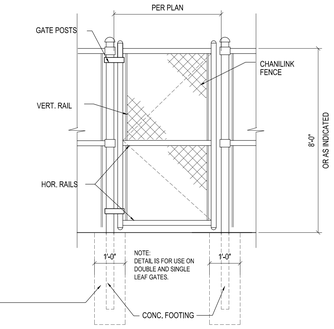

TYP. CHAINLINK SINGLE GATE

HARVARD • JOLLY ARCHITECTURE
2047 Vista Parkway, Suite 100 West Palm Beach, FL 33411 | 561-478-4457 | www.HarvardJolly.com | AR0013140

K-8 SCHOOL "OO"
ST. JOHNS COUNTY SCHOOL DISTRICT - BID # 2022-50
1455 TWIN CREEKS DRIVE,
ST. AUGUSTINE, FLORIDA 32095

Comm. No: 22046.00
Date: 10-21-22
Drawn:

Revisions

No.	Date	Note

TO THE BEST OF MY KNOWLEDGE, THE PLANS AND SPECIFICATIONS COMPLY WITH THE MINIMUM BUILDING CODES.

©2022 HARVARD JOLLY, INC.

G2.5

Filename:C:\Users\Dattatraya\OneDrive - Harvard Jolly, Inc\22046.00 SJCSD K-8 School OO\5 CAD\Sheets\30X42\G2.5 Print Date:11.20.2022 Plotted By:Dattatraya Sonawadekar

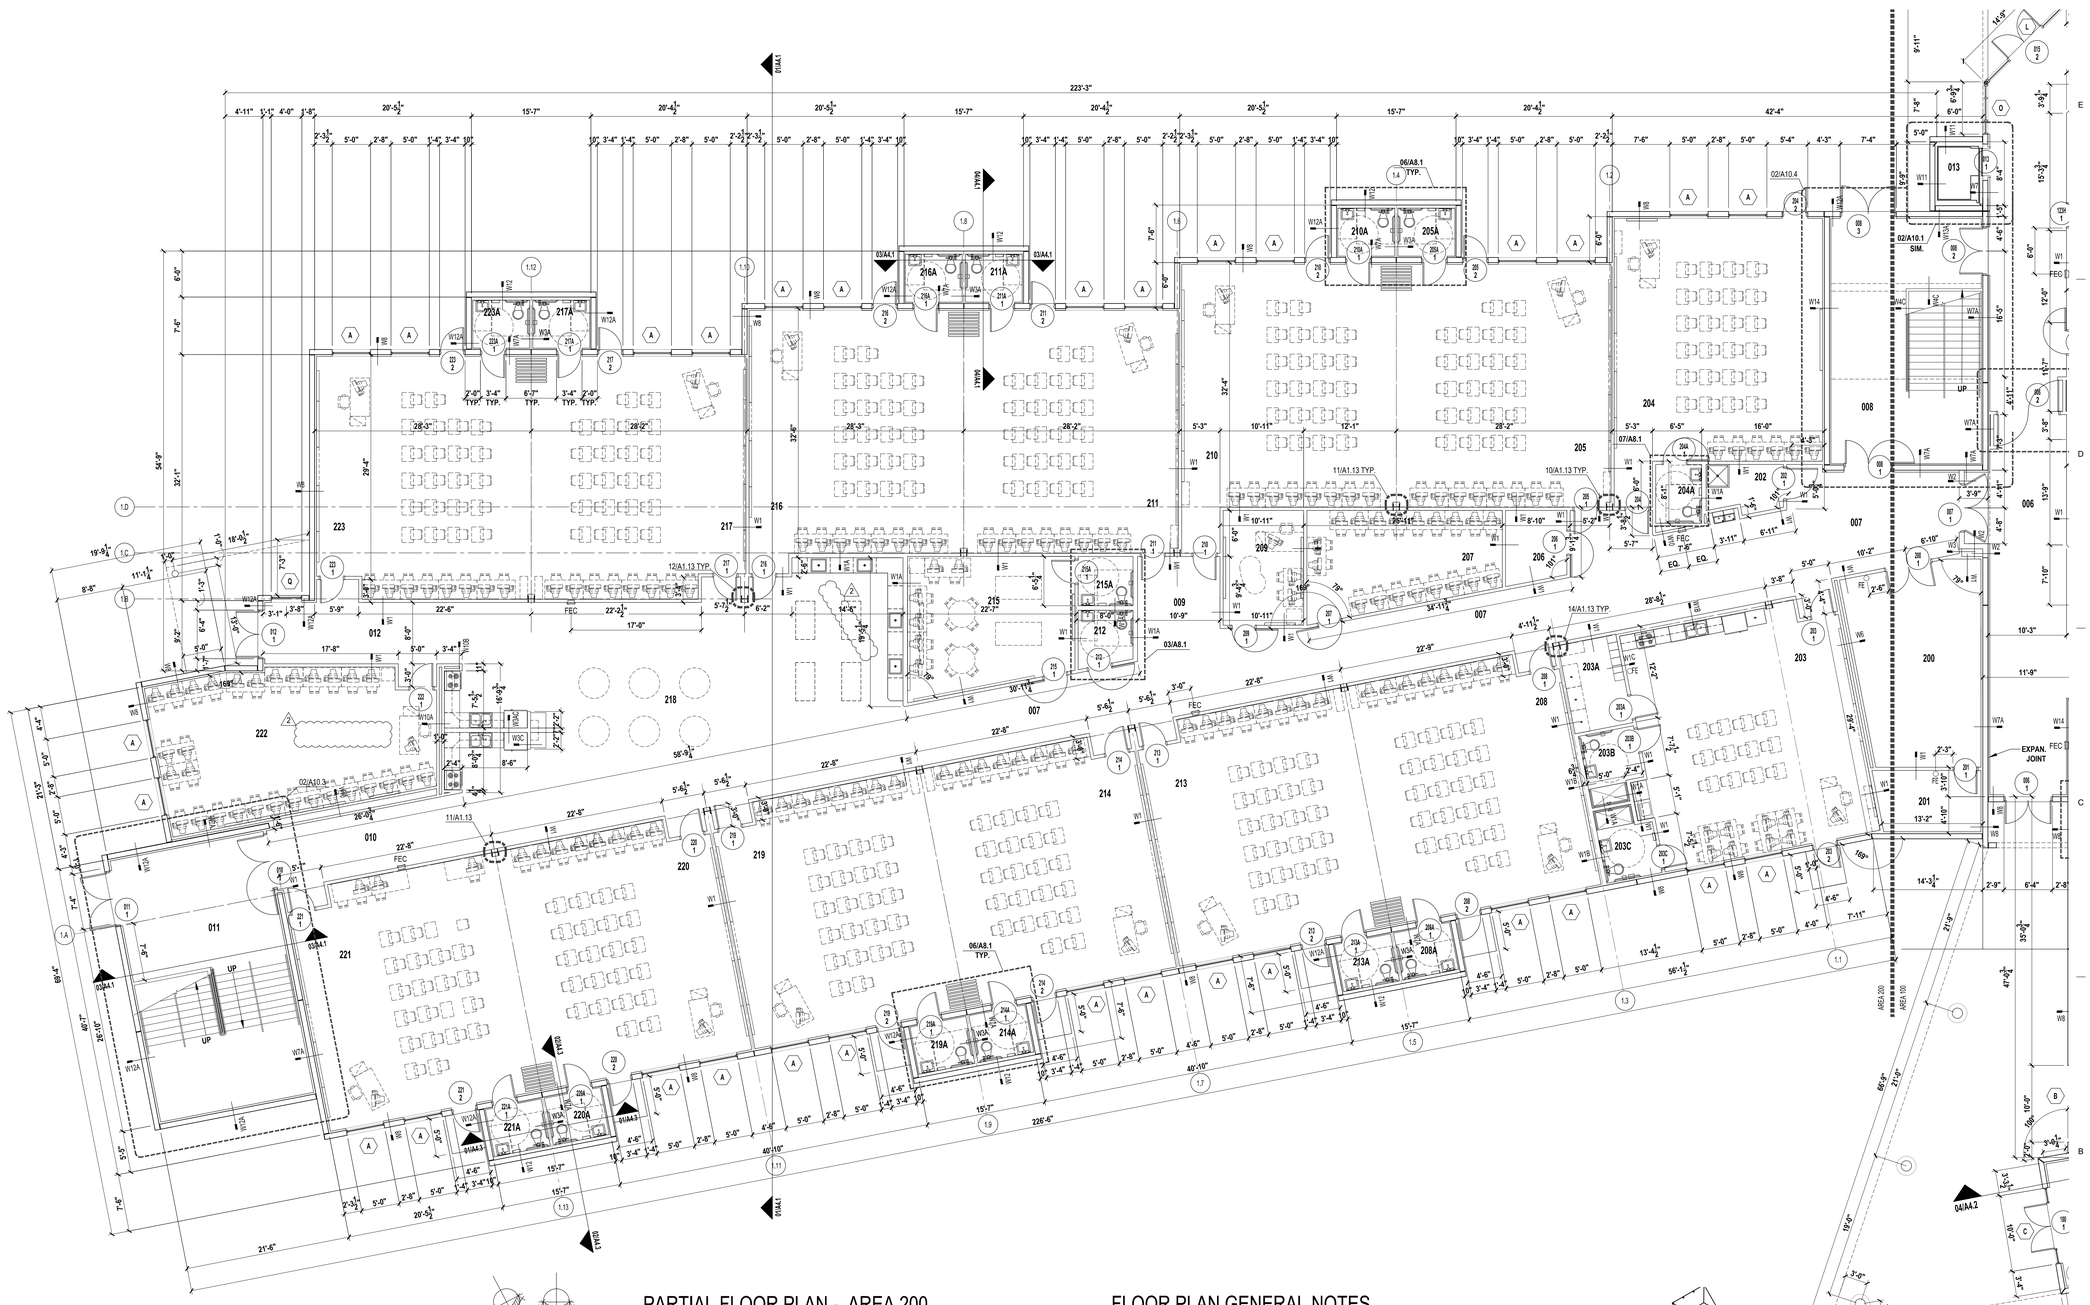

PARTIAL FLOOR PLAN - AREA 200

1/8" = 1'-0"

BUILDING AREA 200			
ROOM #	ROOM NAME		
007	CORRIDOR	211	PRIMARY CLASSROOM
008	STAIR	211A	STUDENT RESTROOM
009	VESTIBULE	212	STUDENT RESTROOM
010	CORRIDOR	213	ESE PRE-K
011	STAIR	213A	STUDENT RESTROOM
012	CORRIDOR	214	PRIMARY CLASSROOM
200	MECHANICAL	214A	STUDENT RESTROOM
201	ELECTRICAL	215	TEACHER PLANNING
202	CUSTODIAL	215A	STAFF RESTROOM - FEMALE
203	ESE FULL TIME	216	PRIMARY CLASSROOM
203A	MATERIAL STORAGE	216A	STUDENT RESTROOM
203B	GIRLS RESTROOM	217	PRIMARY CLASSROOM
203C	BOYS RESTROOM	217A	STUDENT RESTROOM
204	PRIMARY CLASSROOM	218	EXTENDED LEARNING AREA
204A	STUDENT RESTROOM	219	PRIMARY CLASSROOM
205	PRIMARY CLASSROOM	219A	STUDENT RESTROOM
205A	STUDENT RESTROOM	220	PRIMARY CLASSROOM
206	DATA	220A	STUDENT RESTROOM
207	MATERIAL STORAGE	221	PRIMARY CLASSROOM
208	ESE PRE-K	221A	STUDENT RESTROOM
208A	STUDENT RESTROOM	222	ESE RESOURCE ROOM/MATERIAL STORAGE
209	SUPPLEMENTAL CLASSROOM	223	PRIMARY CLASSROOM
210	PRIMARY CLASSROOM	223A	STUDENT RESTROOM
210A	STUDENT RESTROOM		

FLOOR PLAN GENERAL NOTES

A. WHERE DIFFERENT FLOOR MATERIALS MEET, THEY SHALL MEET UNDER THE CENTERLINE OF THE DOOR, UNLESS NOTED OTHERWISE.

B. REFER TO DETAIL SHEET A1.12 FOR TYPICAL CONSTRUCTION MOVEMENT JOINTS.

C. FINISH FIRST FLOOR ELEVATION INDICATED FOR THE BUILDINGS IS EL. 100'-0". REFER TO THE CIVIL DRAWINGS FOR CORRELATION TO USGS DATUM.

D. UNLESS OTHERWISE NOTED, THE WALL LENGTH FROM THE OUTER FACE OF A DOOR/LITE ROUGH OPENING SHALL BE FOUR INCHES (4") TO THE NEAREST INTERSECTING CORNER.

E. PROVIDE SOUND ATTENUATION BATT INSULATION AT ALL INTERIOR METAL STUD PARTITION WALLS TO FULL HEIGHT OF WALL, UNLESS NOTED OTHERWISE. REFER TO WALL TYPES.

F. ALL INTERIOR PARTITION WALLS ARE DIMENSIONED TO FINISH FACE EXCEPT WHERE DIMENSIONED TO INTERIOR PANELS. REFER TO WALL TYPES. INTERIOR DIMENSIONS TO EXTERIOR WALLS ARE TO INSIDE FACE OF PANEL (TYPICAL).

G. ALL PANEL WIDTH DIMENSIONS ARE TO THE CENTER LINE OF JOINT. REFER TO FLOOR PLANS. REFER TO STRUCTURAL DRAWINGS FOR TYPICAL JOINT WIDTHS.

H. REFER TO LIFE SAFETY PLANS FOR RATED WALL CONSTRUCTION IDENTIFICATION.

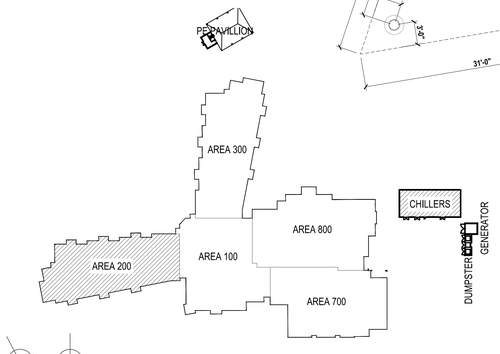

KEY PLAN

NOT TO SCALE

HARVARD • JOLLY ARCHITECTURE
2047 Vista Parkway, Suite 100 West Palm Beach, Fl. 33411 | 561-478-4457 | www.HarvardJolly.com | AR0013140

K-8 SCHOOL "OO"
ST. JOHNS COUNTY SCHOOL DISTRICT - BID # 2022-50
1455 TWIN CREEKS DRIVE,
ST. AUGUSTINE, FLORIDA 32095

Comm. No: 22046.00
Date: 10-21-22
Drawn:

Revisions		
No.	Date	Note
2	11-21-22	Addendum 2

TO THE BEST OF MY KNOWLEDGE, THE PLANS AND SPECIFICATIONS COMPLY WITH THE MINIMUM BUILDING CODES.

©2022 HARVARD JOLLY, INC.

A1.2

Filename:C:\Users\Dattatraya\OneDrive - Harvard Jolly, Inc\22046.00 SJCSD K-8 School OO\6 CAD\Sheets\30X42\A1.2 Plot Date:11.19.2022 Plotted By:Dattatraya Sonavadekar

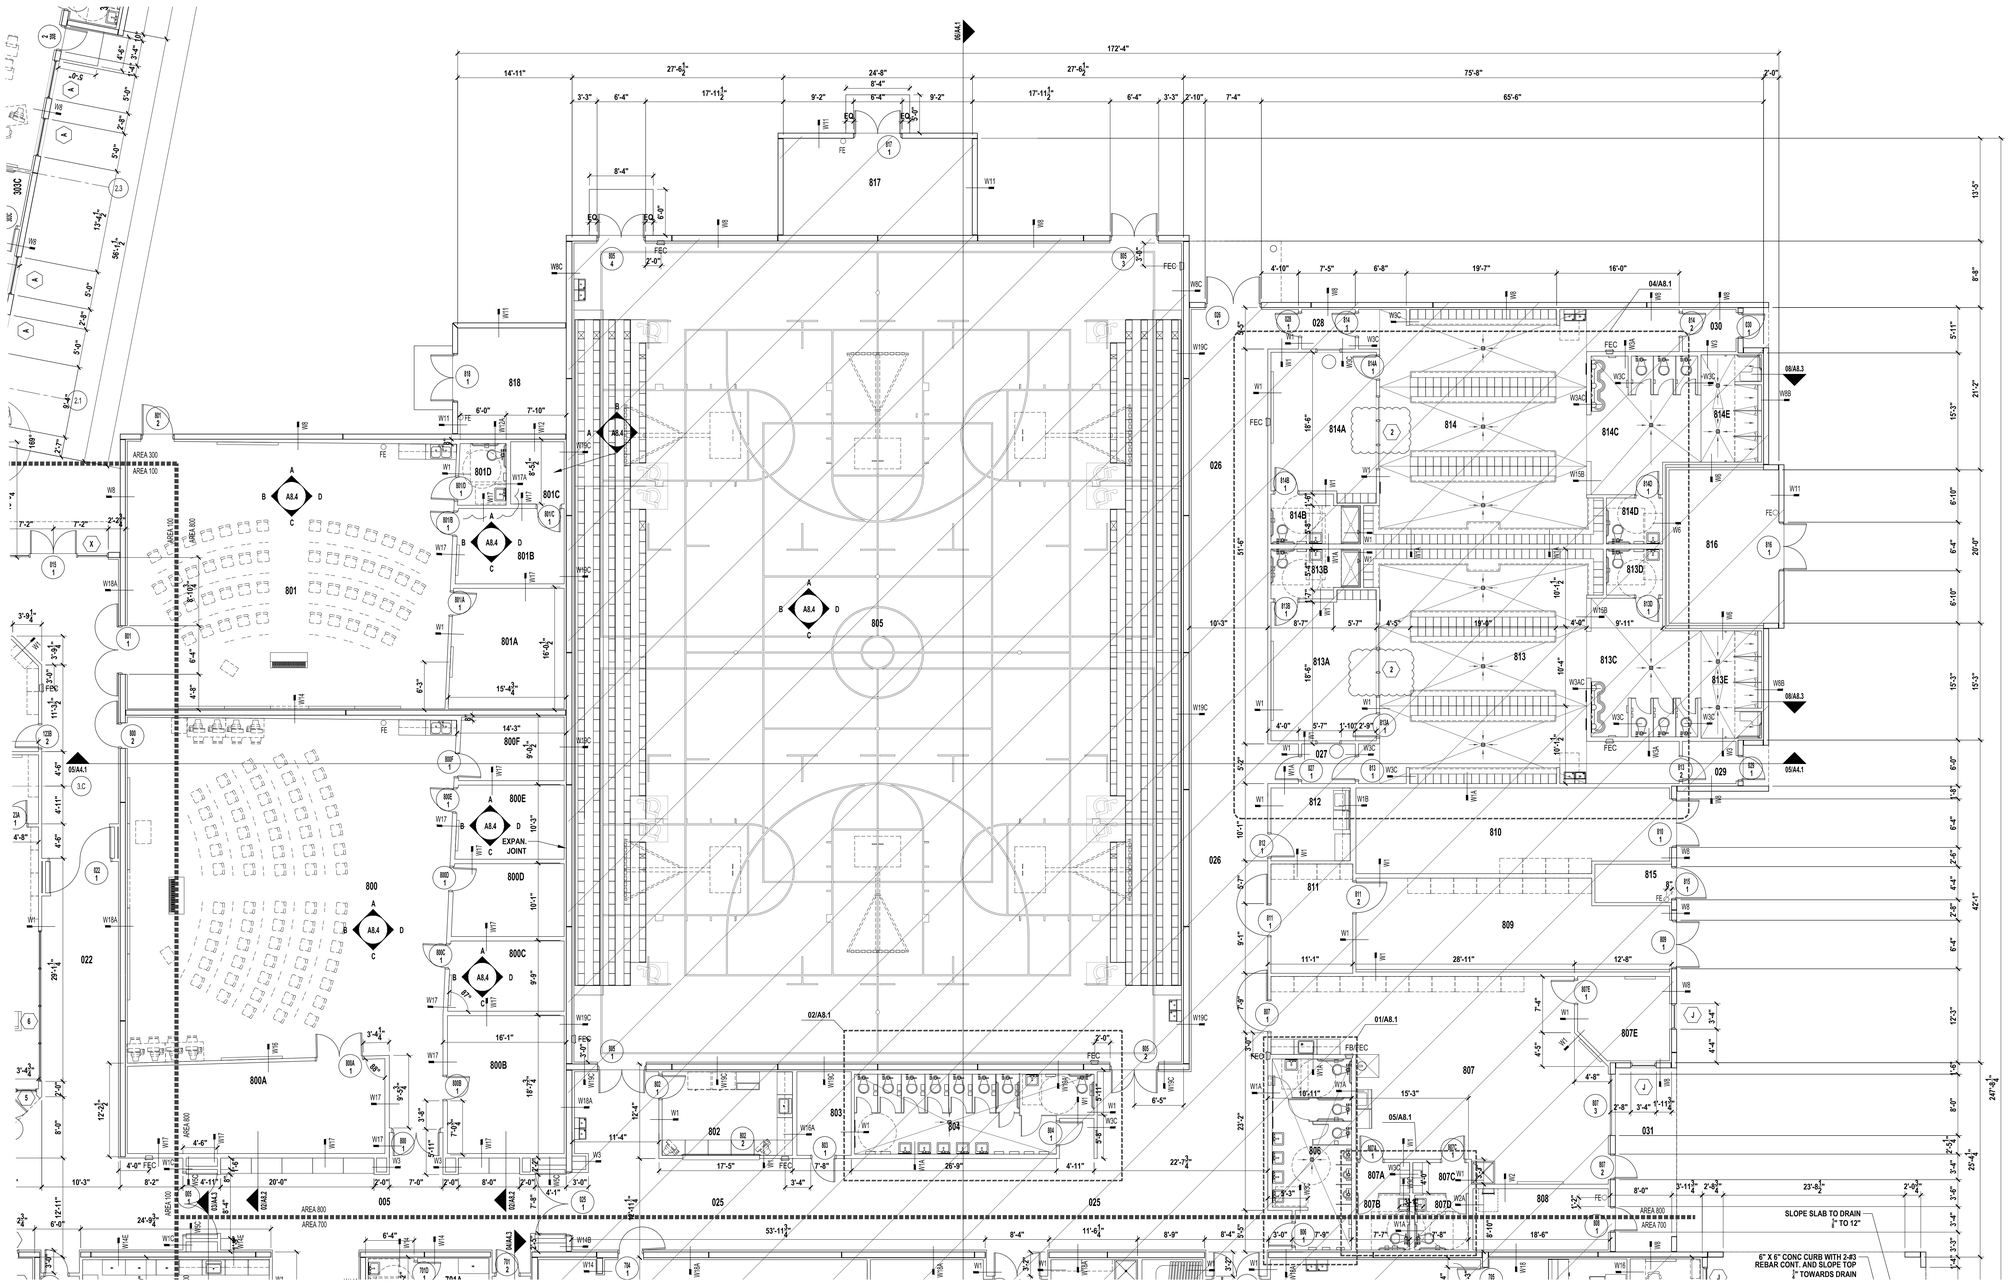

BUILDING AREA 800			
ROOM #	ROOM NAME		
024	CORRIDOR	807B	STAFF RESTROOM - FEMALE
025	CORRIDOR	807C	VESTIBULE
026	CORRIDOR	807D	STAFF RESTROOM - MALE
027	VESTIBULE	807E	OFFICE
028	VESTIBULE	808	FLAMMABLE STORAGE
029	VESTIBULE	809	EQUIPMENT STORAGE
030	VESTIBULE	810	MIDDLE SCHOOL PE STORAGE
031	LOADING	811	GYM STORAGE
800	MIDDLE SCHOOL BAND	812	LAUNDRY
800A	EQUIPMENT STORAGE	813	GIRLS DRESSING/LOCKER ROOM
800B	UNIFORM STORAGE	813A	TEACHER PLANNING
800C	ENSEMBLE	813B	STAFF RESTROOM - FEMALE
800D	MUSIC STORAGE	813C	GIRLS RESTROOM
800E	ENSEMBLE	813D	GIRLS RESTROOM
800F	MATERIAL STORAGE	813E	GIRLS SHOWER
801	ELEMENTARY MUSIC	814	BOYS DRESSING/LOCKER ROOM
801A	MATERIAL STORAGE	814A	TEACHER PLANNING
801B	REFERENCE	814B	STAFF RESTROOM - MALE
801C	PRACTICE	814C	BOYS RESTROOM
802	CONCESSION	814D	BOYS RESTROOM
803	ELECTRICAL/DATA	814E	BOYS SHOWER
804	WOMENS GROUP RESTROOM	815	BOILER
805	GYMNASIUM/SEATING	816	MECHANICAL
806	MENS GROUP RESTROOM	817	MECHANICAL
807	CENTRAL RECEIVING	818	MECHANICAL
807A	VESTIBULE		

FLOOR PLAN GENERAL NOTES

A. WHERE DIFFERENT FLOOR MATERIALS MEET, THEY SHALL MEET UNDER THE CENTERLINE OF THE DOOR, UNLESS NOTED OTHERWISE.

B. REFER TO DETAIL SHEET A1.12 FOR TYPICAL CONSTRUCTION MOVEMENT JOINTS.

C. FINISH FIRST FLOOR ELEVATION INDICATED FOR THE BUILDINGS IS EL. 100'-0". REFER TO THE CIVIL DRAWINGS FOR CORRELATION TO USGS DATUM.

D. UNLESS OTHERWISE NOTED, THE WALL LENGTH FROM THE OUTER FACE OF A DOOR/LITE ROUGH OPENING SHALL BE FOUR INCHES (4") TO THE NEAREST INTERSECTING CORNER.

E. PROVIDE SOUND ATTENUATION BATT INSULATION AT ALL INTERIOR METAL STUD PARTITION WALLS TO FULL HEIGHT OF WALL, UNLESS NOTED OTHERWISE. REFER TO WALL TYPES.

F. ALL INTERIOR PARTITION WALLS ARE DIMENSIONED TO FINISH FACE EXCEPT WHERE DIMENSIONED TO INTERIOR PANELS. REFER TO WALL TYPES. INTERIOR DIMENSIONS TO EXTERIOR WALLS ARE TO INSIDE FACE OF PANEL (TYPICAL).

G. ALL PANEL WIDTH DIMENSIONS ARE TO THE CENTER LINE OF JOINT. REFER TO FLOOR PLANS. REFER TO STRUCTURAL DRAWINGS FOR TYPICAL JOINT WIDTHS.

H. REFER TO LIFE SAFETY PLANS FOR RATED WALL CONSTRUCTION IDENTIFICATION.

PARTIAL FLOOR PLAN - AREA 800

1/8" = 1'-0"

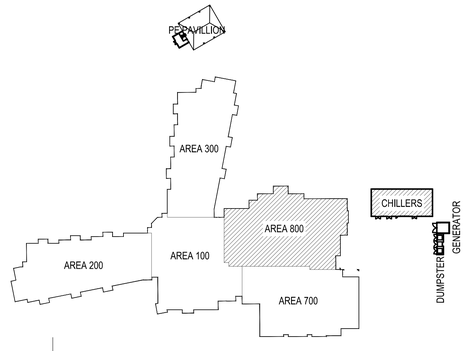

KEY PLAN

NOT TO SCALE

HARVARD • JOLLY ARCHITECTURE
2047 Vista Parkway, Suite 100 West Palm Beach, Fl. 33411 | 561-478-4457 | www.HarvardJolly.com | AR0013140

K-8 SCHOOL "OO"
ST. JOHNS COUNTY SCHOOL DISTRICT - BID # 2022-50
1455 TWIN CREEKS DRIVE,
ST. AUGUSTINE, FLORIDA 32095

Comm. No: 22046.00
Date: 10-21-22
Drawn:

Revisions

No.	Date	Note

TO THE BEST OF MY KNOWLEDGE, THE PLANS AND SPECIFICATIONS COMPLY WITH THE MINIMUM BUILDING CODES.

©2022 HARVARD JOLLY, INC.

A1.4

Filename:C:\Users\DattatrayaK\OneDrive - Harvard Jolly Inc\22046.00 SJCSD K-8 School OOS\CAD\Sheets\30X42\A1.4 Plot Date:11.20.2022 Plotted By:Dattatrya Sonavelekar

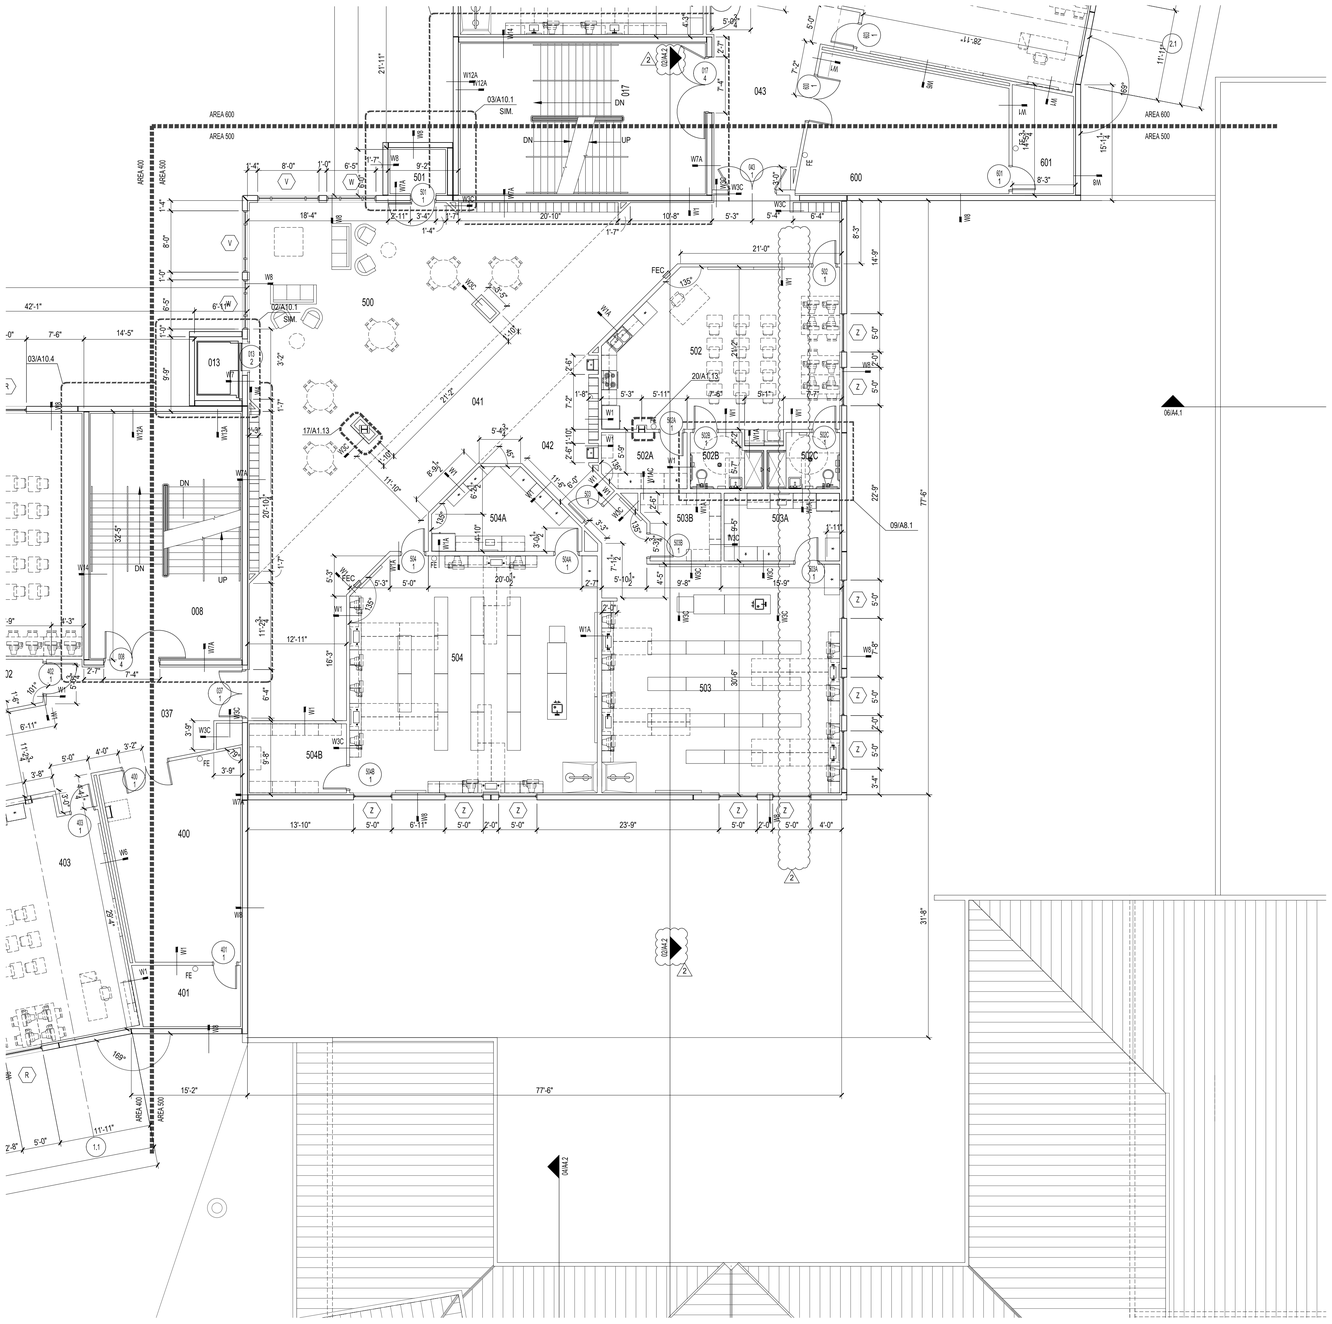

PARTIAL 2ND FLOOR PLAN - AREA 500

1/8" = 1'-0"

BUILDING AREA 500	
ROOM #	ROOM NAME
013	ELEVATOR
041	CORRIDOR
042	CORRIDOR
500	EXTENDED LEARNING AREA
501	DATA
502	ESE PART-TIME/ OT LAB
502A	MATERIAL STORAGE
502B	BOYS BATHROOM
502C	GIRLS BATHROOM
503	INTERMEDIATE SCIENCE CLASSROOM
503A	MATERIAL STORAGE
503B	PROJECT STORAGE
504	INTERMEDIATE SCIENCE CLASSROOM
504A	MATERIAL STORAGE
504B	PROJECT STORAGE

FLOOR PLAN GENERAL NOTES

A. WHERE DIFFERENT FLOOR MATERIALS MEET, THEY SHALL MEET UNDER THE CENTERLINE OF THE DOOR, UNLESS NOTED OTHERWISE.

B. REFER TO DETAIL SHEET A1.12 FOR TYPICAL CONSTRUCTION MOVEMENT JOINTS.

C. FINISH FIRST FLOOR ELEVATION INDICATED FOR THE BUILDINGS IS EL. 100'-0". REFER TO THE CIVIL DRAWINGS FOR CORRELATION TO USGS DATUM.

D. UNLESS OTHERWISE NOTED, THE WALL LENGTH FROM THE OUTER FACE OF A DOOR/LITE ROUGH OPENING SHALL BE FOUR INCHES (4") TO THE NEAREST INTERSECTING CORNER.

E. PROVIDE SOUND ATTENUATION BATT INSULATION AT ALL INTERIOR METAL STUD PARTITION WALLS TO FULL HEIGHT OF WALL, UNLESS NOTED OTHERWISE. REFER TO WALL TYPES.

F. ALL INTERIOR PARTITION WALLS ARE DIMENSIONED TO FINISH FACE EXCEPT WHERE DIMENSIONED TO INTERIOR PANELS. REFER TO WALL TYPES. INTERIOR DIMENSIONS TO EXTERIOR WALLS ARE TO INSIDE FACE OF PANEL (TYPICAL).

G. ALL PANEL WIDTH DIMENSIONS ARE TO THE CENTER LINE OF JOINT. REFER TO FLOOR PLANS. REFER TO STRUCTURAL DRAWINGS FOR TYPICAL JOINT WIDTHS.

H. REFER TO LIFE SAFETY PLANS FOR RATED WALL CONSTRUCTION IDENTIFICATION.

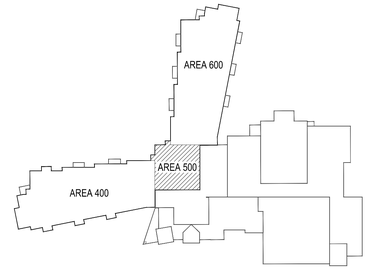

KEY PLAN

NOT TO SCALE

HARVARD • JOLLY ARCHITECTURE
2047 Vista Parkway, Suite 100 West Palm Beach, Fl. 33411 | 561-478-4457 | www.HarvardJolly.com | AR0013140

K-8 SCHOOL "OO"
ST. JOHNS COUNTY SCHOOL DISTRICT - BID # 2022-50
1455 TWIN CREEKS DRIVE,
ST. AUGUSTINE, FLORIDA 32095

Comm. No: 22046.00
Date: 10-21-22
Drawn:

Revisions		
No.	Date	Note
2	11-21-22	Addendum 2

TO THE BEST OF MY KNOWLEDGE, THE PLANS AND SPECIFICATIONS COMPLY WITH THE MINIMUM BUILDING CODES.

©2022 HARVARD JOLLY, INC.

A1.6

Filename:C:\Users\Dattatraya\OneDrive - Harvard Jolly, Inc\22046.00 SJCSD K-8 School OO\5 CAD\Sheets\30X42\A1.6 Plot Date:11.19.2022 Plotted By:Dattatraya Sonavalekar

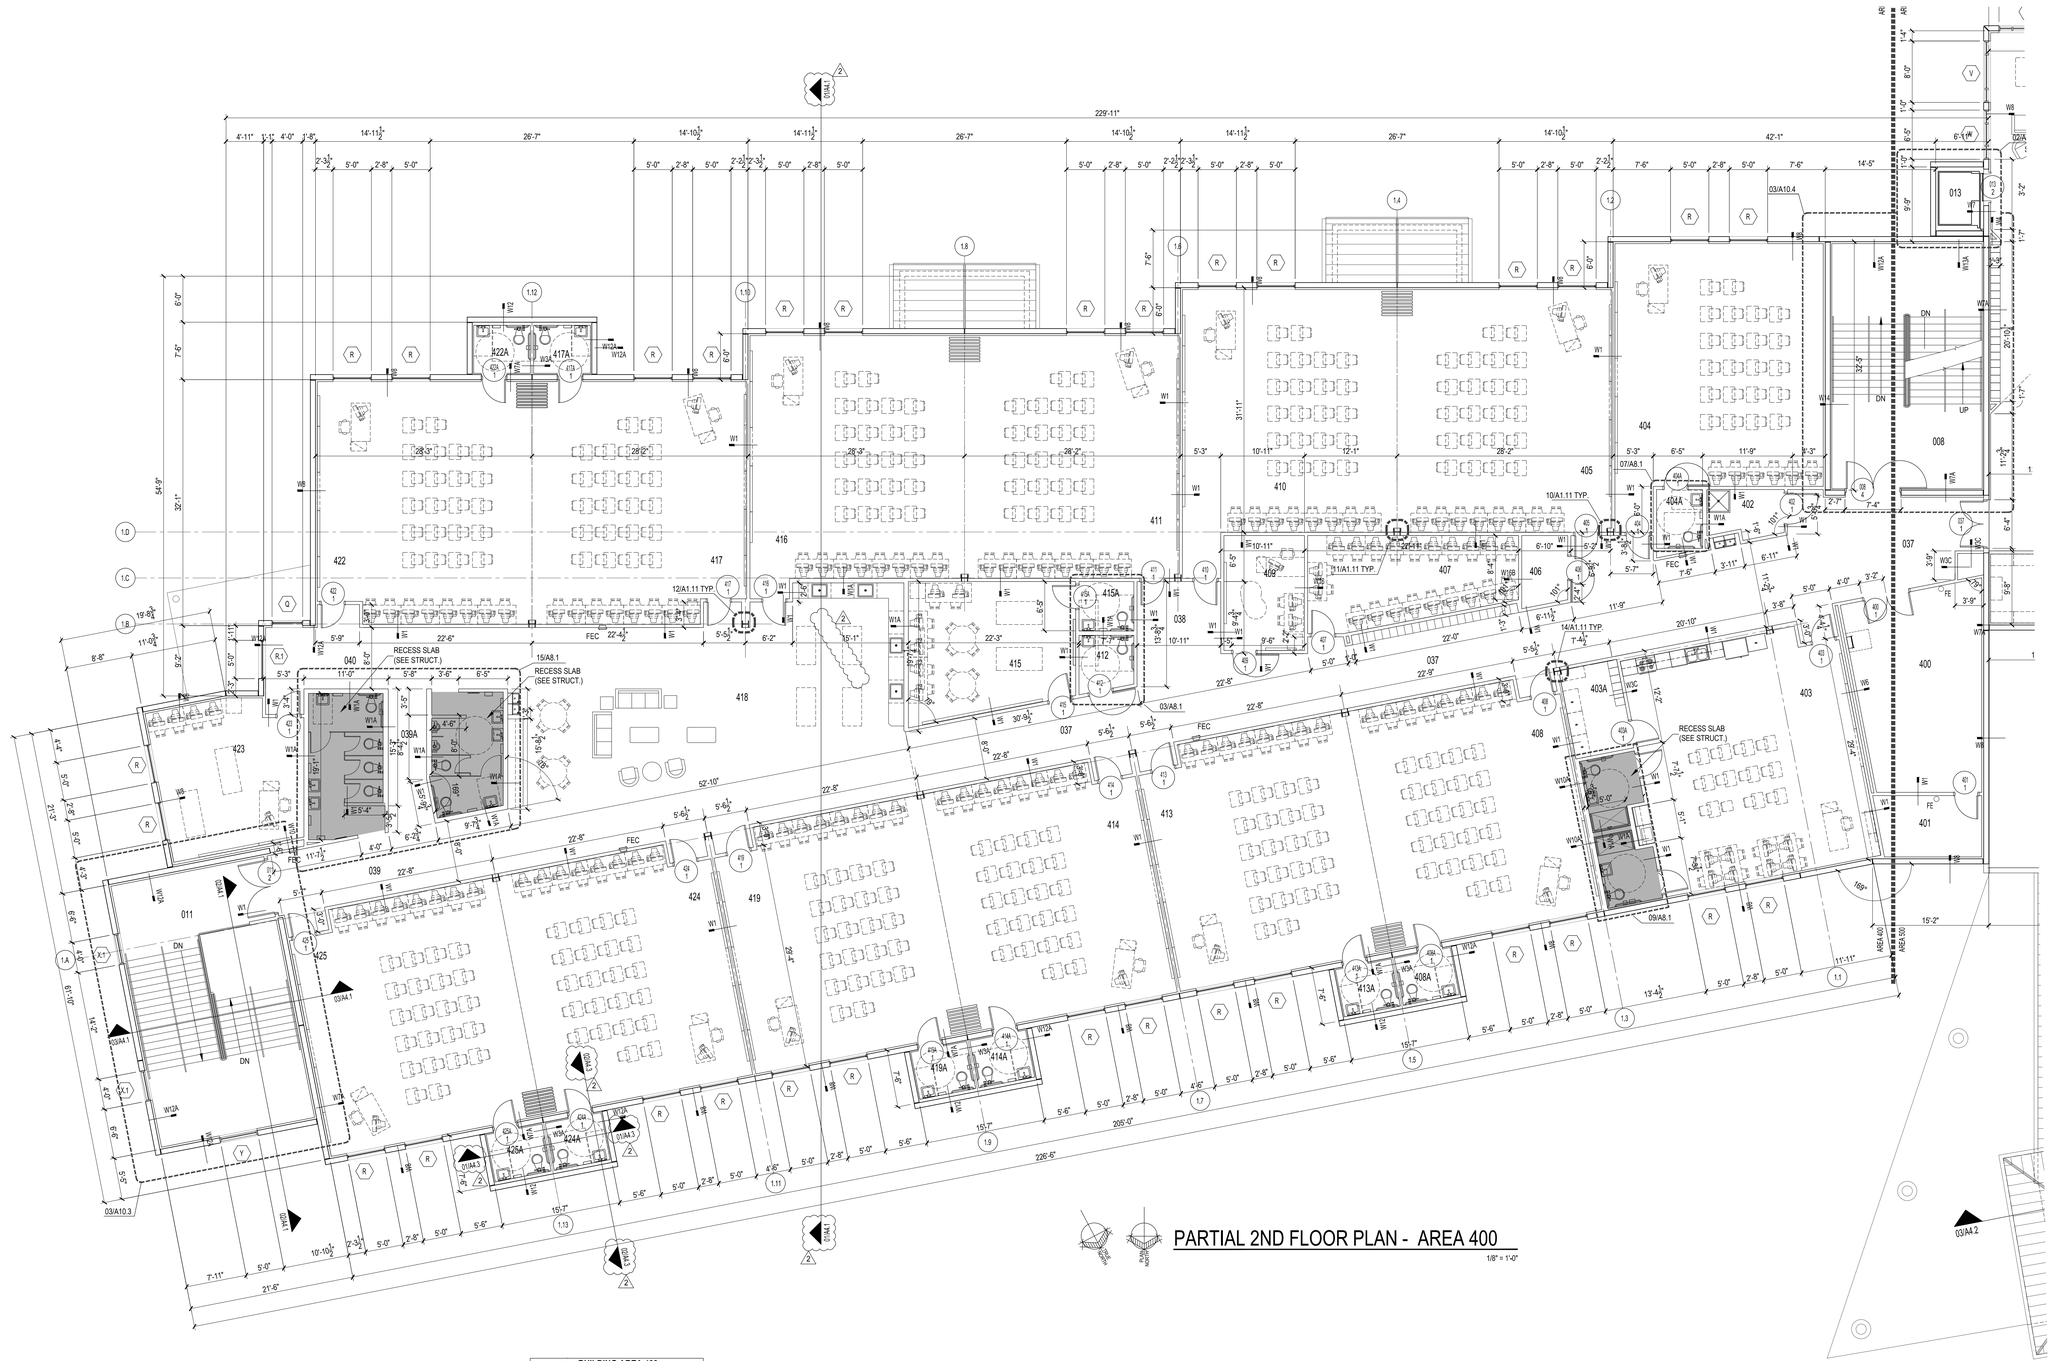

PARTIAL 2ND FLOOR PLAN - AREA 400

1/8" = 1'-0"

BUILDING AREA 400			
ROOM #	ROOM NAME		
008	STAIR	412	STUDENT RESTROOM
011	STAIR	413	PRIMARY CLASSROOM
037	CORRIDOR	413A	STUDENT RESTROOM
038	VESTIBULE	414	PRIMARY CLASSROOM
039	CORRIDOR	414A	STUDENT RESTROOM
039A	CORRIDOR	415	TEACHER PLANNING
040	CORRIDOR	415A	STAFF RESTROOM - FEMALE
400	MECHANICAL	416	INTERMEDIATE CLASSROOM
401	ELECTRICAL	417	PRIMARY CLASSROOM
402	CUSTODIAL	417A	STUDENT RESTROOM
403	ESE PART-TIME	418	EXTENDED LEARNING AREA
403A	MATERIAL STORAGE	419	PRIMARY CLASSROOM
403B	GIRLS RESTROOM	419A	STUDENT RESTROOM
403C	BOYS RESTROOM	420	GIRLS RESTROOM
404	PRIMARY CLASSROOM	421	BOYS RESTROOM
404A	STUDENT RESTROOM	422	PRIMARY CLASSROOM
405	PRIMARY SKILLS LAB	422A	STUDENT RESTROOM
406	DATA	423	RESOURCE ROOM/MATERIAL STORAGE
407	MATERIAL STORAGE	424	PRIMARY CLASSROOM
408	PRIMARY CLASSROOM	424A	STUDENT RESTROOM
408A	STUDENT RESTROOM	425	PRIMARY CLASSROOM
409	SUPPLEMENTAL CLASSROOM	425A	STUDENT RESTROOM
410	PRIMARY SKILLS LAB		
411	INTERMEDIATE CLASSROOM		

FLOOR PLAN GENERAL NOTES

A. WHERE DIFFERENT FLOOR MATERIALS MEET, THEY SHALL MEET UNDER THE CENTERLINE OF THE DOOR, UNLESS NOTED OTHERWISE.

B. REFER TO DETAIL SHEET A1.12 FOR TYPICAL CONSTRUCTION MOVEMENT JOINTS.

C. FINISH FIRST FLOOR ELEVATION INDICATED FOR THE BUILDINGS IS EL. 100'-0". REFER TO THE CIVIL DRAWINGS FOR CORRELATION TO USGS DATUM.

D. UNLESS OTHERWISE NOTED, THE WALL LENGTH FROM THE OUTER FACE OF A DOOR/LITE ROUGH OPENING SHALL BE FOUR INCHES (4") TO THE NEAREST INTERSECTING CORNER.

E. PROVIDE SOUND ATTENUATION BATT INSULATION AT ALL INTERIOR METAL STUD PARTITION WALLS TO FULL HEIGHT OF WALL, UNLESS NOTED OTHERWISE. REFER TO WALL TYPES.

F. ALL INTERIOR PARTITION WALLS ARE DIMENSIONED TO FINISH FACE EXCEPT WHERE DIMENSIONED TO INTERIOR PANELS. REFER TO WALL TYPES. INTERIOR DIMENSIONS TO EXTERIOR WALLS ARE TO INSIDE FACE OF PANEL (TYPICAL).

G. ALL PANEL WIDTH DIMENSIONS ARE TO THE CENTER LINE OF JOINT. REFER TO FLOOR PLANS. REFER TO STRUCTURAL DRAWINGS FOR TYPICAL JOINT WIDTHS.

H. REFER TO LIFE SAFETY PLANS FOR RATED WALL CONSTRUCTION IDENTIFICATION.

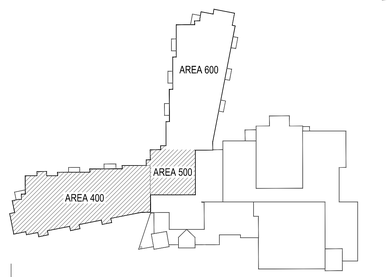

KEY PLAN

NOT TO SCALE

HARVARD • JOLLY ARCHITECTURE
2047 Vista Parkway, Suite 100 West Palm Beach, Fl. 33411 | 561-478-4457 | www.HarvardJolly.com | AR0013140

K-8 SCHOOL "OO"
ST. JOHNS COUNTY SCHOOL DISTRICT - BID # 2022-50
1455 TWIN CREEKS DRIVE,
ST. AUGUSTINE, FLORIDA 32095

Comm. No: 22046.00
Date: 10-21-22
Drawn:

Revisions

No.	Date	Note
2	11-21-22	Addendum 2

TO THE BEST OF MY KNOWLEDGE, THE PLANS AND SPECIFICATIONS COMPLY WITH THE MINIMUM BUILDING CODES.

©2022 HARVARD JOLLY, INC.

A1.7

Filename:C:\Users\Dattatrayan\OneDrive - Harvard Jolly, Inc\22046.00 St.JCSD K-8 School OO\5 CAD\Sheets\30X42\A1.7 Plot Date:11.19.2022 Plotted By:Dattatraya Sonavadekar

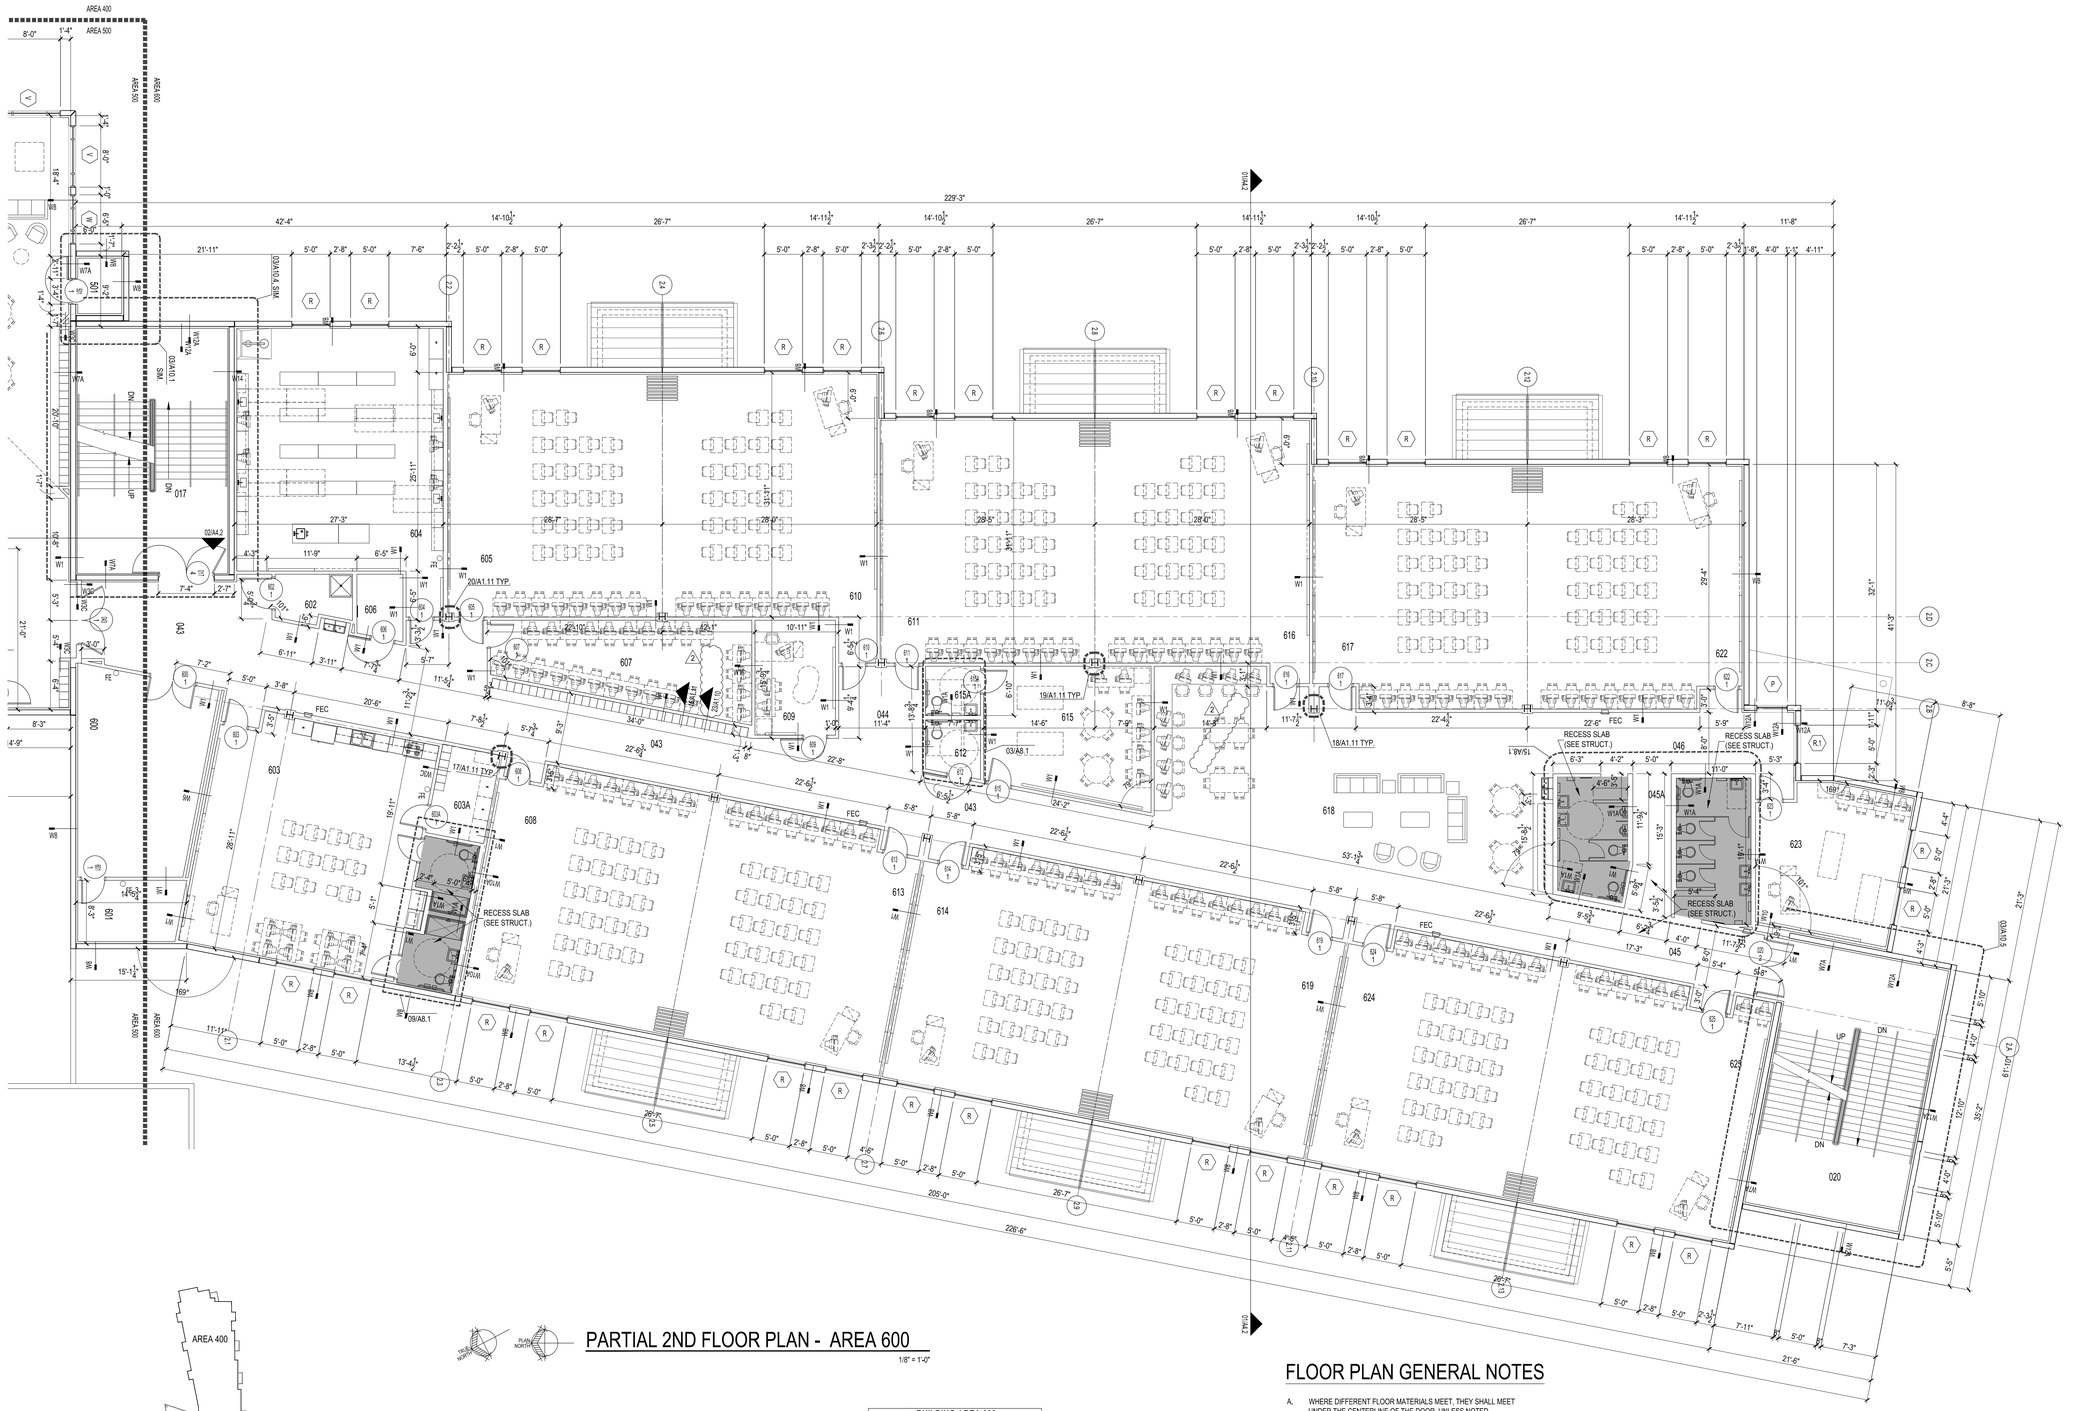

BUILDING AREA 600			
ROOM #	ROOM NAME		
017	STAIR	609	SUPPLEMENTAL CLASSROOM
020	STAIR	610	INTERMEDIATE CLASSROOM
043	CORRIDOR	611	INTERMEDIATE CLASSROOM
044	VESTIBULE	612	STUDENT RESTROOM
045	CORRIDOR	613	INTERMEDIATE CLASSROOM
045A	CORRIDOR	614	INTERMEDIATE CLASSROOM
046	CORRIDOR	615	TEACHER PLANNING
600	MECHANICAL	615A	STAFF RESTROOM - FEMALE
601	ELECTRICAL	616	INTERMEDIATE CLASSROOM
602	CUSTODIAL	617	INTERMEDIATE CLASSROOM
603	ESE FULL TIME	618	EXTENDED LEARNING AREA
603A	MATERIAL STORAGE	619	INTERMEDIATE CLASSROOM
603B	GIRLS RESTROOM	620	GIRLS RESTROOM
603C	BOYS RESTROOM	621	BOYS RESTROOM
604	INTERMEDIATE SCIENCE CLASSROOM	622	INTERMEDIATE CLASSROOM
605	INTERMEDIATE CLASSROOM	623	RESOURCE ROOM/MATERIAL STORAGE
606	DATA	624	INTERMEDIATE CLASSROOM
607	MATERIAL STORAGE	625	INTERMEDIATE CLASSROOM
608	INTERMEDIATE CLASSROOM		

FLOOR PLAN GENERAL NOTES

A. WHERE DIFFERENT FLOOR MATERIALS MEET, THEY SHALL MEET UNDER THE CENTERLINE OF THE DOOR, UNLESS NOTED OTHERWISE.

B. REFER TO DETAIL SHEET A1.12 FOR TYPICAL CONSTRUCTION MOVEMENT JOINTS.

C. FINISH FIRST FLOOR ELEVATION INDICATED FOR THE BUILDINGS IS EL. 100'-0". REFER TO THE CIVIL DRAWINGS FOR CORRELATION TO USGS DATUM.

D. UNLESS OTHERWISE NOTED, THE WALL LENGTH FROM THE OUTER FACE OF A DOOR/LITE ROUGH OPENING SHALL BE FOUR INCHES (4") TO THE NEAREST INTERSECTING CORNER.

E. PROVIDE SOUND ATTENUATION BATT INSULATION AT ALL INTERIOR METAL STUD PARTITION WALLS TO FULL HEIGHT OF WALL, UNLESS NOTED OTHERWISE. REFER TO WALL TYPES.

F. ALL INTERIOR PARTITION WALLS ARE DIMENSIONED TO FINISH FACE EXCEPT WHERE DIMENSIONED TO INTERIOR PANELS. REFER TO WALL TYPES. INTERIOR DIMENSIONS TO EXTERIOR WALLS ARE TO INSIDE FACE OF PANEL (TYPICAL).

G. ALL PANEL WIDTH DIMENSIONS ARE TO THE CENTER LINE OF JOINT. REFER TO FLOOR PLANS. REFER TO STRUCTURAL DRAWINGS FOR TYPICAL JOINT WIDTHS.

H. REFER TO LIFE SAFETY PLANS FOR RATED WALL CONSTRUCTION IDENTIFICATION.

HARVARD • JOLLY ARCHITECTURE
2047 Vista Parkway, Suite 100 West Palm Beach, Fl. 33411 | 561-478-4457 | www.HarvardJolly.com | AR0013140

K-8 SCHOOL "OO"
ST. JOHNS COUNTY SCHOOL DISTRICT - BID # 2022-50
1455 TWIN CREEKS DRIVE,
ST. AUGUSTINE, FLORIDA 32095

Comm. No: 22046.00
Date: 10-21-22
Drawn:

Revisions		
No.	Date	Note
2	11-21-22	Addendum 2

TO THE BEST OF MY KNOWLEDGE, THE PLANS AND SPECIFICATIONS COMPLY WITH THE MINIMUM BUILDING CODES.

©2022 HARVARD JOLLY, INC.

A1.8

Filename:C:\Users\Dattatraya\OneDrive - Harvard Jolly, Inc\22046.00 SJCSD K-8 School OO\5 CAD\Sheets\30X42\A1.8 Plot Date:11.19.2022 Plotted By:Dattatraya Sonavadekar

A NORTH ELEVATION
OVERALL 1/4" = 1'-0"

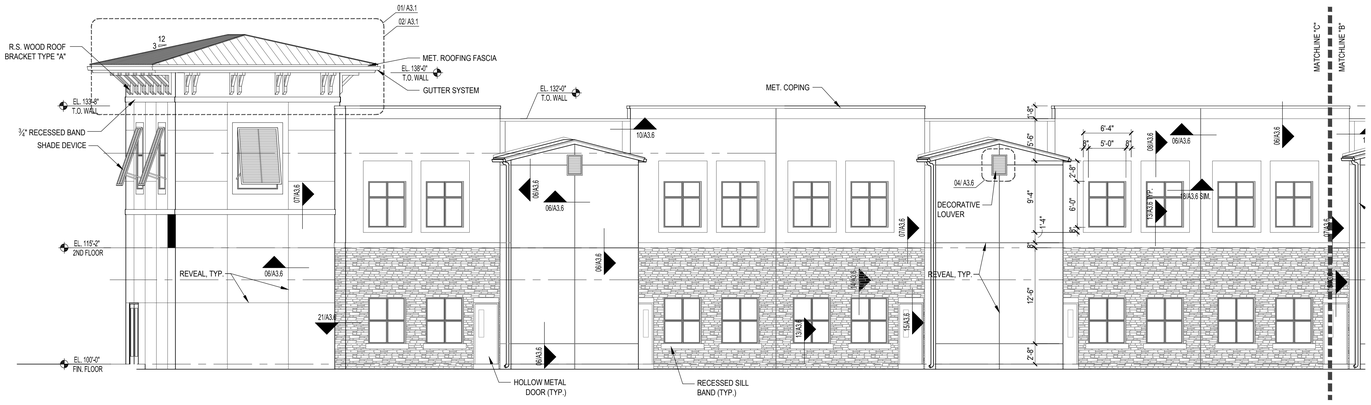

A.1 NORTH ELEVATION
PARTIAL 1/4" = 1'-0"

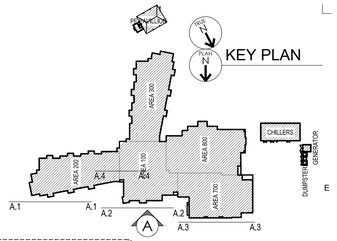

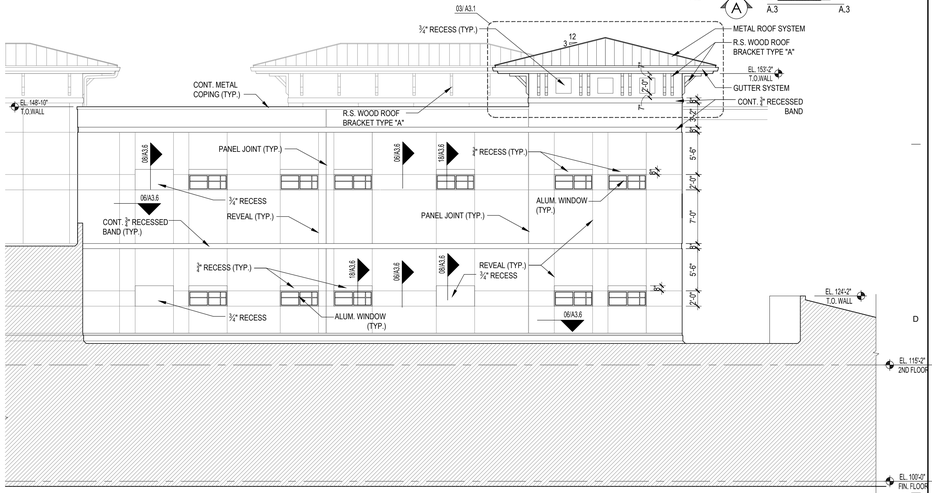

A.4 NORTH ELEVATION
PARTIAL 1/4" = 1'-0"

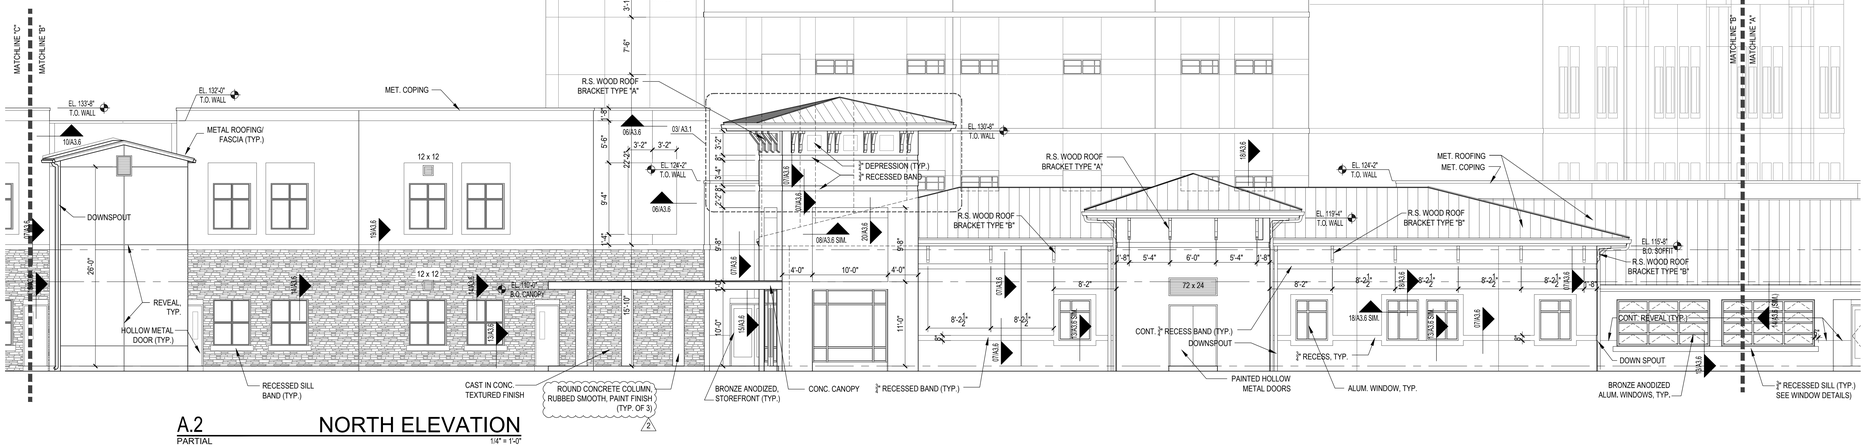

A.2 NORTH ELEVATION
PARTIAL 1/4" = 1'-0"

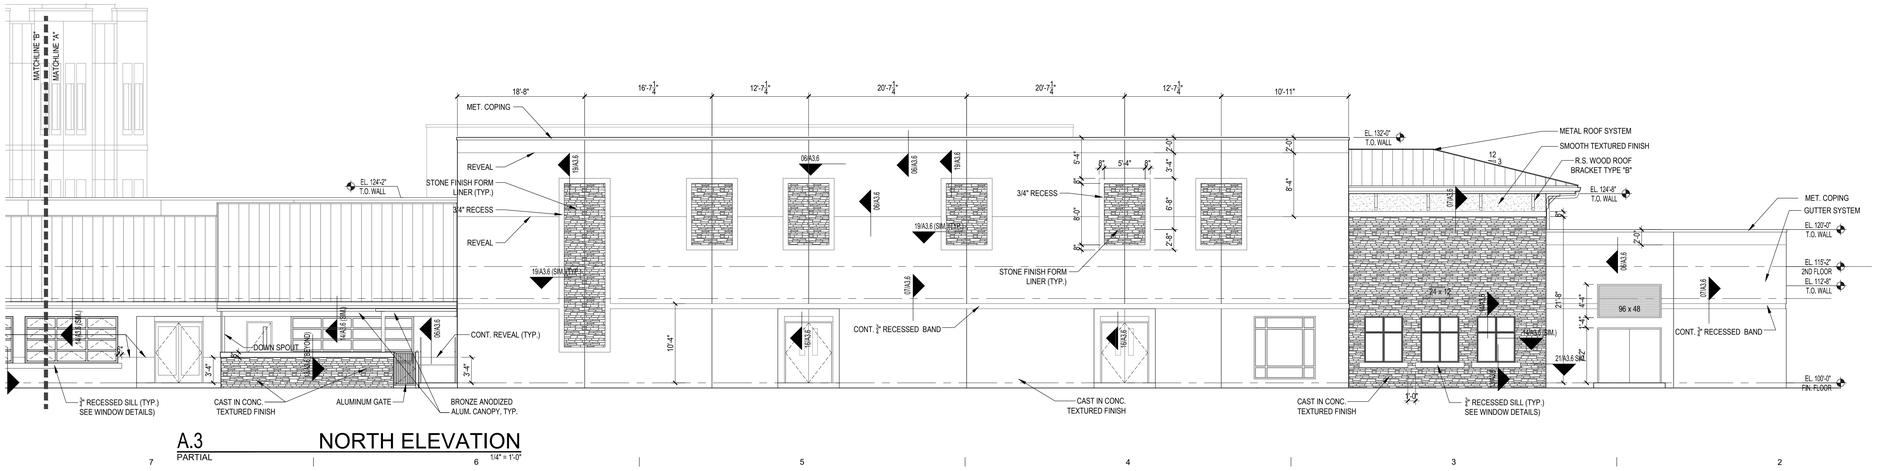

A.3 NORTH ELEVATION
PARTIAL 1/4" = 1'-0"

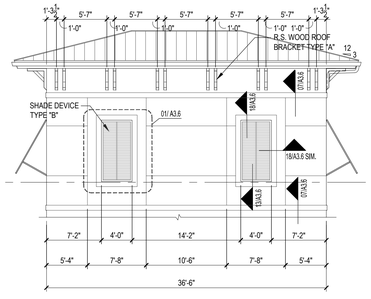

01 DETAIL
1/8" = 1'-0"

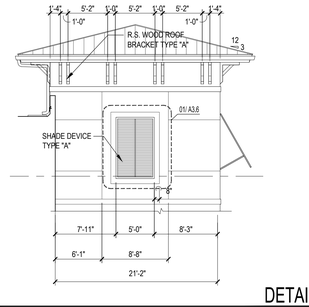

02 DETAIL
1/8" = 1'-0"

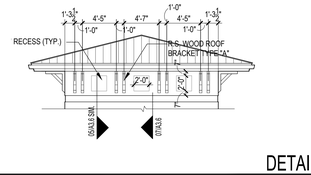

03 DETAIL
1/8" = 1'-0"

GRAPHIC SCALE
SCALE: 1/8" = 1'-0"

HARVARD • JOLLY ARCHITECTURE
2047 Vista Parkway, Suite 100 West Palm Beach, Fl. 33411 | 561-478-4457 | www.HarvardJolly.com | AR0013140

K-8 SCHOOL "OO"
ST. JOHNS COUNTY SCHOOL DISTRICT - BID # 2022-50
1455 TWIN CREEKS DRIVE,
ST. AUGUSTINE, FLORIDA 32095

Comm. No:	22046.00
Date:	10-21-22
Drawn:	

Revisions

No.	Date	Note
2	11-21-22	Addendum 2

TO THE BEST OF MY KNOWLEDGE, THE PLANS AND SPECIFICATIONS COMPLY WITH THE MINIMUM BUILDING CODES.

©2022 HARVARD JOLLY, INC.

A3.1

Filename:C:\Users\Dattatraya\OneDrive - Harvard Jolly, Inc\22046.00 SJCSD K-8 School OO\5 CAD\Sheets\30X42\A3.1 Plot Date:11.20.2022 Plotted By:Dattatraya Sonavadekar

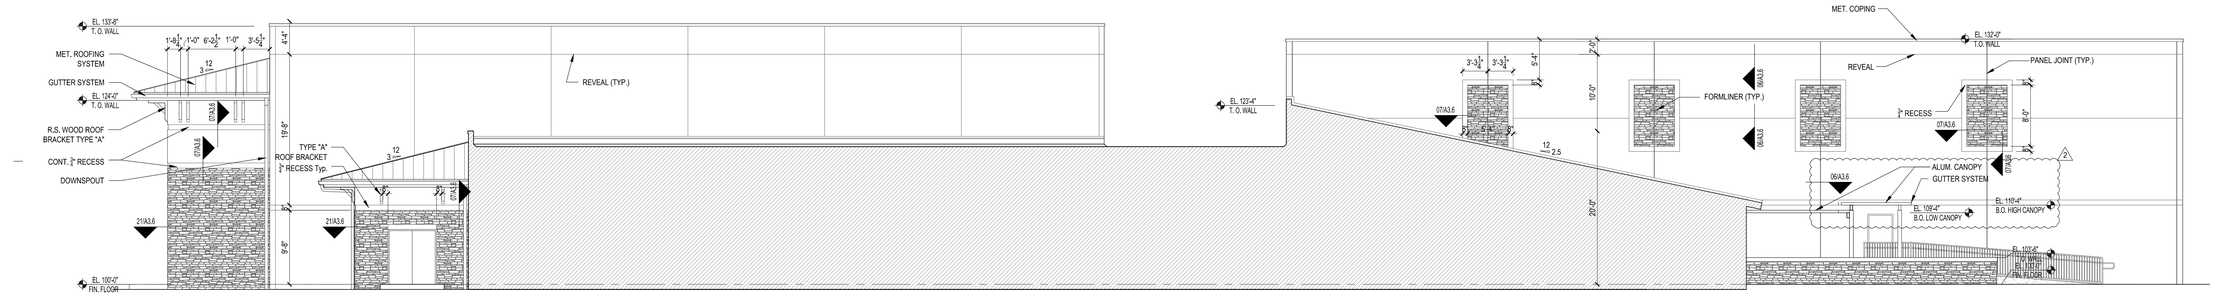

D.3 EAST ELEVATION
PARTIAL 1/4" = 1'-0"

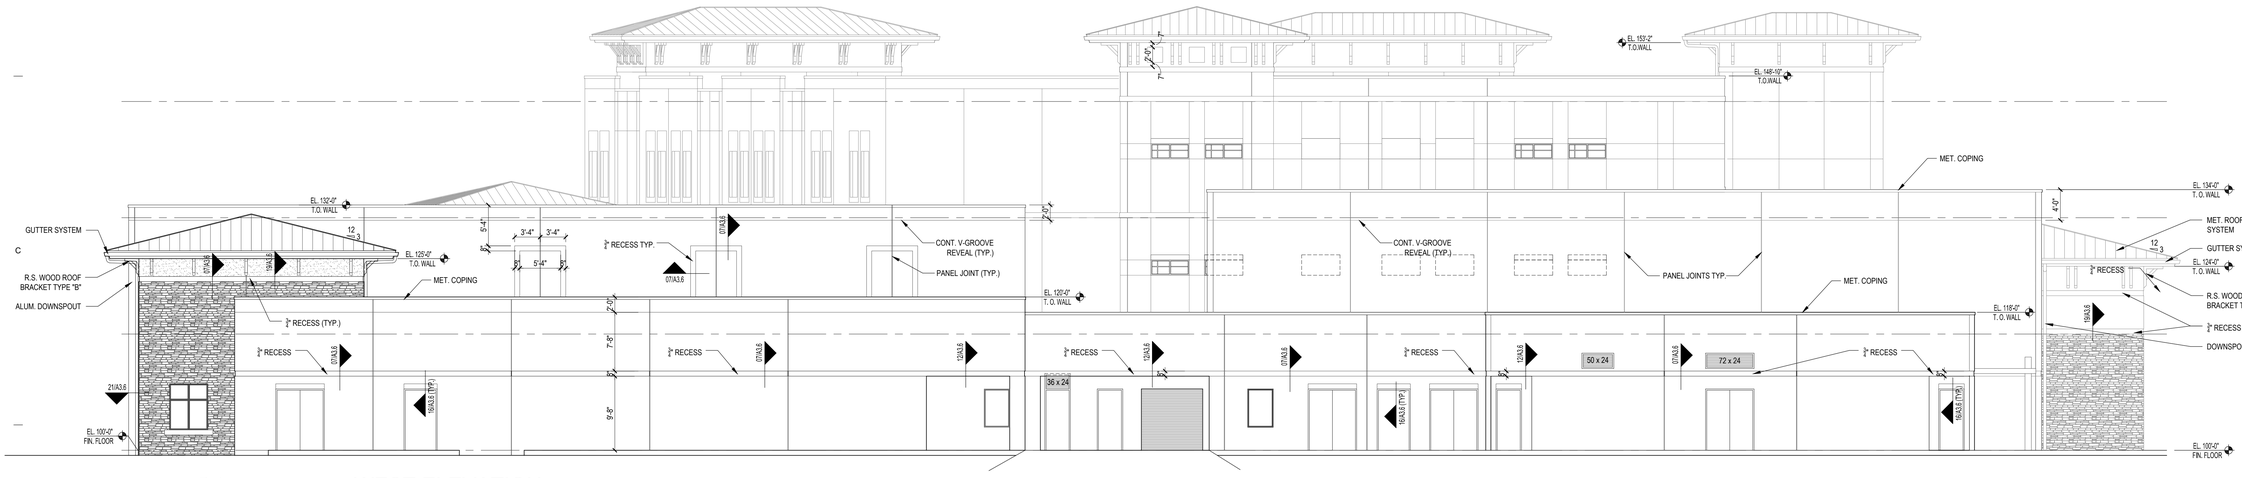

B.4 WEST ELEVATION
PARTIAL 1/4" = 1'-0"

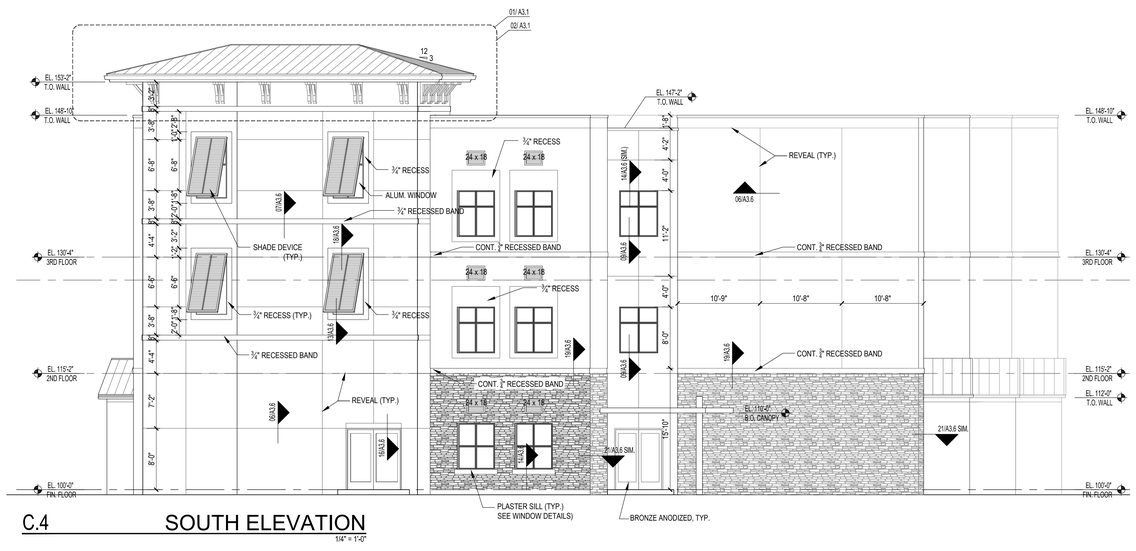

C.4 SOUTH ELEVATION
1/4" = 1'-0"

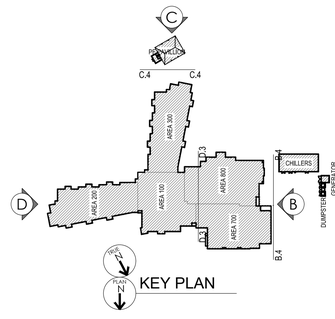

GRAPHIC SCALE
SCALE: 1/8" = 1'-0"

HARVARD • JOLLY ARCHITECTURE
2047 Vista Parkway, Suite 100 West Palm Beach, Fl. 33411 | 561-478-4457 | www.HarvardJolly.com | AR0013140

K-8 SCHOOL "OO"
ST. JOHNS COUNTY SCHOOL DISTRICT - BID # 2022-50
1455 TWIN CREEKS DRIVE,
ST. AUGUSTINE, FLORIDA 32095

Comm. No:	22046.00
Date:	10-21-22
Drawn:	

Revisions

No.	Date	Note
2	11-21-22	Addendum 2

TO THE BEST OF MY KNOWLEDGE, THE PLANS AND SPECIFICATIONS COMPLY WITH THE MINIMUM BUILDING CODES.

©2022 HARVARD JOLLY, INC.

A3.3

Filename:C:\Users\Dattatreya\OneDrive - Harvard Jolly, Inc\22046.00 SJCSD K-8 School OO\5 CAD\Sheets\30X42\A3.3 Plot Date:11.20.2022 Plotted By:Dattatreya Sonawadekar

THIS SHEET ONLY TO BE REFERENCED FOR EXTERIOR WALL PAINT COLORS.

D.1 EAST ELEVATION
PARTIAL 1/4" = 1'-0"

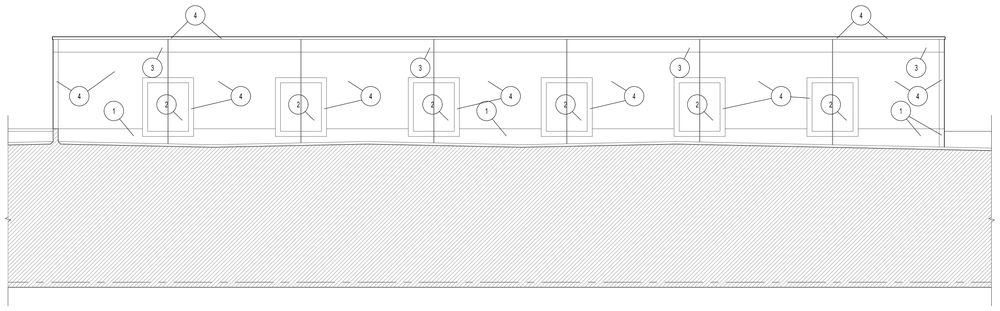

C.1 SOUTH ELEVATION
PARTIAL 1/4" = 1'-0"

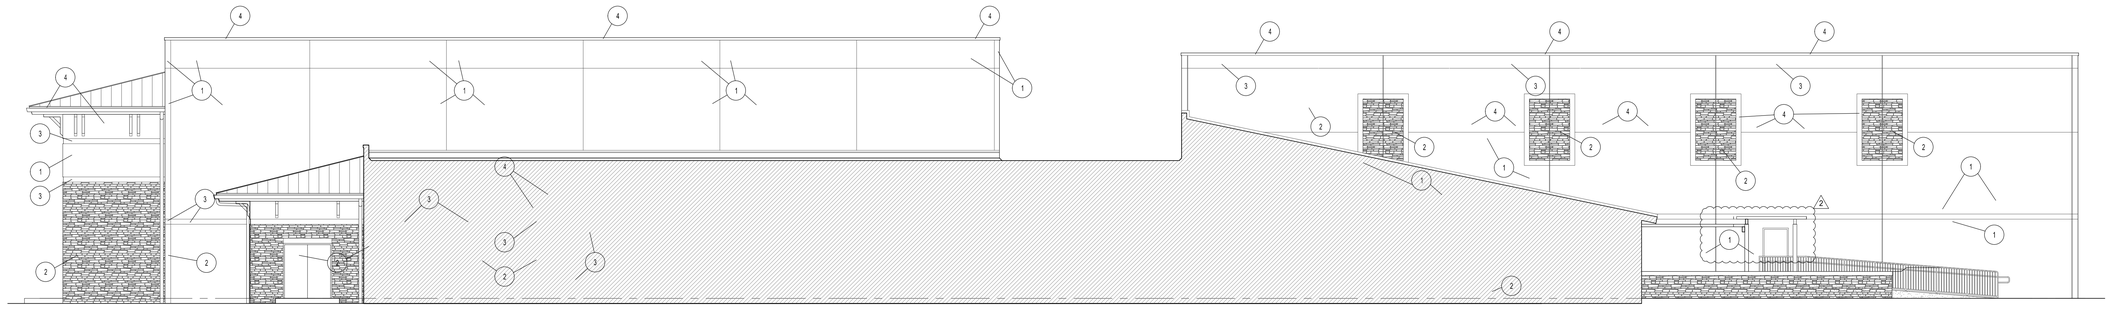

D.2 EAST ELEVATION
PARTIAL 1/4" = 1'-0"

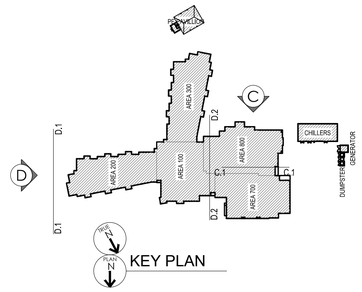

COLOR LEGEND

1	BENJAMIN MOORE: SILVER HALF DOLLAR 2121-40
2	BENJAMIN MOORE: SERENITY 2055-60
3	BENJAMIN MOORE: STEEL WOOL 2121-20
4	BENJAMIN MOORE: WHITE DIAMOND 2121-60

GRAPHIC SCALE
SCALE: 1/8" = 1'-0"

HARVARD • JOLLY ARCHITECTURE
2047 Vista Parkway, Suite 100 West Palm Beach, Fl. 33411 | 561-478-4457 | www.HarvardJolly.com | AR0013140

K-8 SCHOOL "OO"
ST. JOHNS COUNTY SCHOOL DISTRICT - BID # 2022-50
1455 TWIN CREEKS DRIVE,
ST. AUGUSTINE, FLORIDA 32095

Comm. No: 22046.00
Date: 10-21-22
Drawn:

Revisions

No.	Date	Note
2	11-21-22	Addendum 2

TO THE BEST OF MY KNOWLEDGE, THE PLANS AND SPECIFICATIONS COMPLY WITH THE MINIMUM BUILDING CODES.

©2022 HARVARD JOLLY, INC.

A3.5A

Filename:C:\Users\DattatreyaHJ\OneDrive - Harvard Jolly, Inc\22046.00 SJCSD K-8 School OO\5 CAD\Sheets\30X42\A3.5A Plot Date:11.20.2022 Plotted By:Dattatreya Sonavadekar

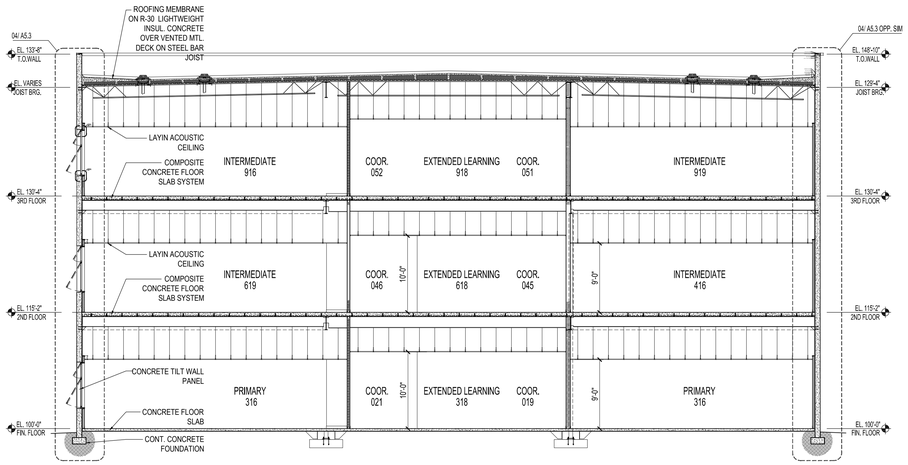

01 BUILDING SECTION

1/8" = 1'-0"

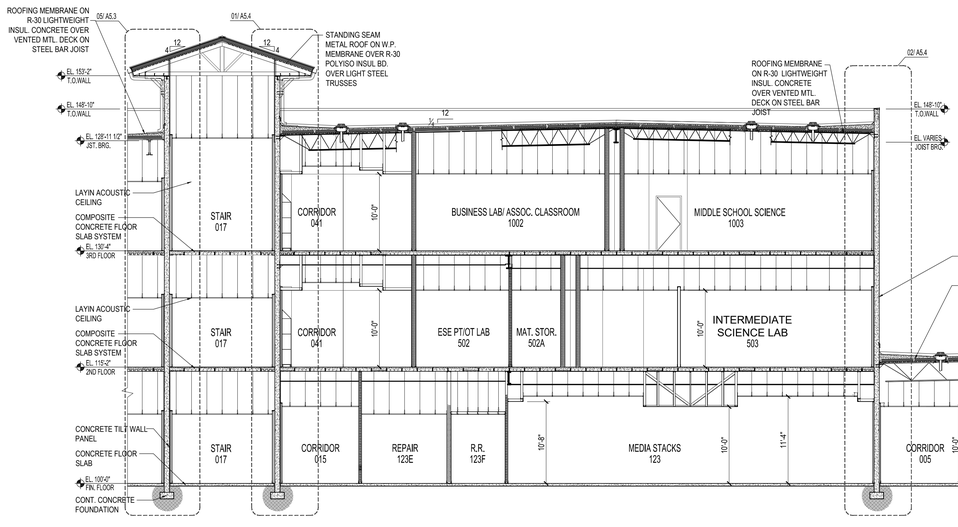

02 BUILDING SECTION

1/8" = 1'-0"

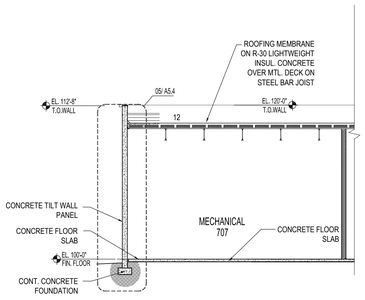

03 BUILDING SECTION

1/8" = 1'-0"

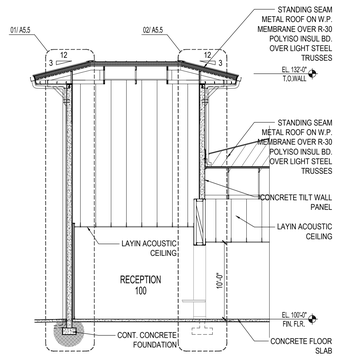

04 BUILDING SECTION

1/8" = 1'-0"

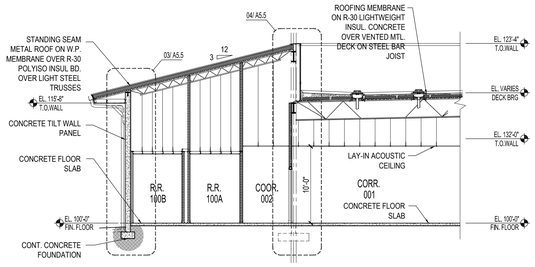

05 BUILDING SECTION

1/8" = 1'-0"

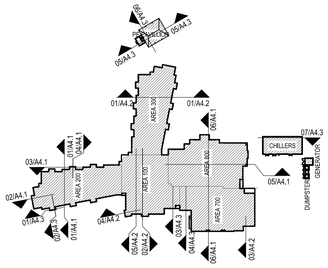

HARVARD • JOLLY ARCHITECTURE
2047 Vista Parkway, Suite 100 West Palm Beach, Fl. 33411 | 561-478-4457 | www.HarvardJolly.com | AR0013140

K-8 SCHOOL "OO"
ST. JOHNS COUNTY SCHOOL DISTRICT - BID # 2022-50
1455 TWIN CREEKS DRIVE,
ST. AUGUSTINE, FLORIDA 32095

Comm. No: 22046.00
Date: 10-21-22
Drawn:

Revisions		
No.	Date	Note
2	11-21-22	Addendum 2

TO THE BEST OF MY KNOWLEDGE, THE PLANS AND SPECIFICATIONS COMPLY WITH THE MINIMUM BUILDING CODES.

©2022 HARVARD JOLLY, INC.

A4.2

Filename:C:\Users\Dattatraya\OneDrive - Harvard Jolly Inc\22046.00 SJCSD K-8 School OO\SJCSD CAD\Sheets\30X42\A4.2 Plot Date:11.19.2022 Plotted By:Dattatraya Sonavelekar

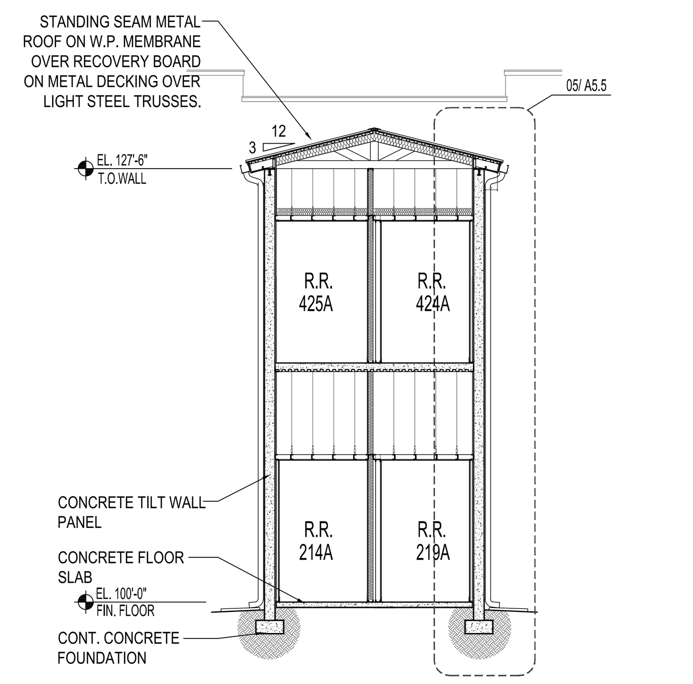

01 BUILDING SECTION
1/8" = 1'-0"

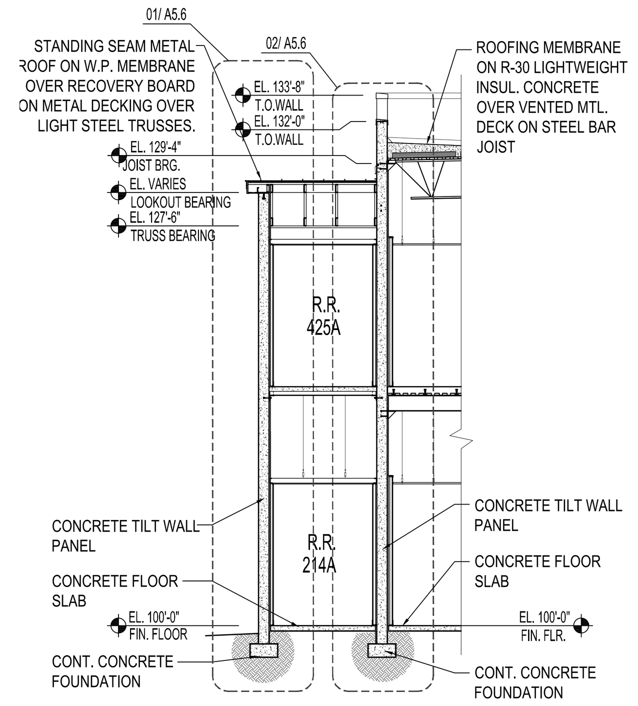

02 BUILDING SECTION
1/8" = 1'-0"

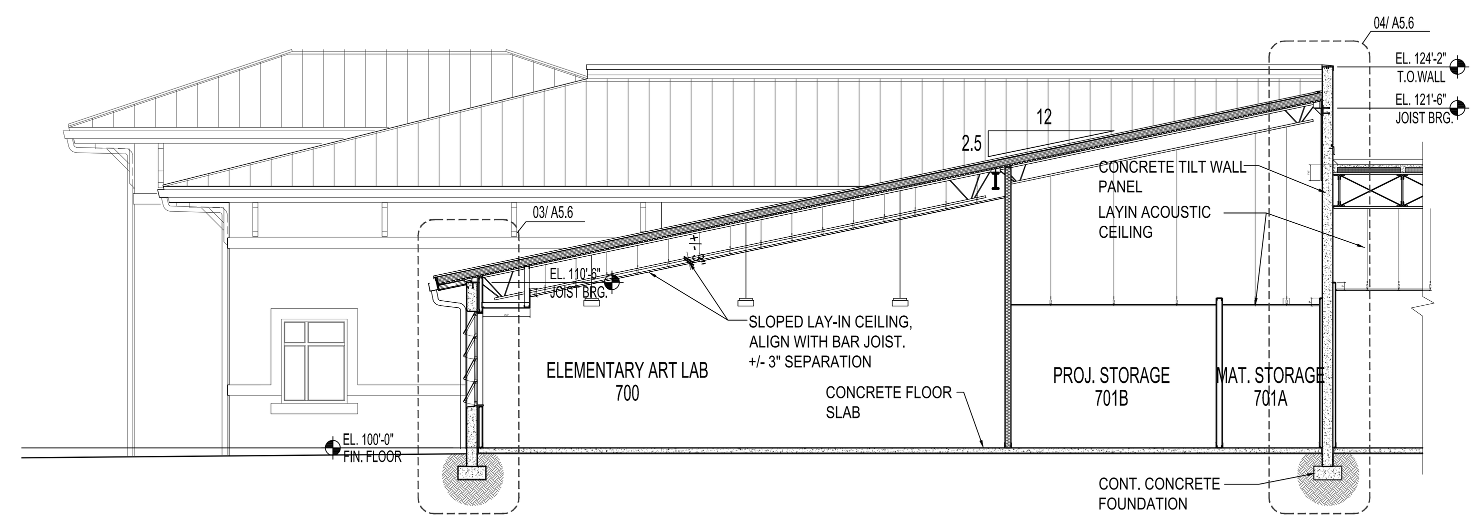

03 BUILDING SECTION
1/8" = 1'-0"

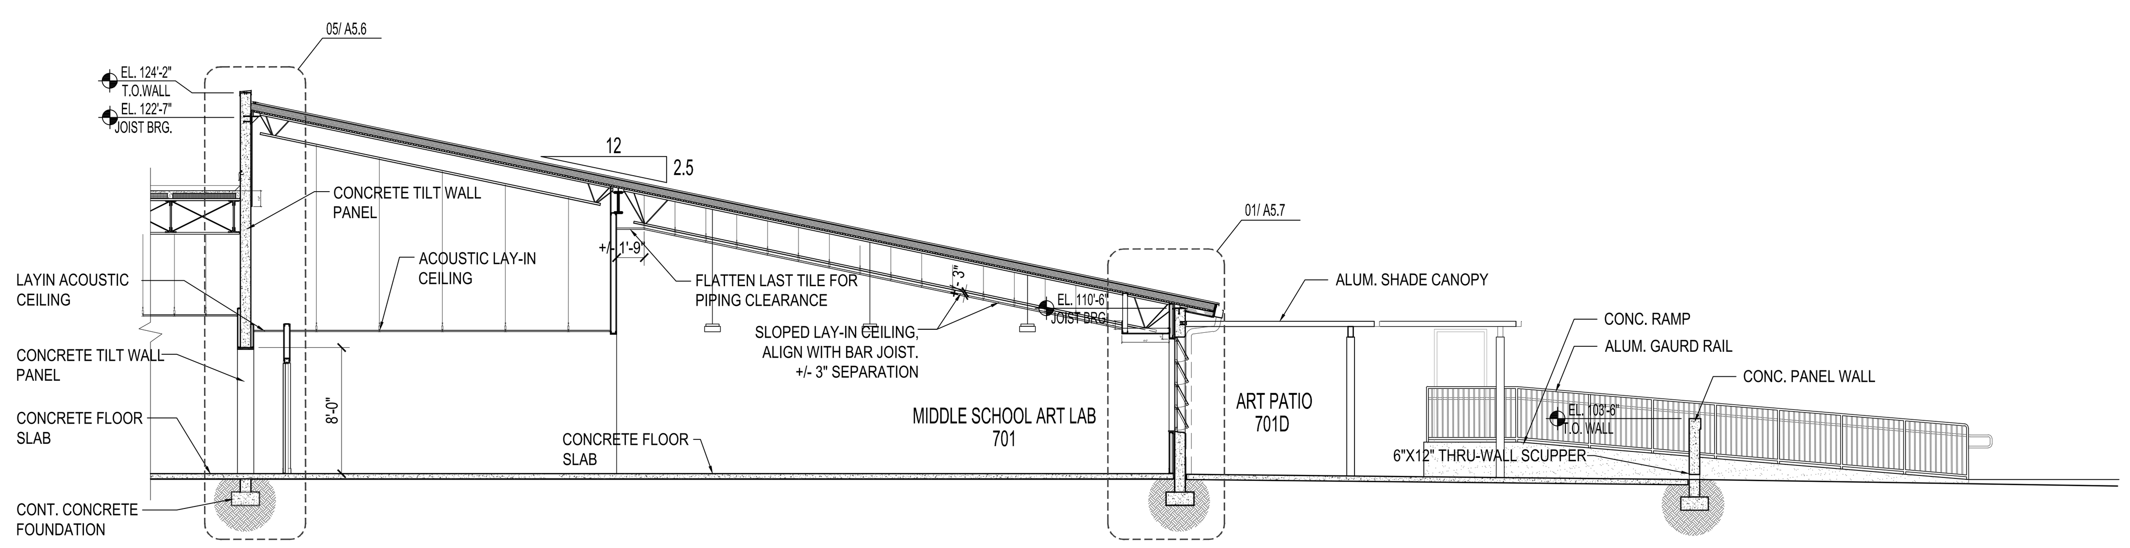

04 BUILDING SECTION
1/8" = 1'-0"

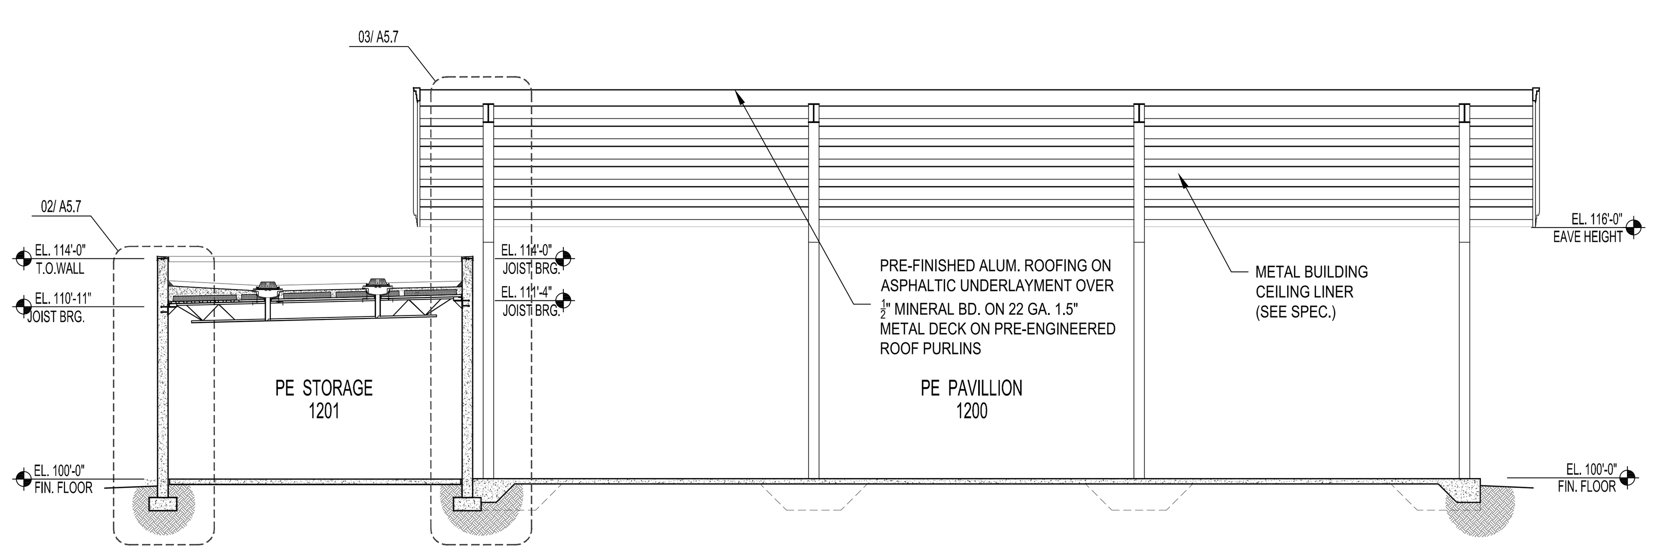

05 BUILDING SECTION
1/8" = 1'-0"

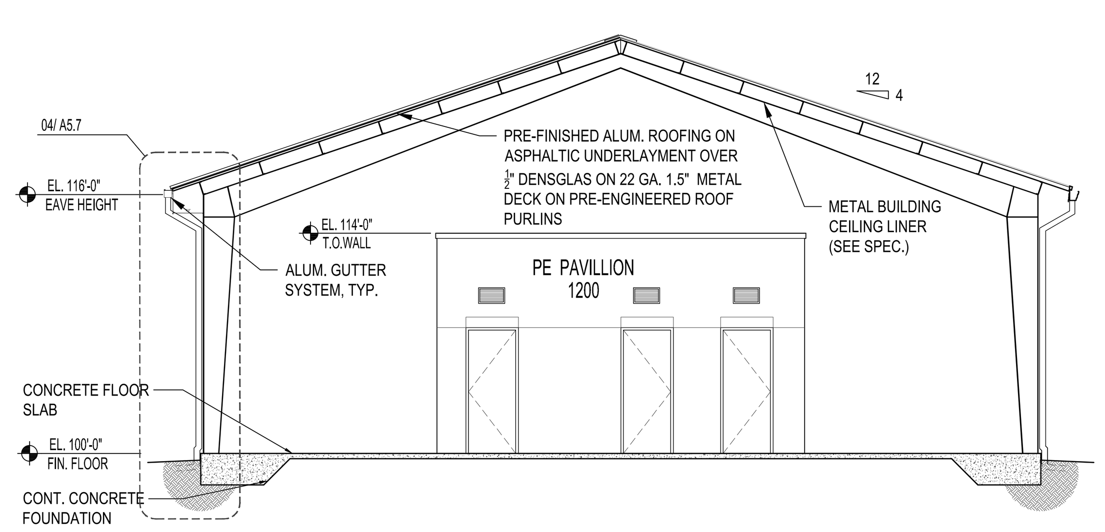

06 BUILDING SECTION
1/8" = 1'-0"

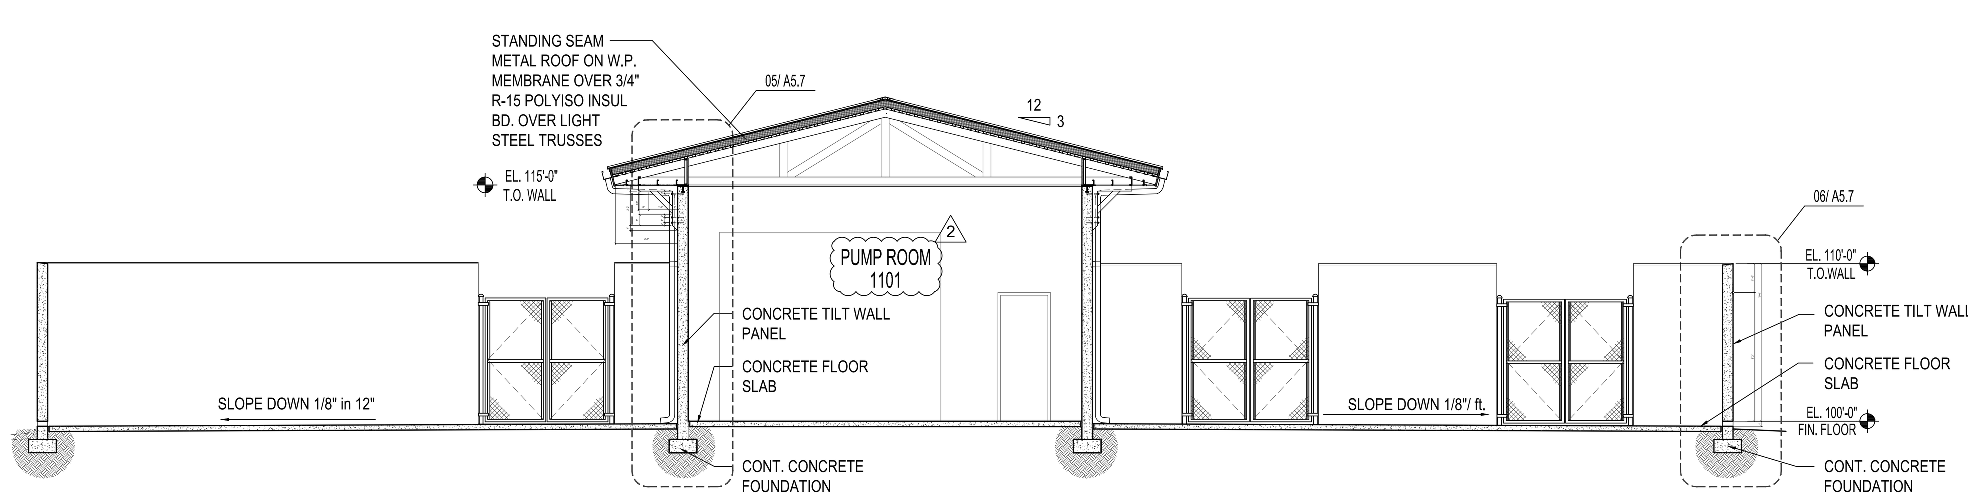

07 BUILDING SECTION
1/8" = 1'-0"

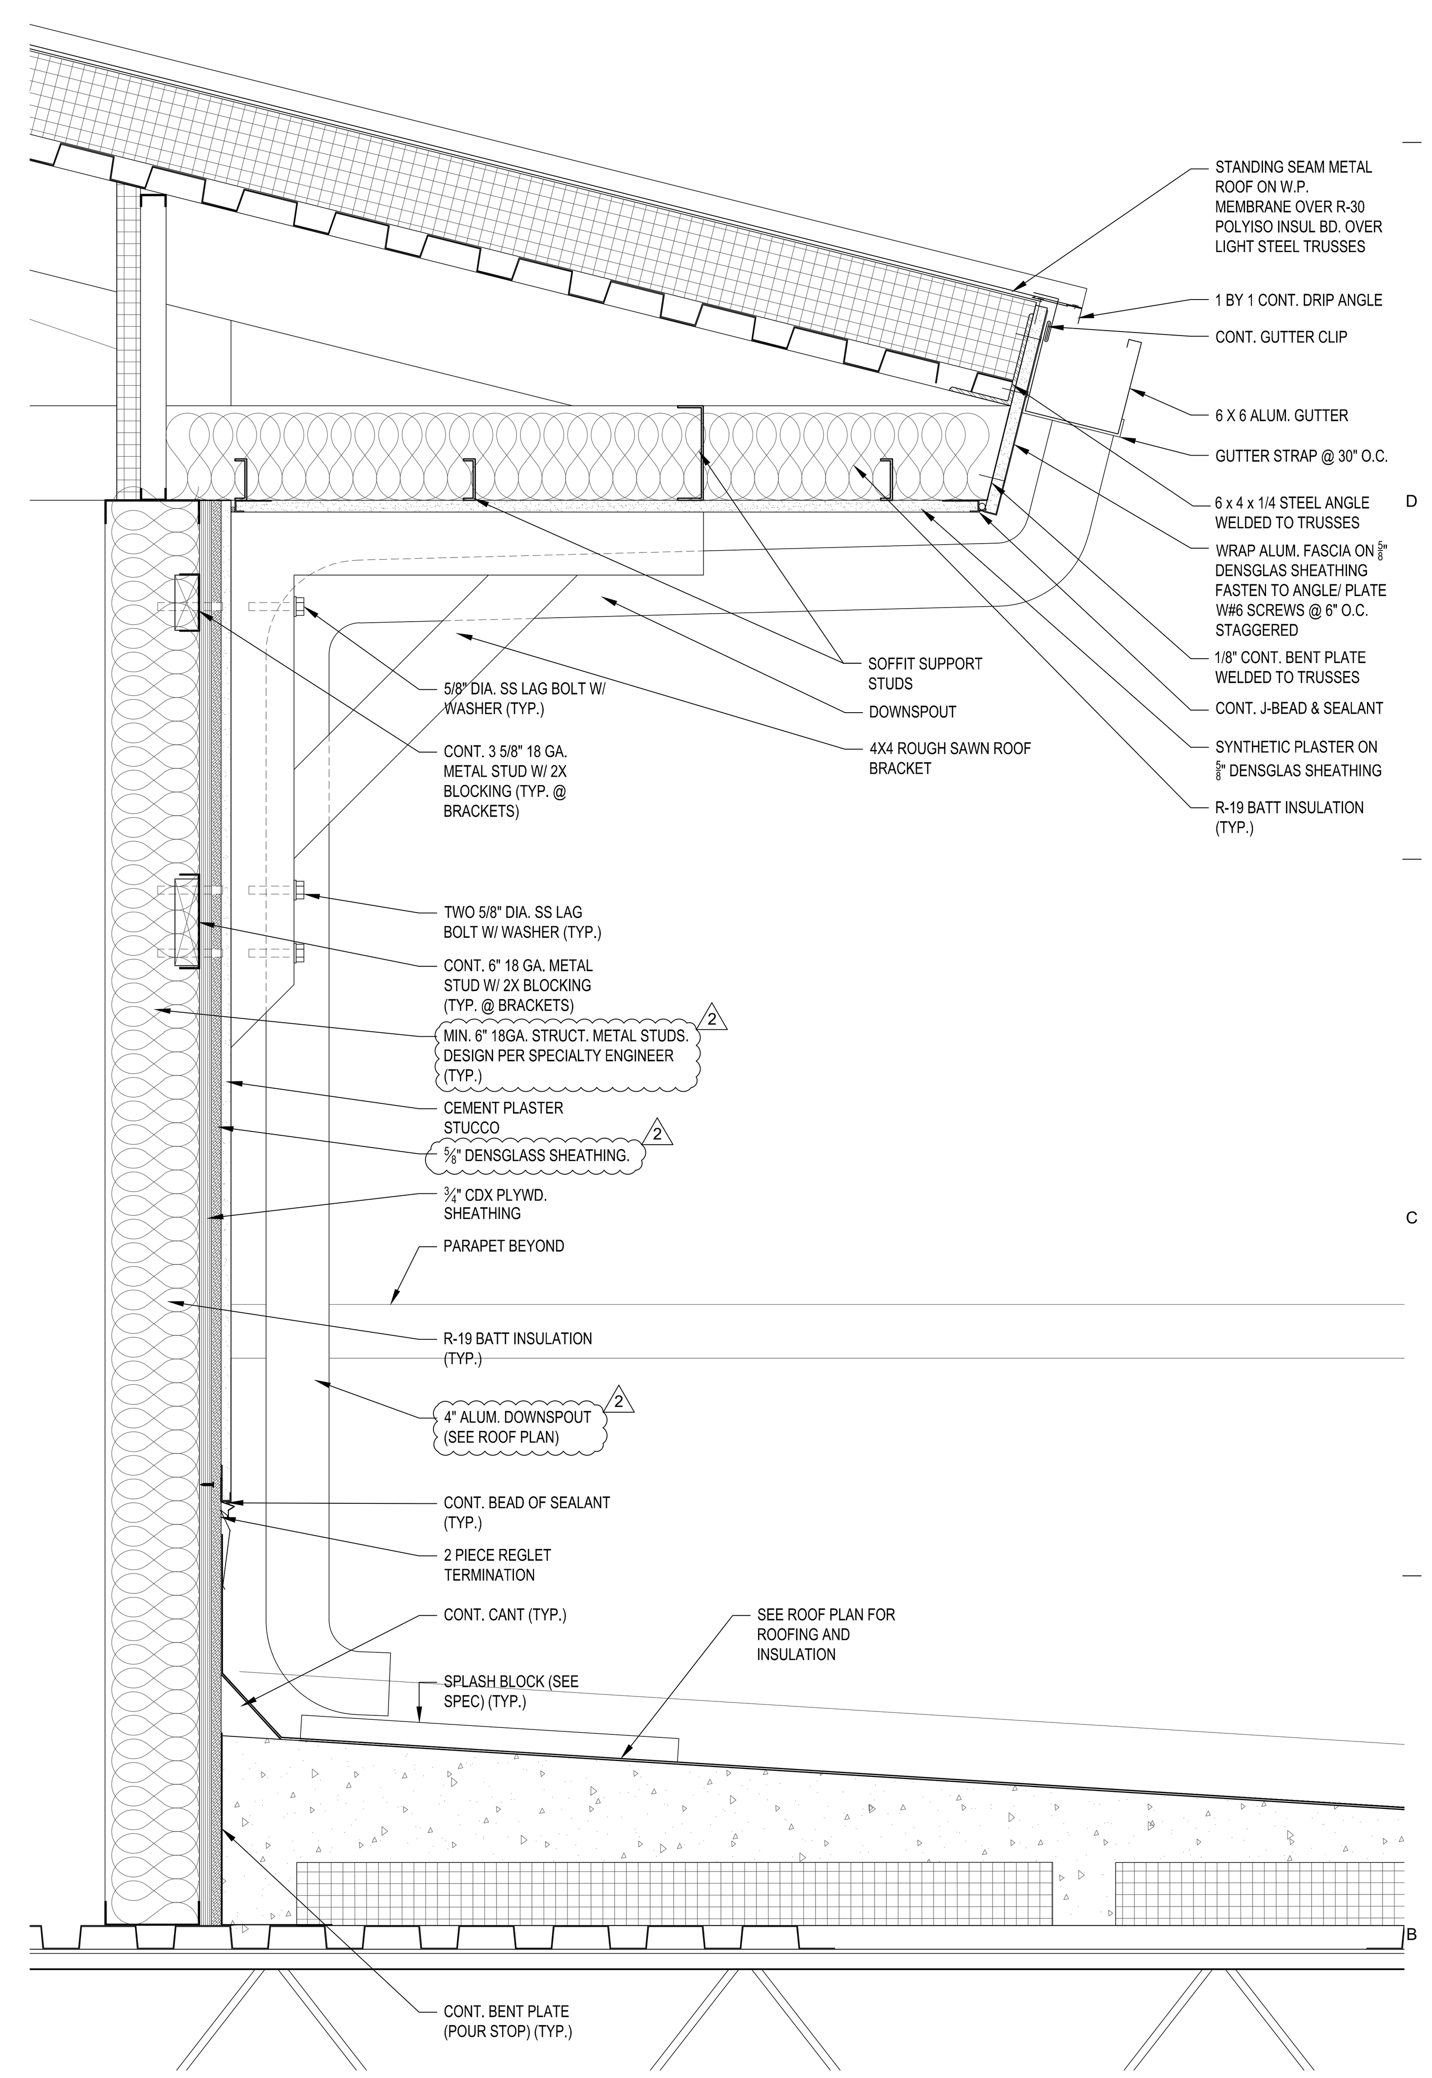

08 WALL SECTION
1 1/2" = 1'-0"

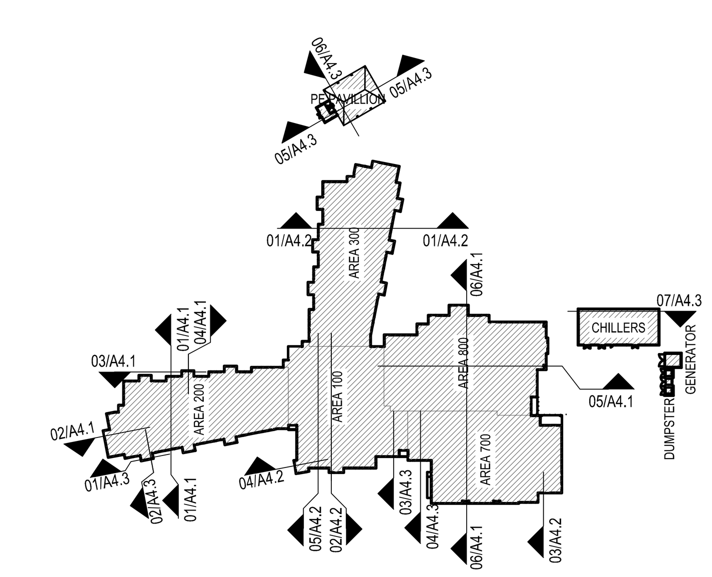

HARVARD ● JOLLY ARCHITECTURE

2047 Vista Parkway, Suite 100 West Palm Beach, Fl. 33411 | 561-478-4457 | www.HarvardJolly.com | AR0013140

K-8 SCHOOL "OO"
ST. JOHNS COUNTY SCHOOL DISTRICT - BID # 2022-50
1455 TWIN CREEKS DRIVE,
ST. AUGUSTINE, FLORIDA 32095

Comm. No: 22046.00
Date: 10-21-22
Drawn:

Revisions		
No.	Date	Note
2	11-21-22	Addendum 2

TO THE BEST OF MY KNOWLEDGE, THE PLANS AND SPECIFICATIONS COMPLY WITH THE MINIMUM BUILDING CODES.

©2022 HARVARD JOLLY, INC.

A4.3

Filename:C:\Users\Dattatraya\OneDrive - Harvard Jolly, Inc\22046.00 SJCSD K-8 School OO\5 CAD\Sheets\30X42\A4.3 Plot Date:11.19.2022 Plotted By:Dattatraya Sonavadekar

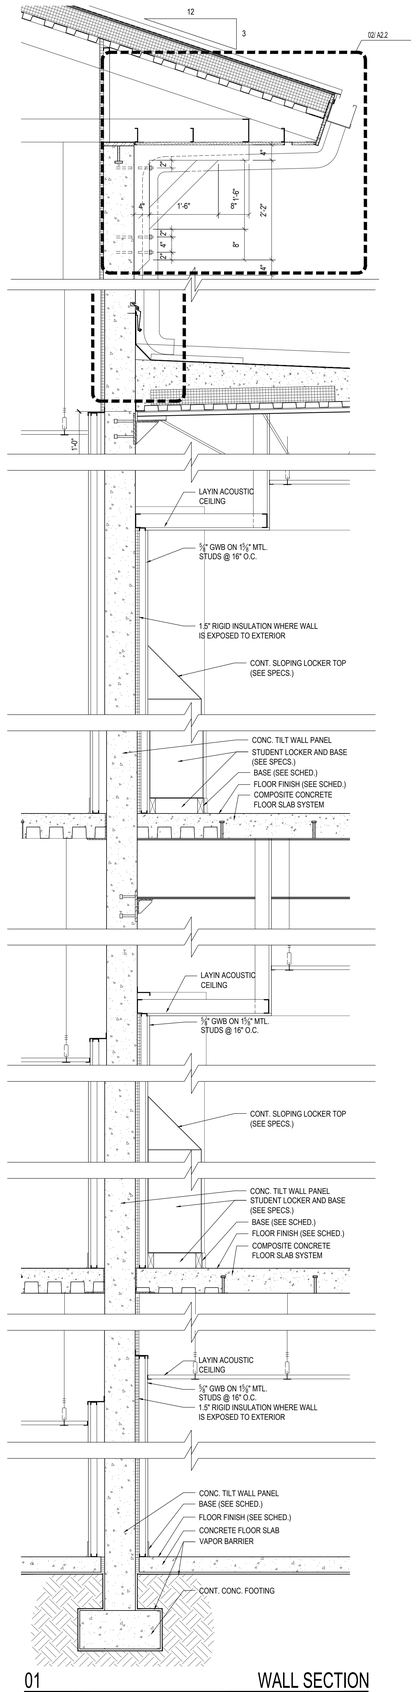

01 WALL SECTION

3/4" = 1'-0"

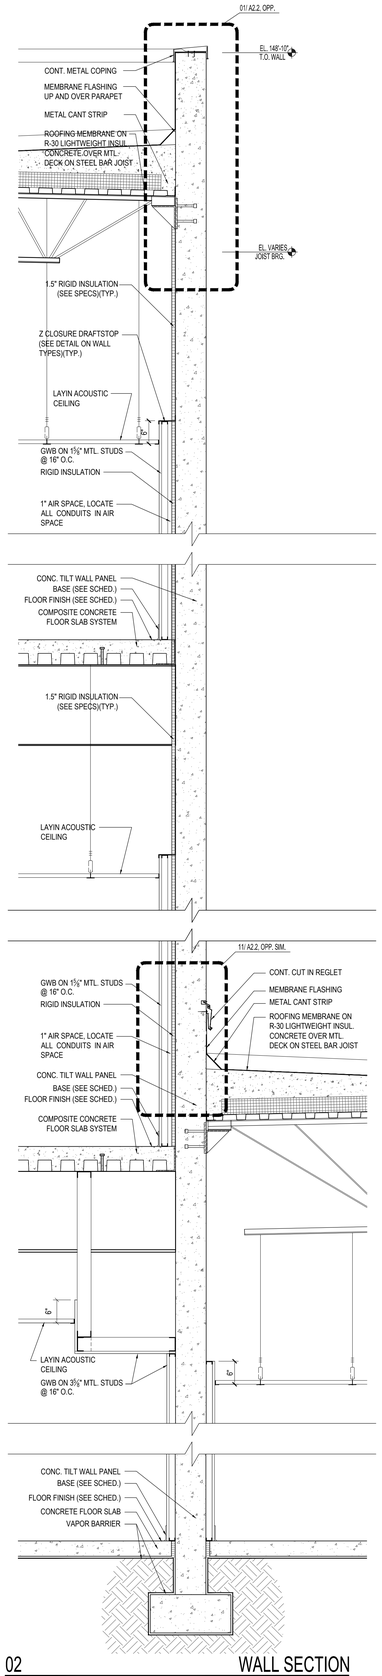

02 WALL SECTION

3/4" = 1'-0"

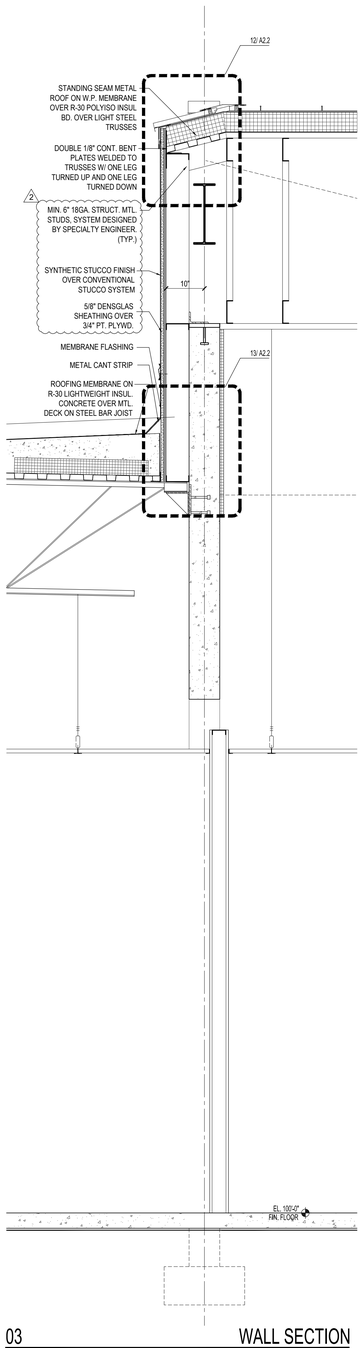

03 WALL SECTION

3/4" = 1'-0"

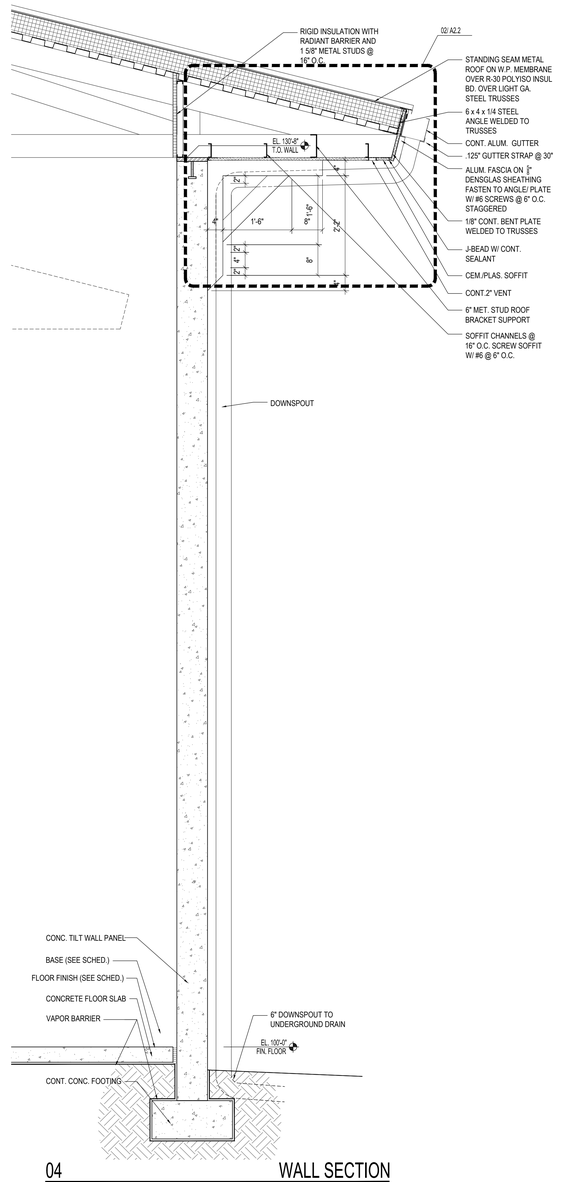

04 WALL SECTION

3/4" = 1'-0"

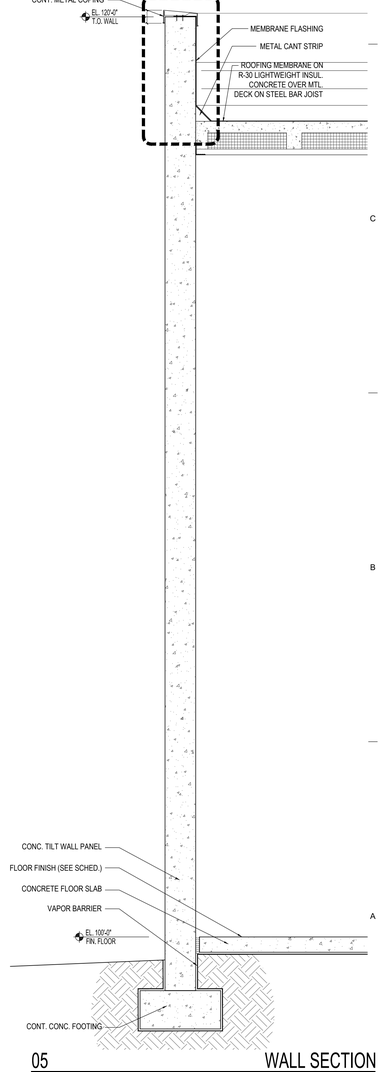

05 WALL SECTION

3/4" = 1'-0"

HARVARD • JOLLY ARCHITECTURE
2047 Vista Parkway, Suite 100 West Palm Beach, Fl. 33411 | 561-478-4457 | www.HarvardJolly.com | AR0013140

K-8 SCHOOL "OO"
ST. JOHNS COUNTY SCHOOL DISTRICT - BID # 2022-50
1455 TWIN CREEKS DRIVE,
ST. AUGUSTINE, FLORIDA 32095

Comm. No: 22046.00
Date: 10-21-22
Drawn:

Revisions

No.	Date	Note
2	11-21-22	Addendum 2

TO THE BEST OF MY KNOWLEDGE, THE PLANS AND SPECIFICATIONS COMPLY WITH THE MINIMUM BUILDING CODES.

©2022 HARVARD JOLLY, INC.

A5.4

Filename:C:\Users\DattatrayaH\OneDrive - Harvard Jolly, Inc\22046.00 SJCSD K-8 School OO\5 CAD\Sheets\30X42\A5.4 Plot Date:11.19.2022 Plotted By:Dattatraya Sonavadekar

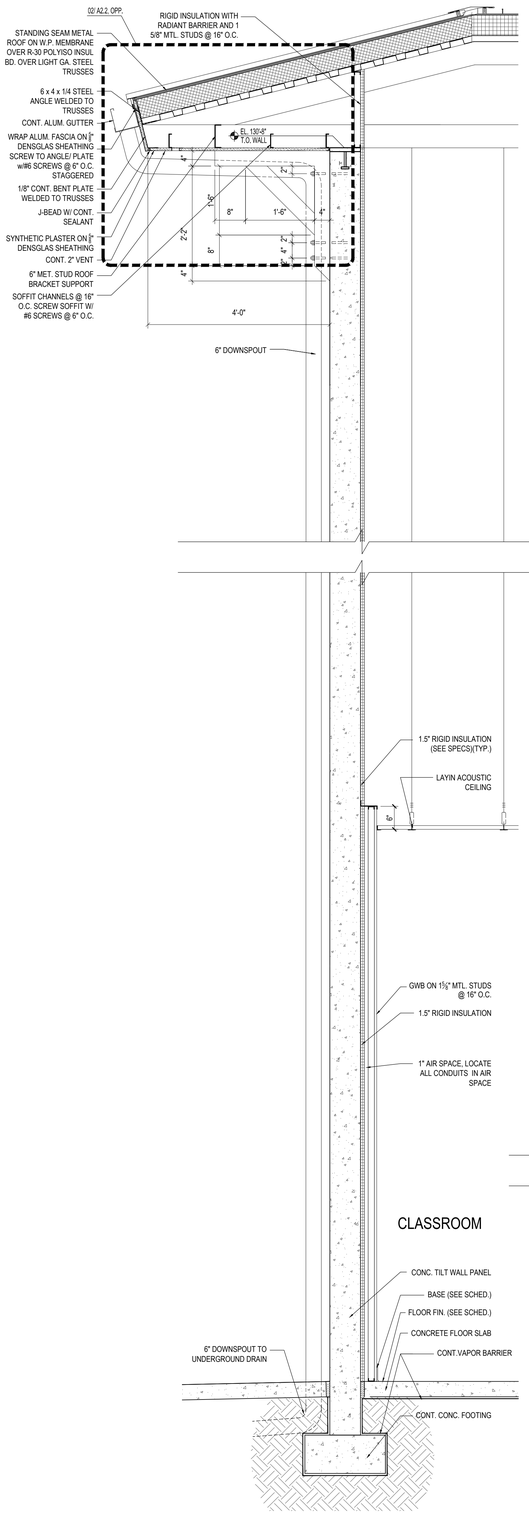

01 WALL SECTION
3/4" = 1'-0"

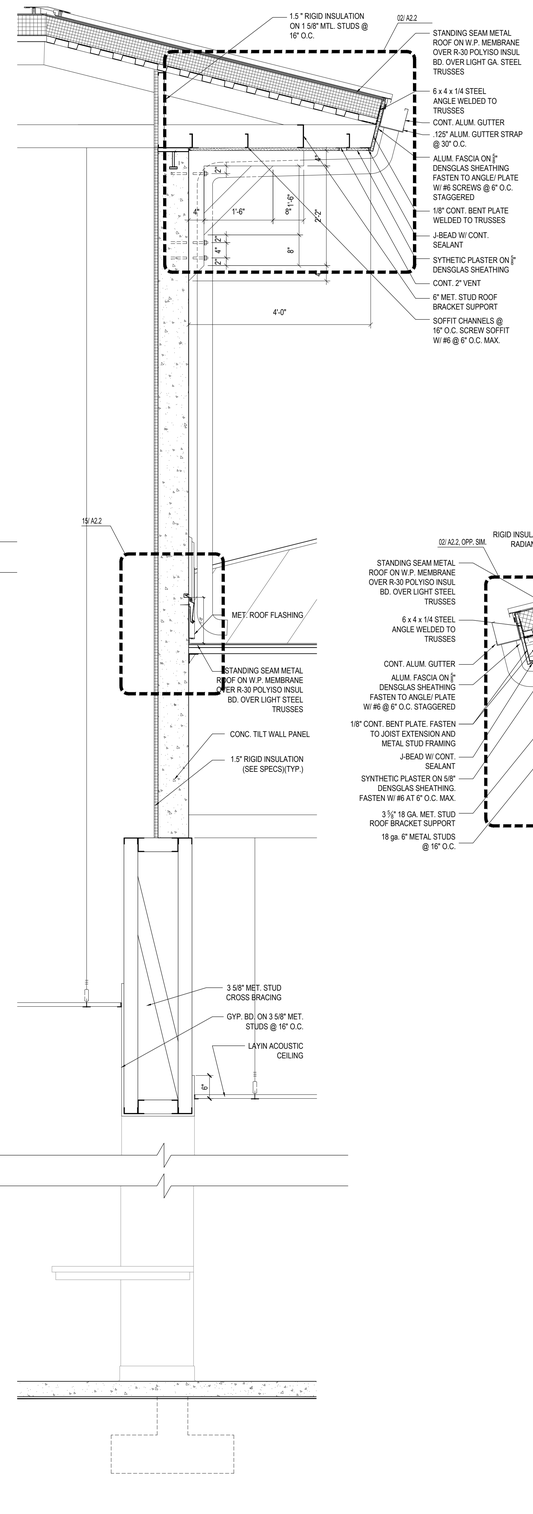

02 WALL SECTION
3/4" = 1'-0"

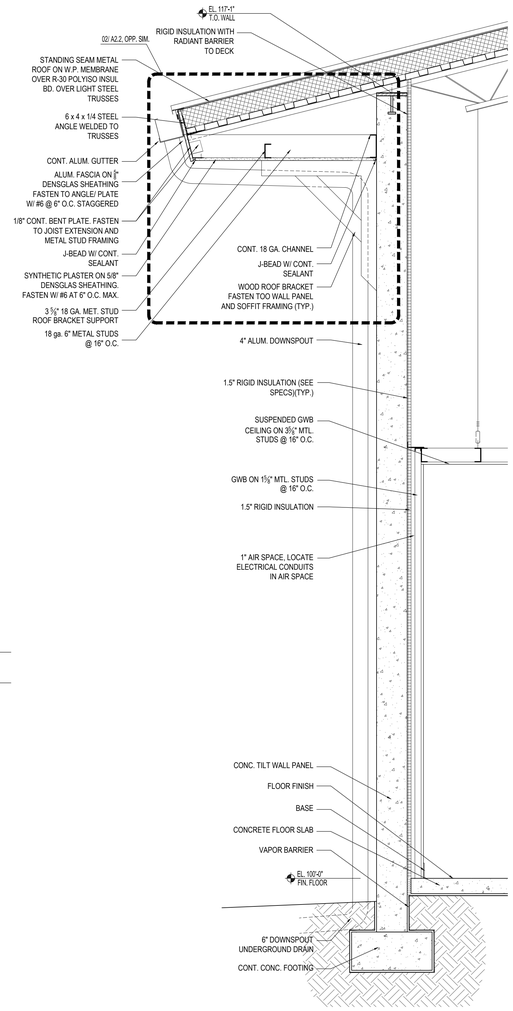

03 WALL SECTION
3/4" = 1'-0"

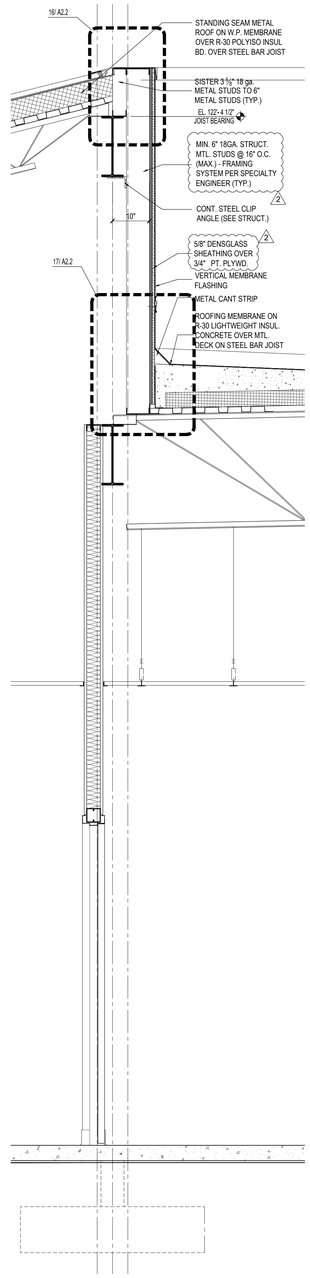

04 WALL SECTION
3/4" = 1'-0"

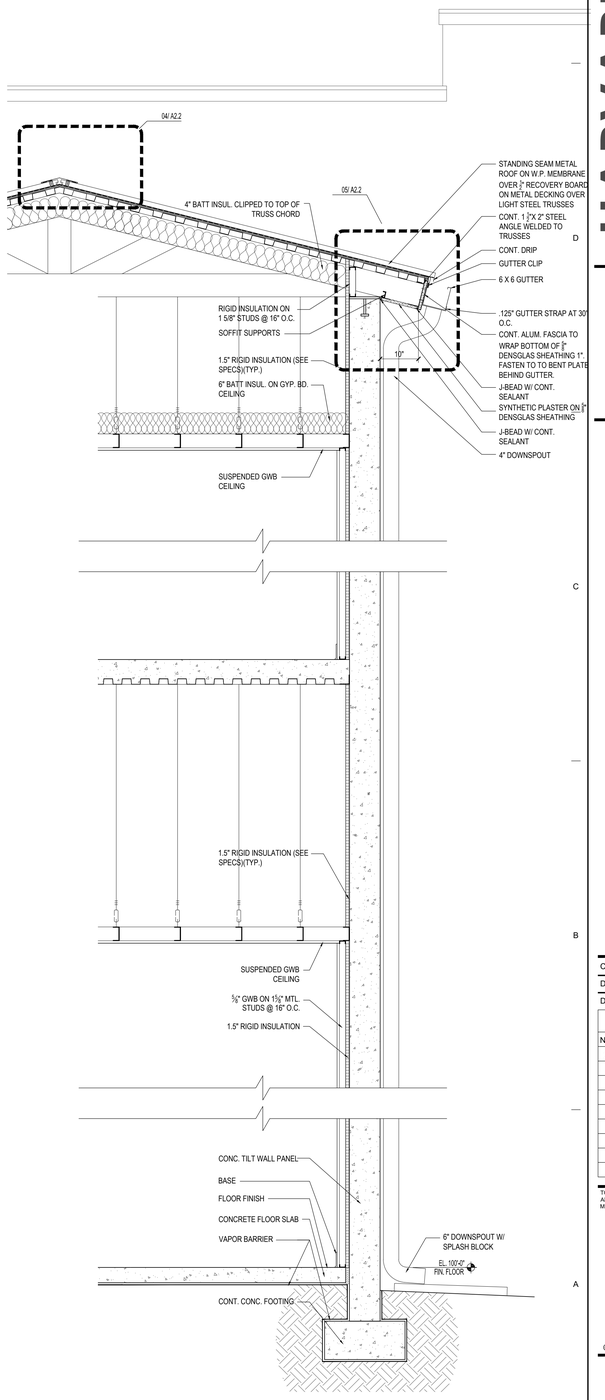

05 WALL SECTION
3/4" = 1'-0"

HARVARD • JOLLY ARCHITECTURE
2047 Vista Parkway, Suite 100 West Palm Beach, Fl. 33411 | 561-478-4457 | www.HarvardJolly.com | AR0013140

K-8 SCHOOL "OO"
ST. JOHNS COUNTY SCHOOL DISTRICT - BID # 2022-50
1455 TWIN CREEKS DRIVE,
ST. AUGUSTINE, FLORIDA 32095

Comm. No: 22046.00
Date: 10-21-22
Drawn:

Revisions

No.	Date	Note
2	11-21-22	Addendum 2

TO THE BEST OF MY KNOWLEDGE, THE PLANS AND SPECIFICATIONS COMPLY WITH THE MINIMUM BUILDING CODES.

©2022 HARVARD JOLLY, INC.

A5.5

Filename:C:\Users\Dattatraya\OneDrive - Harvard Jolly, Inc\22046.00 SJCSD K-8 School OO\5 CAD\Sheets\30X42\A5.5 Plot Date:11.20.2022 Plotted By:Dattatraya Sonavalekar

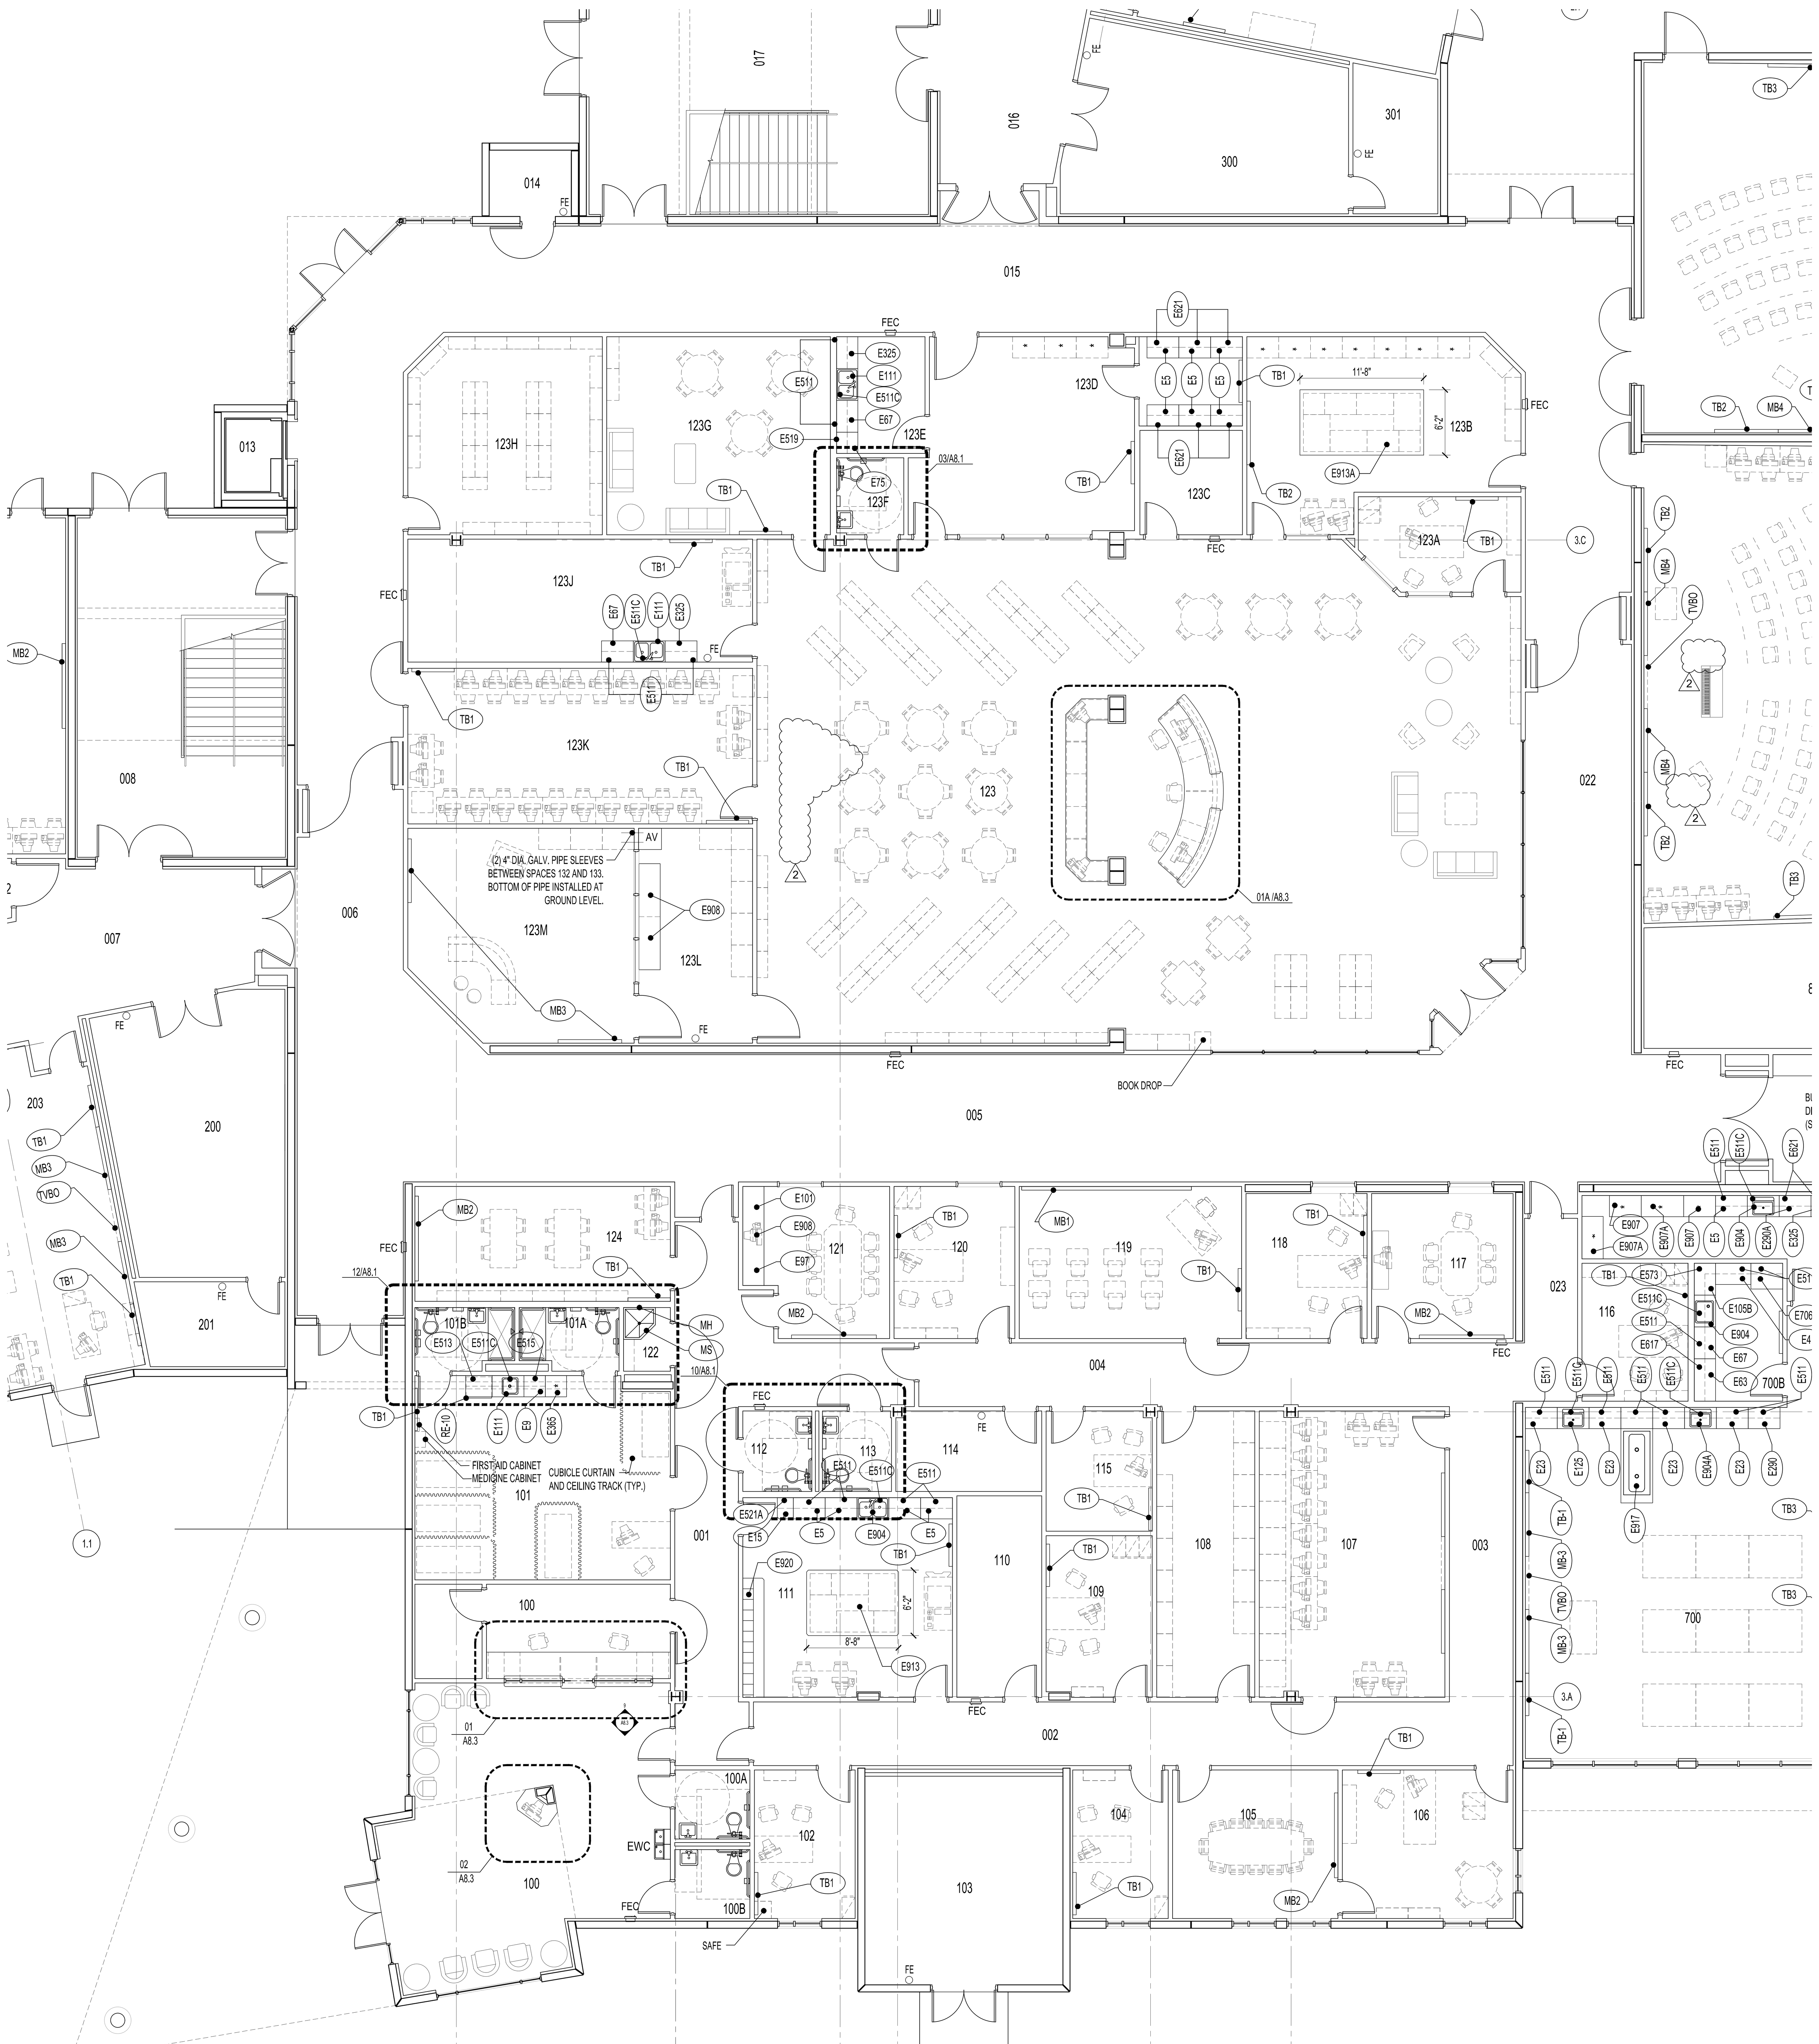

PART. EQUIPMENT PLAN - AREA 100

1/8" = 1'-0"

BUILDING AREA 100	
ROOM #	ROOM NAME
001	CORRIDOR
002	CORRIDOR
003	CORRIDOR
004	CORRIDOR
005	CORRIDOR
006	CORRIDOR
013	ELEVATOR
014	ELEVATOR EQUIPMENT
015	CORRIDOR
022	CORRIDOR
023	CORRIDOR
100	RECEPTION
100A	PUBLIC RESTROOM - MALE
100B	PUBLIC RESTROOM - FEMALE
101	CLINIC
101A	GIRLS RESTROOM
101B	BOYS RESTROOM
102	BOOKKEEPER
103	MECHANICAL
104	SECRETARIAL
105	PRINCIPAL'S CONFERENCE ROOM
106	PRINCIPAL'S OFFICE
107	ADMINISTRATIVE STORAGE
108	RECORDS
109	COMPUTER AREA
110	CER ROOM
111	PRODUCTION WORKROOM
112	STAFF RESTROOM - FEMALE
113	STAFF RESTROOM - MALE
114	ELECTRICAL
115	ITINERANT
116	ASSISTANT PRINCIPAL
117	CONFERENCE ROOM
118	ASSISTANT PRINCIPAL
119	STUDENT ACTIVITIES (INHOUSE SUSPENSION)
120	ASSISTANT PRINCIPAL
121	CONFERENCE ROOM
122	CUSTODIAL
123	MEDIA ROOM/STACKS
123A	MEDIA OFFICE
123B	MEDIA PRODUCTION
123C	MEDIA SMALL GROUP
123D	AUDIO VISUAL STORAGE
123E	AUDIO VISUAL REPAIR
123F	RESTROOM
123G	PROFESSIONAL LIBRARY
123H	TEXTBOOK STORAGE
123J	TECHNICAL PROCESSING
123K	GROUP PROJECTS (COMPUTER LAB)
123L	CCTV STORAGE
123M	CCTV PRODUCTION
124	CAREERS ROOM

MISC. ACCESSORIES & EQUIPMENT

(SEE SPECIFICATIONS ADDITIONAL INFO.)

TB-1	TACK BOARD 4' X 4'
TB-2	TACK BOARD 6' X 4'
TB-3	TACK BOARD 8' X 4'
TB-4	TACK BOARD 3' X 8'
TB-5	BULLETIN BOARD 4' X 4' W/ ALUM. FRAME AND LOCKABLE GLASS DOOR.
MB-1	MARKER BOARD 16' X 4'
MB-2	MARKER BOARD 8' X 4'
MB-3	MARKER BOARD 6' X 4'
MB-4	MARKER BOARD 6' X 4', HALF W/ STAFF LINES
MB-5	MARKER BOARD 6' X 4', W/ CARTESIAN GRID
PB-1	PEG BOARD 8' X 4'
PS-2	8' X 10' PROJECTION SCREEN. SUPPORT FROM STRUCTURE ABOVE, CEILING RECESSED. MOTORIZED OPERATION.
PS-3	10' X 12' PROJECTION SCREEN. SUPPORT FROM STRUCTURE ABOVE, CEILING RECESSED. MOTORIZED OPERATION.
PS-4	12' X 12' PROJECTION SCREEN. SUPPORT FROM STRUCTURE ABOVE, CEILING RECESSED. MOTORIZED OPERATION.
MR-1	MIRROR 18" X 30"
MR-2	MIRROR 18" X 60"
TVBO	FLAT PANEL TOUCHSCREEN BY OTHERS. VERIFY WIDTH W/ OWNER PRIOR TO INSTALLATION.

* ALL MARKER BOARDS TO HAVE TACK STRIP & ONE FLAG HOLDER PER CLASSROOM AND LAB.

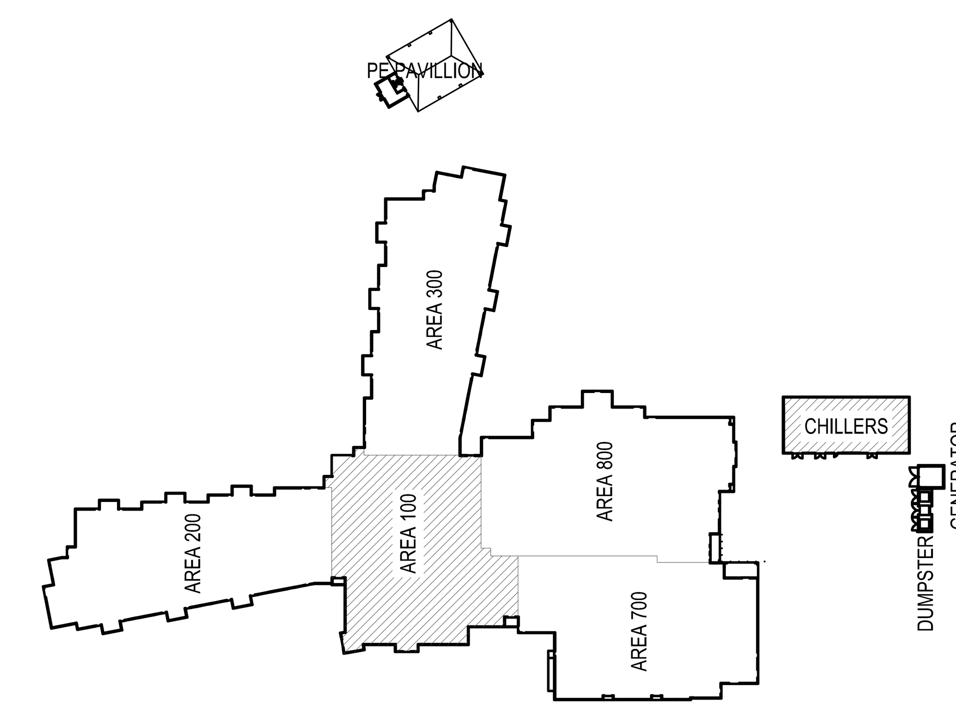

KEY PLAN

NOT TO SCALE

HARVARD ● JOLLY ARCHITECTURE
2047 Vista Parkway, Suite 100 West Palm Beach, Fl. 33411 | 561-478-4457 | www.HarvardJolly.com | AR0013140

K-8 SCHOOL "OO"
ST. JOHNS COUNTY SCHOOL DISTRICT - BID # 2022-50

1455 TWIN CREEKS DRIVE,
ST. AUGUSTINE, FLORIDA 32095

Comm. No: 22046.00
Date: 10-21-22
Drawn:

Revisions		
No.	Date	Note
2	11-21-22	Addendum 2

TO THE BEST OF MY KNOWLEDGE, THE PLANS AND SPECIFICATIONS COMPLY WITH THE MINIMUM BUILDING CODES.

©2022 HARVARD JOLLY, INC.

A7.1

Filename:C:\Users\Dattatraya\OneDrive - Harvard Jolly, Inc\22046.00 SJCSD K-8 School OO\5 CAD\Sheets\30X42\A7.1 Plot Date:11.20.2022 Plotted By:Dattatraya Sonavadekar

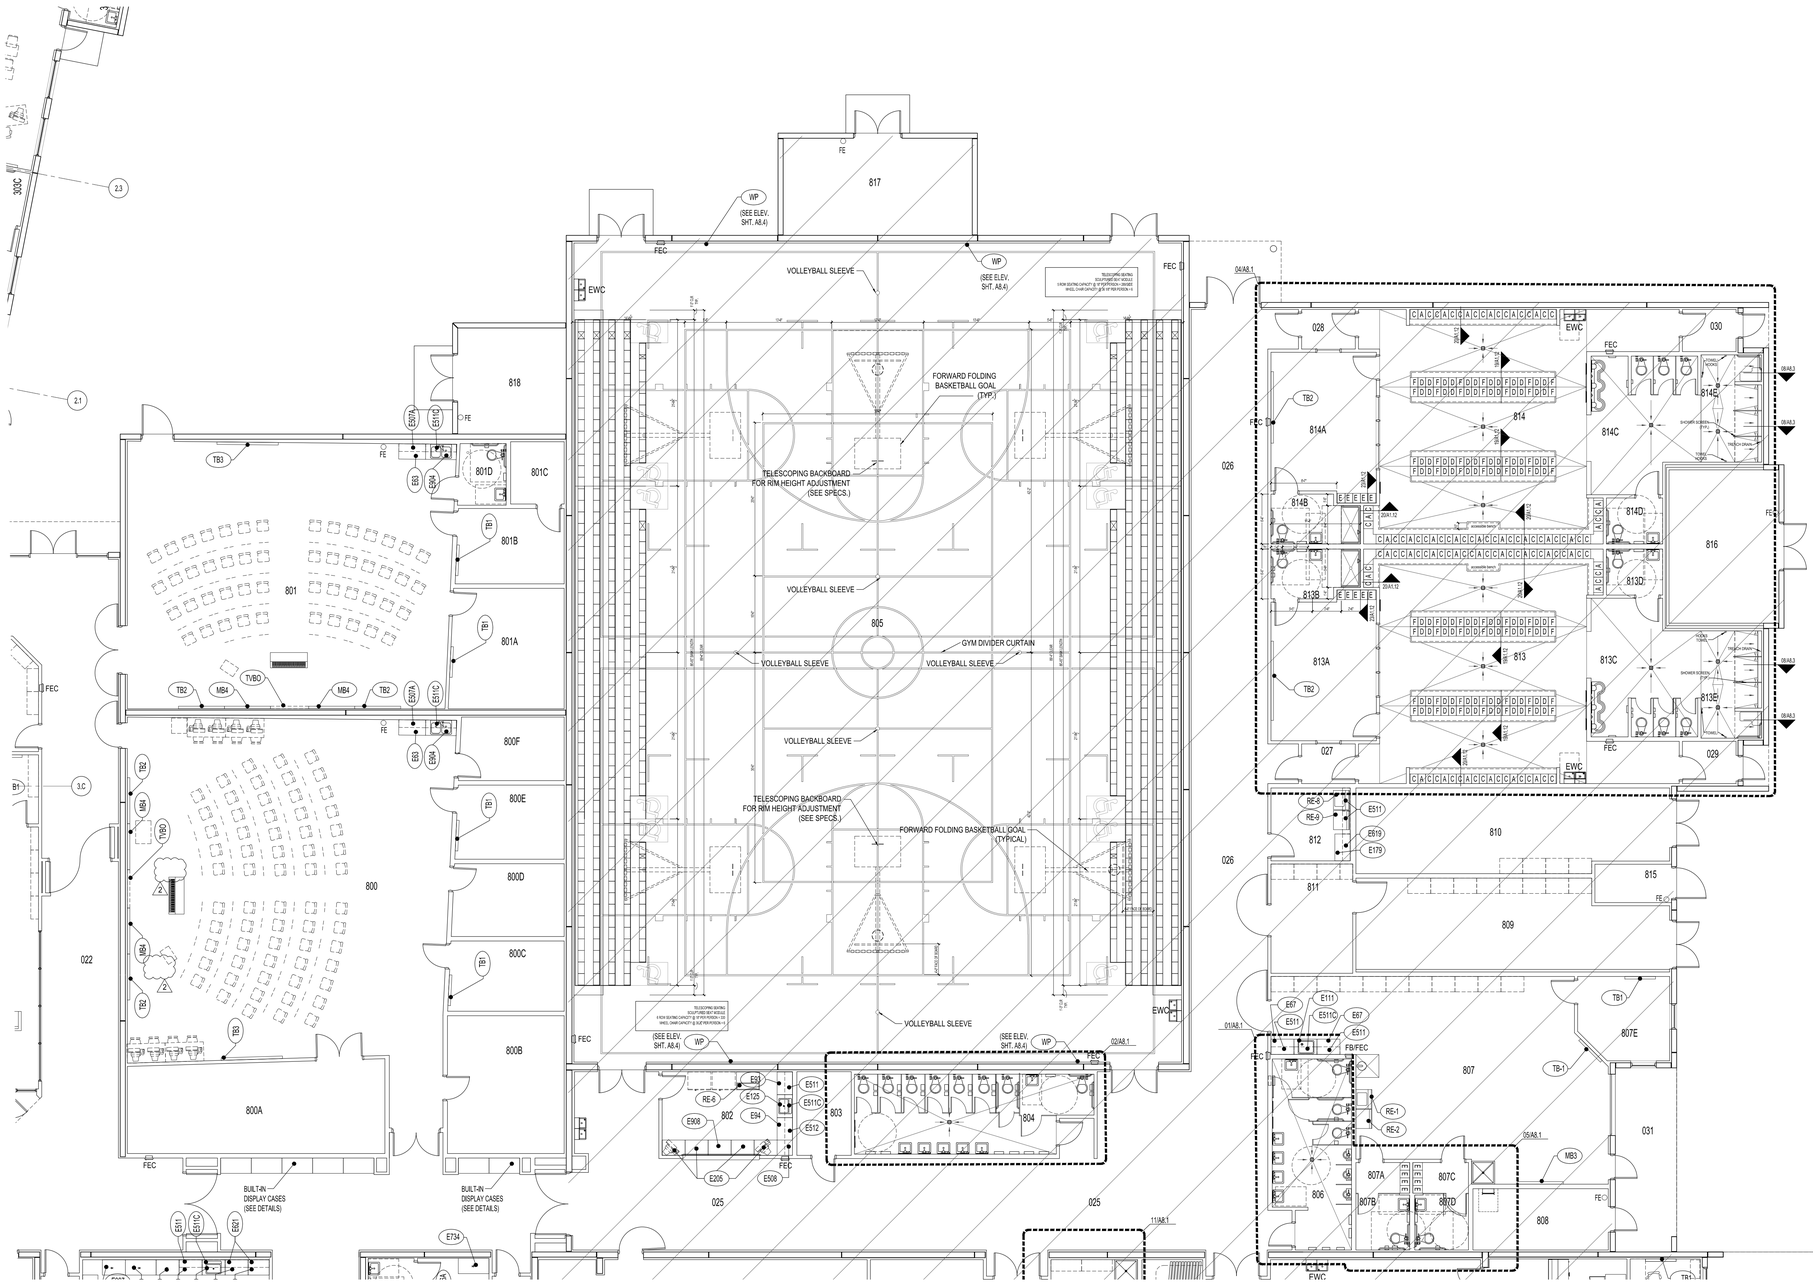

PARTIAL EQUIPMENT PLAN - AREA 800

1/8" = 1'-0"

MISC. ACCESSORIES & EQUIPMENT

(SEE SPECIFICATIONS ADDITIONAL INFO.)

TB-1	TACK BOARD 4' X 4'
TB-2	TACK BOARD 6' X 4'
TB-3	TACK BOARD 8' X 4'
TB-4	TACK BOARD 3' X 8'
TB-5	BULLETIN BOARD 4' X 4' W/ ALUM. FRAME AND LOCKABLE GLASS DOOR.
MB-1	MARKER BOARD 16' X 4'
MB-2	MARKER BOARD 8' X 4'
MB-3	MARKER BOARD 6' X 4'
MB-4	MARKER BOARD 6' X 4', HALF W/ STAFF LINES
MB-5	MARKER BOARD 6' X 4', W/ CARTESIAN GRID
PB-1	PEG BOARD 8' X 4'
PS-2	8' X 10' PROJECTION SCREEN. SUPPORT FROM STRUCTURE ABOVE, CEILING RECESSED. MOTORIZED OPERATION.
PS-3	10' X 12' PROJECTION SCREEN. SUPPORT FROM STRUCTURE ABOVE, CEILING RECESSED. MOTORIZED OPERATION.
PS-4	12' X 12' PROJECTION SCREEN. SUPPORT FROM STRUCTURE ABOVE, CEILING RECESSED. MOTORIZED OPERATION.
MR-1	MIRROR 18" X 30"
MR-2	MIRROR 18" X 60"
TVBO	FLAT PANEL TOUCHSCREEN BY OTHERS. VERIFY WIDTH W/ OWNER PRIOR TO INSTALLATION.

* ALL MARKER BOARDS TO HAVE TACK STRIP & ONE FLAG HOLDER PER CLASSROOM AND LAB.

BUILDING AREA 800	
ROOM #	ROOM NAME
024	CORRIDOR
025	CORRIDOR
026	CORRIDOR
027	VESTIBULE
028	VESTIBULE
029	VESTIBULE
030	VESTIBULE
031	LOADING
800	MIDDLE SCHOOL BAND
800A	EQUIPMENT STORAGE
800B	UNIFORM STORAGE
800C	ENSEMBLE
800D	MUSIC STORAGE
800E	ENSEMBLE
800F	MATERIAL STORAGE
801	ELEMENTARY MUSIC
801A	MATERIAL STORAGE
801B	REFERENCE
801C	PRACTICE
802	CONCESSION
803	ELECTRICAL/DATA
804	WOMENS GROUP RESTROOM
805	GYMNASIUM/SEATING
806	MENS GROUP RESTROOM
807	CENTRAL RECEIVING
807A	VESTIBULE
807B	STAFF RESTROOM - FEMALE
807C	VESTIBULE
807D	STAFF RESTROOM - MALE
807E	OFFICE
808	FLAMMABLE STORAGE
809	EQUIPMENT STORAGE
810	MIDDLE SCHOOL PE STORAGE
811	GYM STORAGE
812	LAUNDRY
813	GIRLS DRESSING/LOCKER ROOM
813A	TEACHER PLANNING
813B	STAFF RESTROOM - FEMALE
813C	GIRLS RESTROOM
813D	GIRLS RESTROOM
813E	GIRLS SHOWER
814	BOYS DRESSING/LOCKER ROOM
814A	TEACHER PLANNING
814B	STAFF RESTROOM - MALE
814C	BOYS RESTROOM
814D	BOYS RESTROOM
814E	BOYS SHOWER
815	BOILER
816	MECHANICAL
817	MECHANICAL
818	MECHANICAL

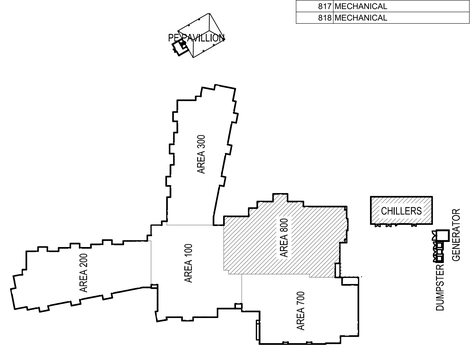

KEY PLAN

NOT TO SCALE

HARVARD • JOLLY ARCHITECTURE

2047 Vista Parkway, Suite 100 West Palm Beach, Fl. 33411 | 561-478-4457 | www.HarvardJolly.com | AR0013140

K-8 SCHOOL "OO"
ST. JOHNS COUNTY SCHOOL DISTRICT - BID # 2022-50
1455 TWIN CREEKS DRIVE,
ST. AUGUSTINE, FLORIDA 32095

Comm. No: 22046.00
Date: 10-21-22
Drawn:

Revisions

No.	Date	Note
2	11-21-22	Addendum 2

TO THE BEST OF MY KNOWLEDGE, THE PLANS AND SPECIFICATIONS COMPLY WITH THE MINIMUM BUILDING CODES.

©2022 HARVARD JOLLY, INC.

A7.4

Filename:C:\Users\Dattatraya\OneDrive - Harvard Jolly, Inc\22046.00 SJCSD K-8 School OO\5 CAD\Sheets\30X42\A7.4 Plot Date:11.19.2022 Plotted By:Dattatraya Sonavadekar

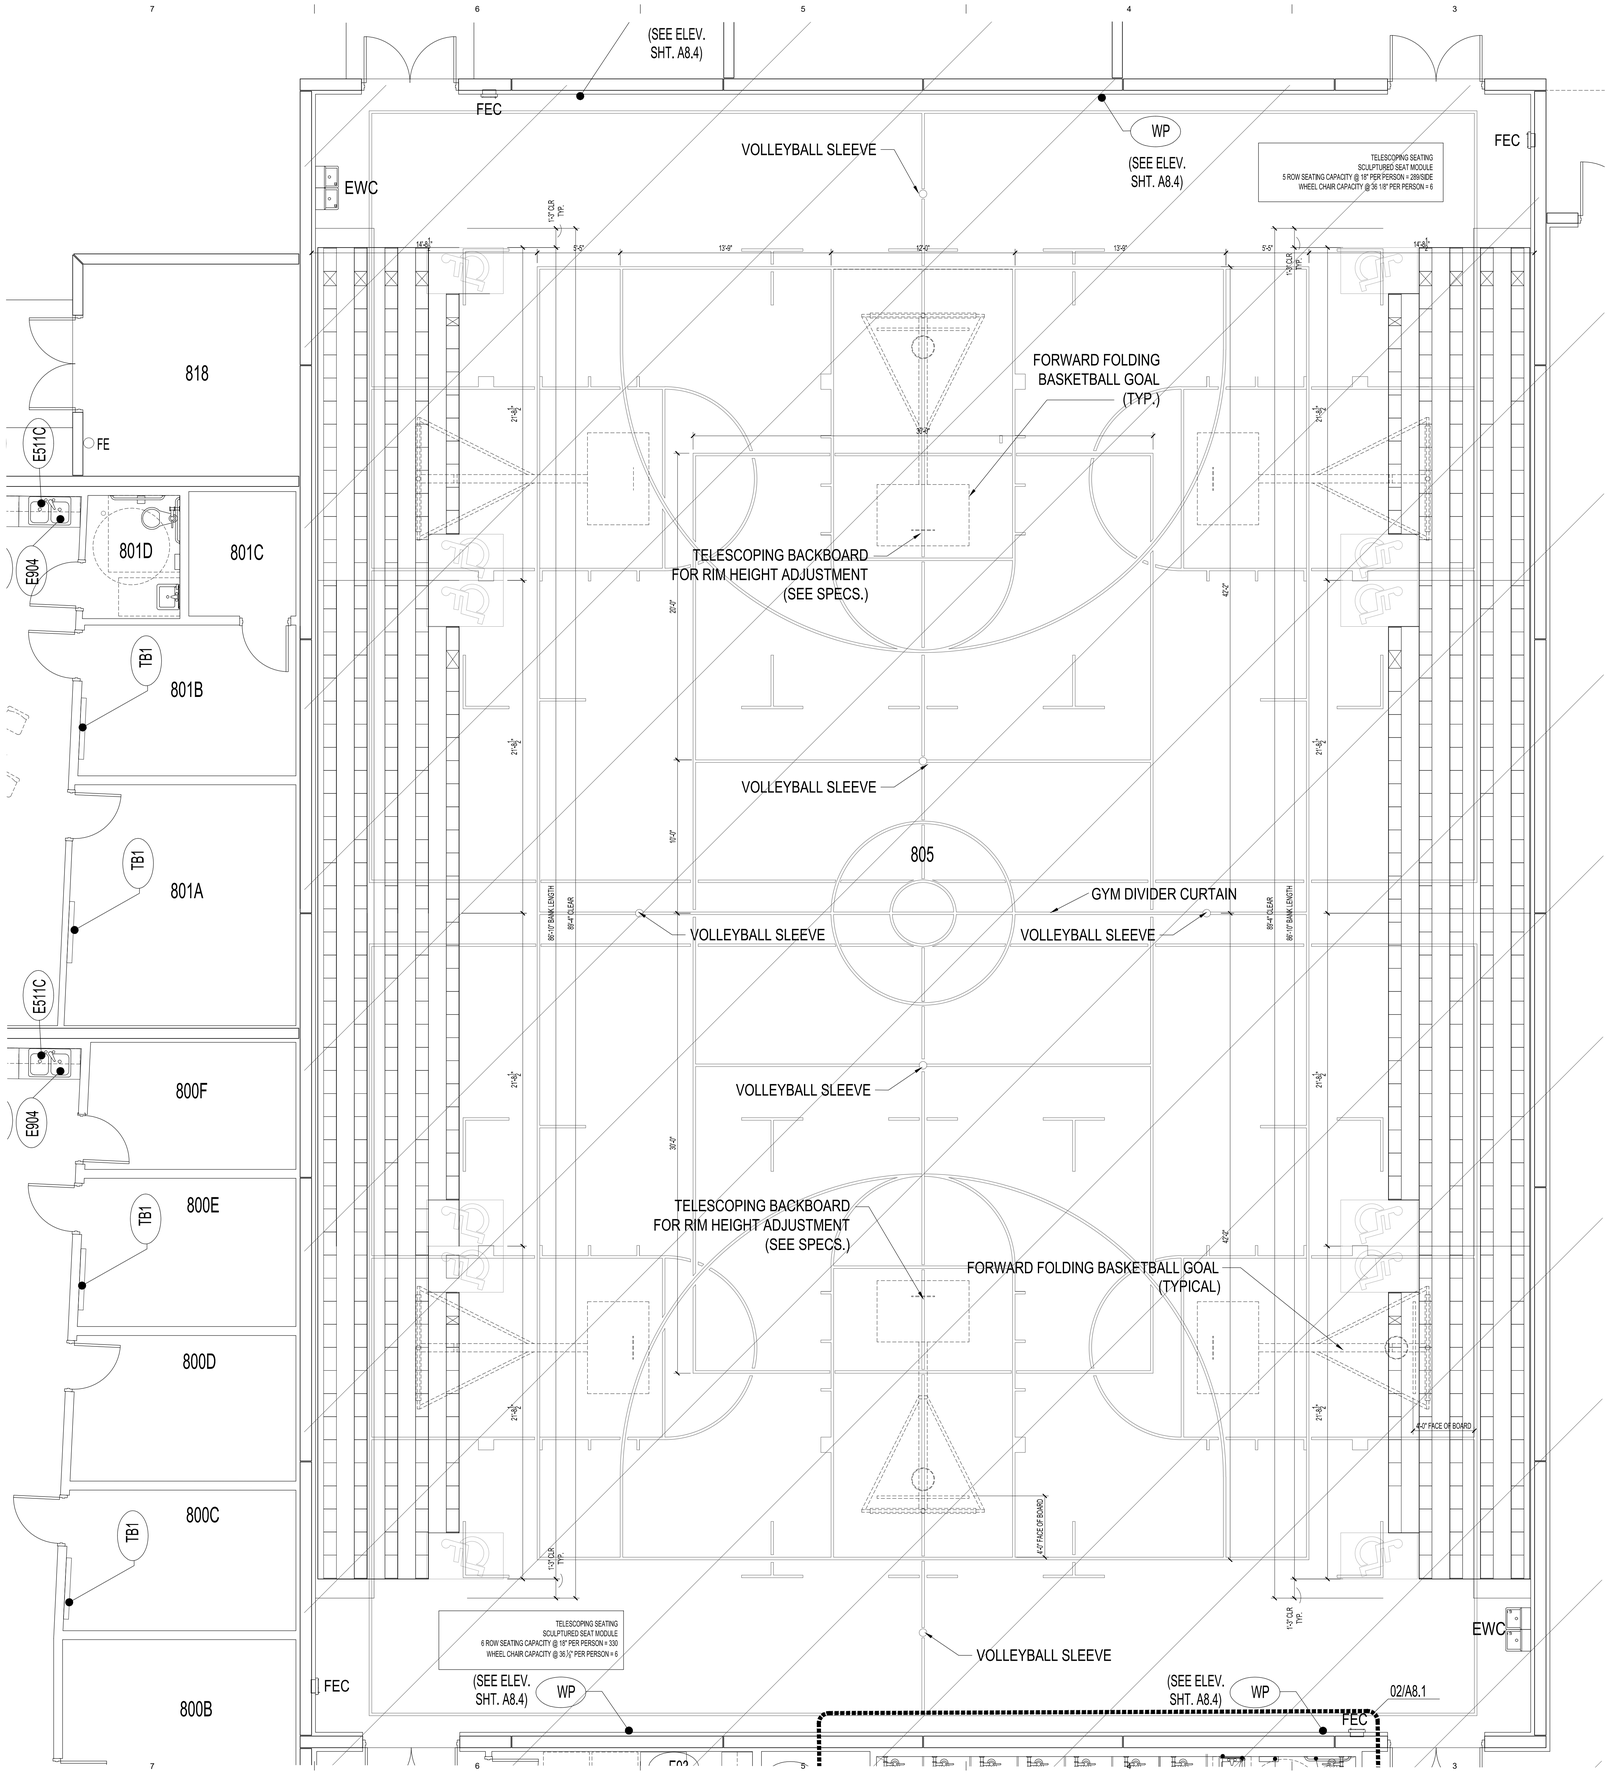

MISC. ACCESSORIES & EQUIPMENT

(SEE SPECIFICATIONS ADDITIONAL INFO.)

TB-1	TACK BOARD 4' X 4'
TB-2	TACK BOARD 6' X 4'
TB-3	TACK BOARD 8' X 4'
TB-4	TACK BOARD 3' X 8'
TB-5	BULLETIN BOARD 4' X 4' W/ ALUM. FRAME AND LOCKABLE GLASS DOOR.
MB-1	MARKER BOARD 16' X 4'
MB-2	MARKER BOARD 8' X 4'
MB-3	MARKER BOARD 6' X 4'
MB-4	MARKER BOARD 6' X 4', HALF W/ STAFF LINES
MB-5	MARKER BOARD 6' X 4', W/ CARTESIAN GRID
PB-1	PEG BOARD 8' X 4'
PS-2	8' X 10' PROJECTION SCREEN. SUPPORT FROM STRUCTURE ABOVE, CEILING RECESSED. MOTORIZED OPERATION.
PS-3	10' X 12' PROJECTION SCREEN. SUPPORT FROM STRUCTURE ABOVE, CEILING RECESSED. MOTORIZED OPERATION.
PS-4	12' X 12' PROJECTION SCREEN. SUPPORT FROM STRUCTURE ABOVE, CEILING RECESSED. MOTORIZED OPERATION.
MR-1	MIRROR 18" X 30"
MR-2	MIRROR 18" X 60"
TVBO	FLAT PANEL TOUCHSCREEN BY OTHERS. VERIFY WIDTH W/ OWNER PRIOR TO INSTALLATION.

* ALL MARKER BOARDS TO HAVE TACK STRIP & ONE FLAG HOLDER PER CLASSROOM AND LAB.

BUILDING AREA 800	
ROOM #	ROOM NAME
024	CORRIDOR
025	CORRIDOR
026	CORRIDOR
027	VESTIBULE
028	VESTIBULE
029	VESTIBULE
030	VESTIBULE
031	LOADING
800	MIDDLE SCHOOL BAND
800A	EQUIPMENT STORAGE
800B	UNIFORM STORAGE
800C	ENSEMBLE
800D	MUSIC STORAGE
800E	ENSEMBLE
800F	MATERIAL STORAGE
801	ELEMENTARY MUSIC
801A	MATERIAL STORAGE
801B	REFERENCE
801C	PRACTICE
802	CONCESSION
803	ELECTRICAL/DATA
804	WOMENS GROUP RESTROOM
805	GYMNASIUM/SEATING
806	MENS GROUP RESTROOM
807	CENTRAL RECEIVING
807A	VESTIBULE
807B	STAFF RESTROOM - FEMALE
807C	VESTIBULE
807D	STAFF RESTROOM - MALE
807E	OFFICE
808	FLAMMABLE STORAGE
809	EQUIPMENT STORAGE
810	MIDDLE SCHOOL PE STORAGE
811	GYM STORAGE
812	LAUNDRY
813	GIRLS DRESSING/LOCKER ROOM
813A	TEACHER PLANNING
813B	STAFF RESTROOM - FEMALE
813C	GIRLS RESTROOM
813D	GIRLS RESTROOM
813E	GIRLS SHOWER
814	BOYS DRESSING/LOCKER ROOM
814A	TEACHER PLANNING
814B	STAFF RESTROOM - MALE
814C	BOYS RESTROOM
814D	BOYS RESTROOM
814E	BOYS SHOWER
815	BOILER
816	MECHANICAL
817	MECHANICAL
818	MECHANICAL

PARTIAL EQUIPMENT PLAN - AREA 804

1/4" = 1'-0"

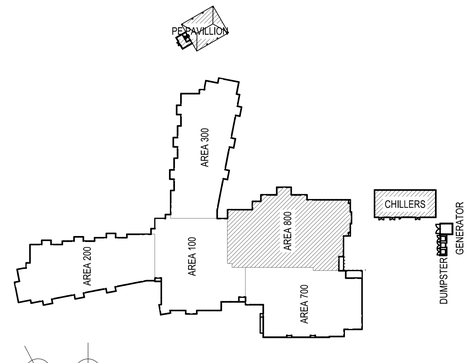

KEY PLAN

NOT TO SCALE

HARVARD • JOLLY ARCHITECTURE
2047 Vista Parkway, Suite 100 West Palm Beach, Fl. 33411 | 561-478-4457 | www.HarvardJolly.com | AR0013140

K-8 SCHOOL "OO"
ST. JOHNS COUNTY SCHOOL DISTRICT - BID # 2022-50
1455 TWIN CREEKS DRIVE,
ST. AUGUSTINE, FLORIDA 32095

Comm. No: 22046.00
Date: 10-21-22
Drawn:

Revisions		
No.	Date	Note
2	11-21-22	Addendum 2

TO THE BEST OF MY KNOWLEDGE, THE PLANS AND SPECIFICATIONS COMPLY WITH THE MINIMUM BUILDING CODES.

©2022 HARVARD JOLLY, INC.

A7.11

Filename:C:\Users\Dattatraya\OneDrive - Harvard Jolly, Inc\22046.00 SJCSD K-8 School OO\5 CAD\Sheets\30X42\A7.11 Plot Date:11.20.2022 Plotted By:Dattatraya Sonavadekar

WATER CLOSETS AND ACCESSORIES

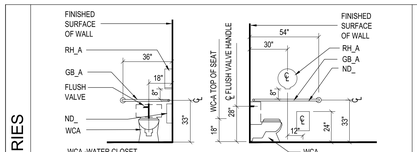

WCA -WATER CLOSET
GB_A -GRAB BAR
RH_A -TOILET ROLL HOLDER
ND_A -SANITARY NAPKIN DISPOSAL

STANDARD SIZE ADULT ACCESSIBLE STALL

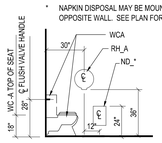

WC -WATER CLOSET
RH -TOILET ROLL HOLDER
ND -SANITARY NAPKIN DISPOSAL

STANDARD WATER CLOSETS
AGE LEVELS A AND ABOVE

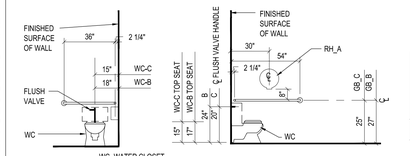

WC -WATER CLOSET
GB -GRAB BAR
RH -TOILET ROLL HOLDER

STANDARD SIZE CHILDREN'S HANDICAPPED STALL

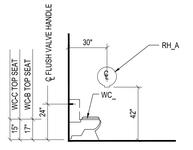

WC -WATER CLOSET
RH -TOILET ROLL HOLDER

STANDARD WATER CLOSETS
AGE LEVELS D, C, B

RESTROOM FIXTURES AND ACCESSORIES

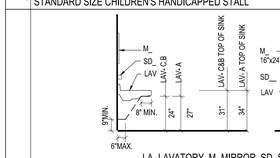

LA -LAVATORY, M -MIRROR, SD -SOAP DISPENSER

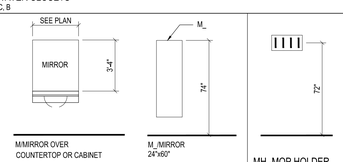

M/MIRROR OVER COUNTERTOP OR CABINET

M_/MIRROR 24"x60"

MH -MOP HOLDER

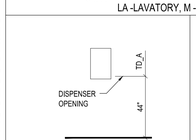

TD -PAPER TOWEL DISPENSER

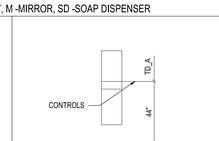

TD -PAPER TOWEL DISPENSER/DISPOSAL

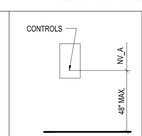

NV -NAPKIN VENDOR

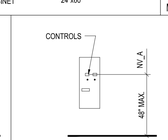

NV -NAPKIN VENDOR/DISPOSAL

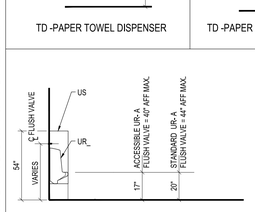

UR_ -URINAL, US -URINAL SCREEN

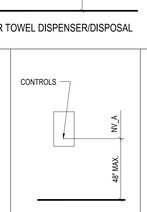

NV -NAPKIN VENDOR

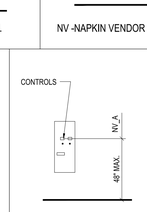

NV -NAPKIN VENDOR/DISPOSAL

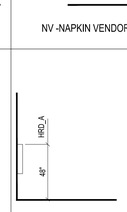

WR -WASTE RECEPTACLE

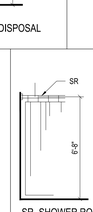

SR -SHOWER ROD W/CURTAIN

SHOWERS

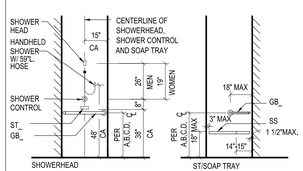

SHOWERHEAD
SHOWER CONTROL
CA= CONTROL MOUNTING AREA ALLOWED

ST/SOAP TRAY
SS/SHOWER SEAT
GB/GRAB BAR

36" x 36" SHOWER

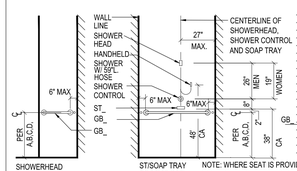

SHOWERHEAD
SHOWER CONTROL
CA= CONTROL MOUNTING AREA ALLOWED

ST/SOAP TRAY
GB/GRAB BAR

30" x 60" SHOWER

NOTE: WHERE SEAT IS PROVIDED, THE CONTROLS, FAUCETS, AND SHOWER SPRAY UNIT SHALL BE INSTALLED ON BACK WALL ADJACENT TO THE SEAT WALL AND SHALL BE LOCATED 27" MAX. FROM SEAT WALL.

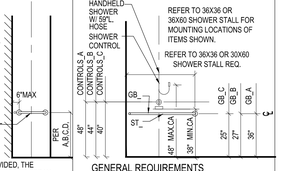

GENERAL REQUIREMENTS
GRAB & CONTROLS MOUNTING HGTS. FOR SHOWERS
CA= CONTROL MOUNTING AREA ALLOWED

OTHER MISC. EQUIPMENT

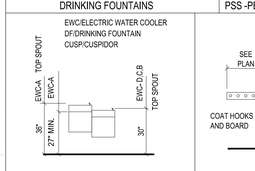

DRINKING FOUNTAINS

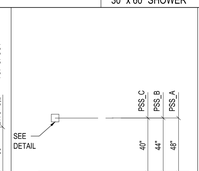

PSS -PENCIL SHARPENER SUPPORT

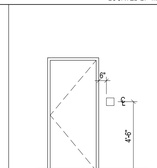

INTERIOR SIGN

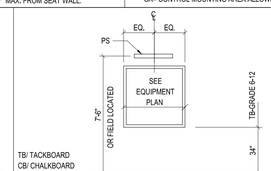

TB/ TACKBOARD
CB/ CHALKBOARD
MB/ MARKERBOARD
PS/ PROJECTION SCREEN
MMB/ MULTI MEDIA DISPLAY BOARD

DISPLAY BOARDS

(VERIFY GRADE LEVELS WITH OWNER)

COMBO DRINKING FOUNTAINS

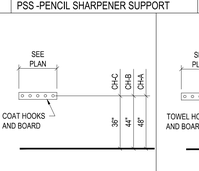

CH -COAT HOOKS AND BOARD

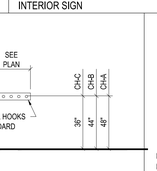

TH -TOWEL HOOKS AND BOARD

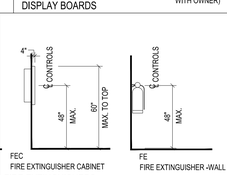

FIRE EXTINGUISHERS

TOILET ACCESSORIES IN THE FOLLOWING STUDENT RESTROOMS ARE TO BE MOUNTED AT AGES 5 THRU 8 - GRADES "K THRU 3" REQUIREMENTS PER 2020 FBC, ACCESSIBILITY, 7TH EDITION: 203B, 203C, 204A, 205A, 208A, 210A, 211A, 213A, 214A, 216A, 217A, 219A, 220A, 221A & 223A.

MOUNTING HEIGHT NOTES:

1. MOUNTING HEIGHTS INDICATED ABOVE ARE BASED UPON TOILET ACCESSORIES SUPPLIED BY BOBRICK WASHROOM EQUIPMENT, INC. CONTRACTOR SHALL BE RESPONSIBLE FOR COORDINATING THE MOUNTING HEIGHTS OF TOILET ACCESSORIES SUPPLIED BY OTHER MANUFACTURERS.
2. MOUNTING HEIGHT DRAWING INDICATES A ONE PIECE GRAB BAR. GRAB BAR MAY BE A ONE PIECE OR A TWO PIECE GRAB BAR. REFER TO SPECIFICATIONS FOR SPECIFIC TYPE OF GRAB BAR TO BE USED.

   HDCP = HANDICAPPED
3. UNDERSCORE (_) -SEE PLANS FOR MISSING LETTER OR NUMBER.
4. REFER TO AMERICANS WITH DISABILITIES ACT SECTION 308 REACH RANGES.
5.

SAMPLE TOILET ACCESSORY LABELING

RH/1A

- RH — INDICATES TOILET ACCESSORY NAME (RH =TOILET ROLL HOLDER)
- 1 — INDICATES TOILET ACCESSORY TYPE WHEN MORE THAN ONE TYPE IS SPECIFIED (IF NO NUMBER IS USED, ONLY ONE TYPE IS SPECIFIED)
- A — INDICATES THE GRADE LEVEL, WHICH DETERMINES THE MOUNTING HEIGHT
- WCA — INDICATES PLUMBING FIXTURE AT MOUNTING HEIGHT "A". SEE PLUMBING DRAWINGS FOR PLUMBING FIXTURE SCHEDULE

AGE LEVEL LEGEND

A= ADULT ACCESSIBLE HEIGHTS AGES 13 AND ABOVE- MIDDLE & HIGH SCHOOL THRU ADULTS

B= AGES 9 THRU 12 =INTERMEDIATE- GRADES 4 THRU 5

C= AGES 5 THRU 8 - KINDERGARTEN & PRIMARY- GRADES K THRU 3

NOTE: ALL DIMENSIONS SHOWN ON ENLARGED RESTROOM PLANS ARE FROM FINISHED WALL TO FINISHED WALL. LAYOUT WALLS ACCORDINGLY TO MEET THE REQUIRED MOUNTING CLEARANCES.

NOTE:
VERIFY FIXTURES & EQUIPMENT MOUNTING HGTS.
PER ROOM NAME & ROOM USE PER SREF ,FACBC & AMERICANS DISABILITIES ACT TYP.

MOUNTING HEIGHTS
1/4" = 1'-0"

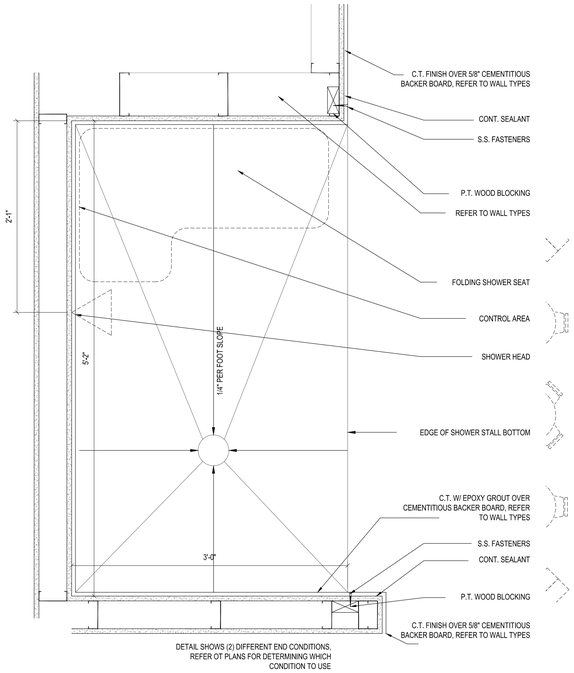

DETAIL SHOWS (2) DIFFERENT END CONDITIONS, REFER OT PLANS FOR DETERMINING WHICH CONDITION TO USE

04 SHOWER PLAN
SCALE: 1/2" = 1'-0"

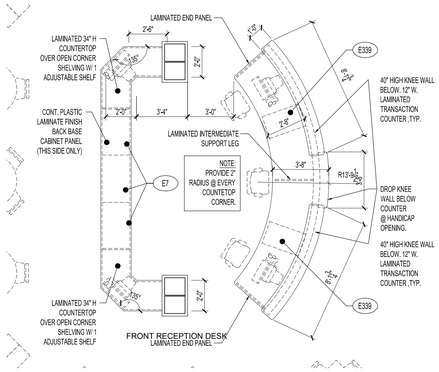

01A MEDIA DESK DTL.
1/4" = 1'-0"

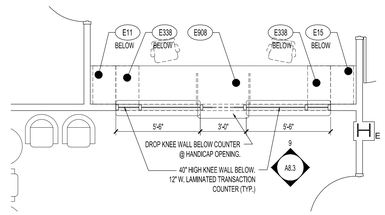

01 PLAN ENLARGEMENT
FRONT RECEPTION DESK
1/4" = 1'-0"

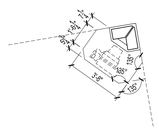

02 PLAN ENLARGEMENT
1/4" = 1'-0"

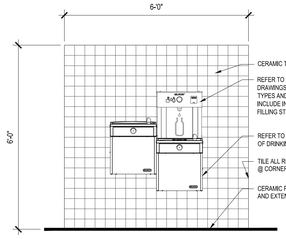

03 TYP. TILE ELEV.
TYPICAL AT ALL DRINKING FOUNTAINS
1/2" = 1'-0"

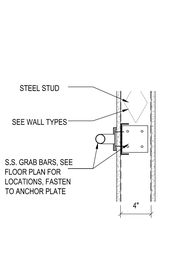

05 TYPICAL GRAB BAR DETAIL
SCALE: 1/2" = 1'-0"

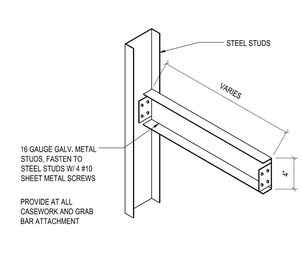

06 TYPICAL BLOCKING DETAIL
SCALE: 1/2" = 1'-0"

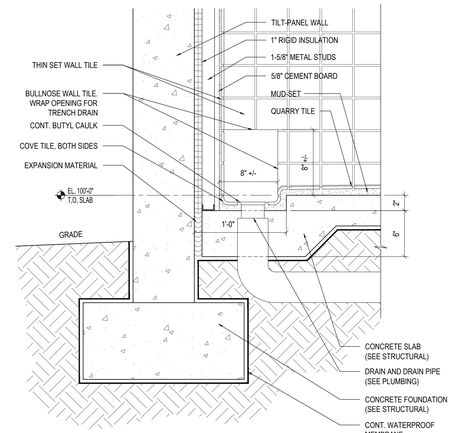

08 SHOWER TRENCH
SCALE: 1-1/2 = 1'-0"

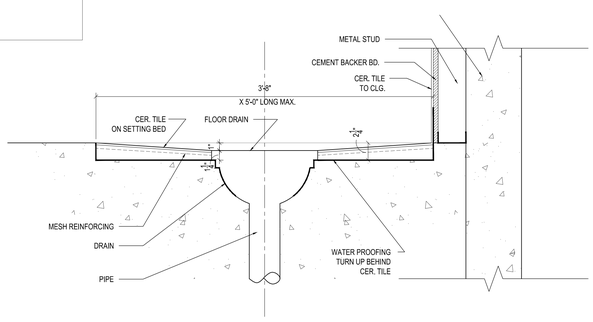

TCA F111-01

07 EMERGENCY SHOWER DETAIL
SCALE: 1-1/2"=1'-0"

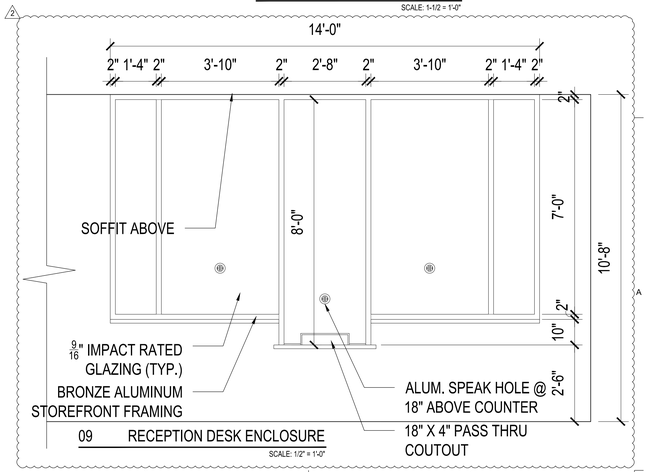

09 RECEPTION DESK ENCLOSURE
SCALE: 1/2" = 1'-0"

HARVARD • JOLLY ARCHITECTURE
2047 Vista Parkway, Suite 100 West Palm Beach, Fl. 33411 | 561-478-4457 | www.HarvardJolly.com | AR0013140

K-8 SCHOOL "OO"
ST. JOHNS COUNTY SCHOOL DISTRICT - BID # 2022-50
1455 TWIN CREEKS DRIVE,
ST. AUGUSTINE, FLORIDA 32095

Comm. No: 22046.00
Date: 10-21-22
Drawn:

Revisions		
No.	Date	Note
2	11-21-22	Addendum 2

TO THE BEST OF MY KNOWLEDGE, THE PLANS AND SPECIFICATIONS COMPLY WITH THE MINIMUM BUILDING CODES.

©2022 HARVARD JOLLY, INC.

A8.3

Filename:C:\Users\Dattatrayal\OneDrive - Harvard Jolly, Inc\22046.00 St.JCSD K-8 School OO\5 CAD\Sheets\30X42\A8.3 Plot Date:11.20.2022 Plotted By:Dattatraya Sonavadekar

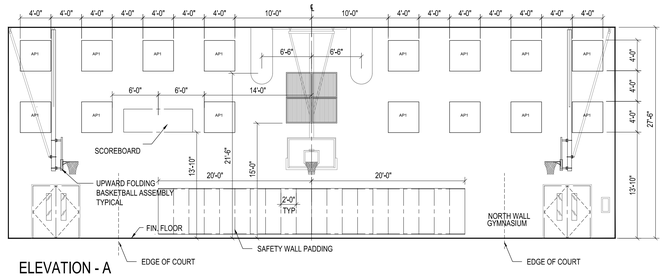

ELEVATION - A

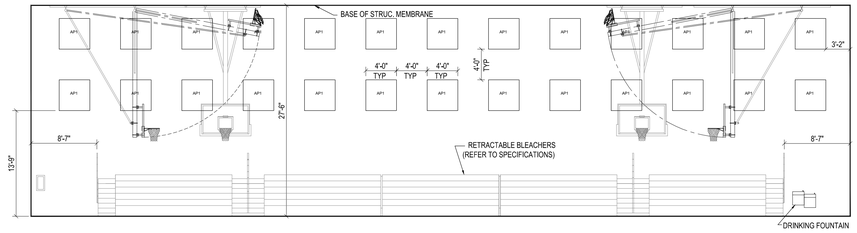

ELEVATION - B

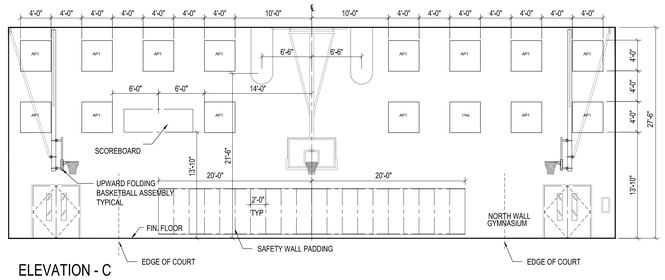

ELEVATION - C

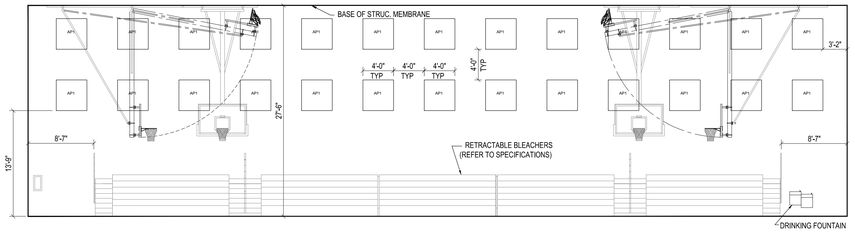

ELEVATION - D

01 INTERIOR ELEVATION GYM

SCALE: 1/8" = 1'-0"

ACOUSTIC PANELS

(SEE SPECIFICATIONS FOR MORE INFO.)

AP1

AP1 = 4'-0"x 4'-0" ACOUSTIC PANEL

AP2

AP2 = 4'-0"x 2'-6" ACOUSTIC PANEL

AP3

AP3 = 4'-0"x 3'-0" ACOUSTIC PANEL

AP4

AP4 = 3'-0"x 2'-6" ACOUSTIC PANEL

AP5

AP5 = 3'-8"x 2'-6" ACOUSTIC PANEL

AP6

AP6 = 3'-6"x 4'-0" ACOUSTIC PANEL

AP7

AP7 = 3'-0"x 4'-0" ACOUSTIC PANEL

AP8

AP8 = 8'-0"x 1'-8" ACOUSTIC PANEL

ALL COMPONENTS UTILIZED IN THE CONSTRUCTION OF THESE WALL PANELS SHALL MEET CLASS A (0-25) RATING PER ASTM E-84, FUEL CONTRIBUTION OF 20, AND SMOKE DENSITY VALUE OF 65.

2 COLORS WILL BE UTILIZED IN THE GYMNASIUM

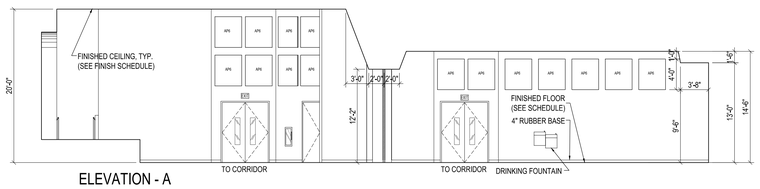

ELEVATION - A

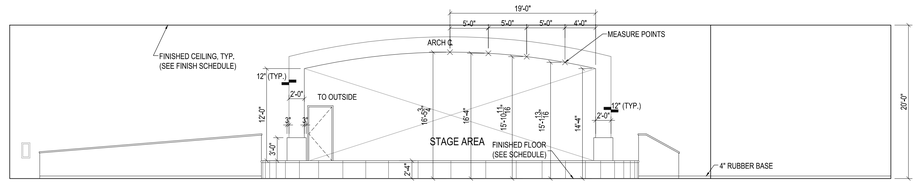

ELEVATION - B

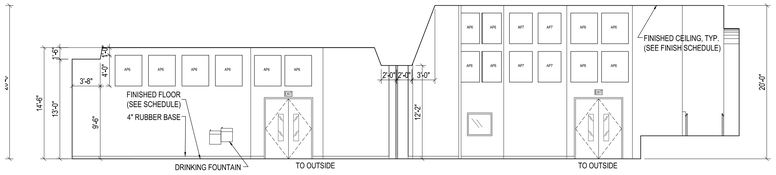

ELEVATION - C

02 INTERIOR ELEVATION CAFE/MULTI

SCALE: 1/8" = 1'-0"

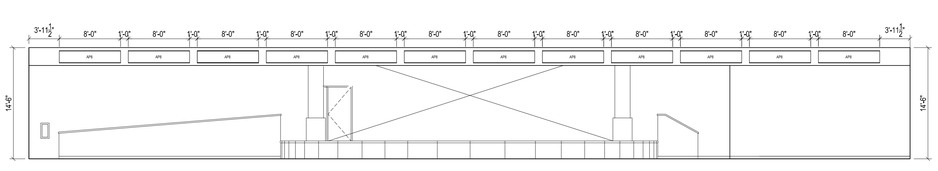

ELEVATION - D

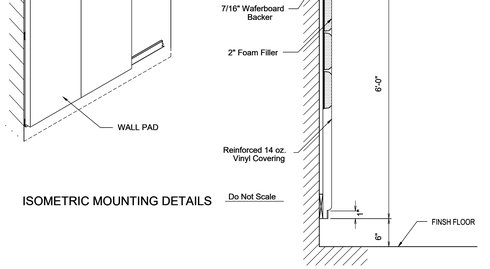

ISOMETRIC MOUNTING DETAILS

Do Not Scale

PLAN MOUNTING DETAILS

07 PAD MOUNTING DETAIL

SCALE: N.T.S.

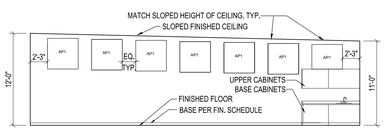

RM #800 ELEVATION - A

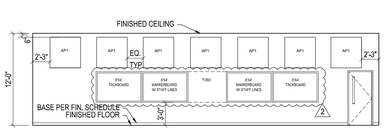

ELEVATION - B

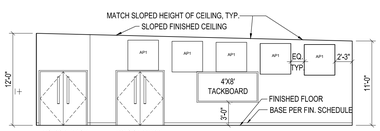

ELEVATION - C

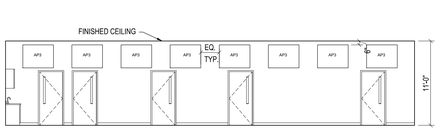

ELEVATION - D

03 INTERIOR ELEV BAND RM.

SCALE: 1/8" = 1'-0"

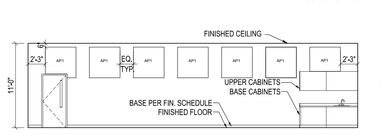

RM #801 ELEVATION - A

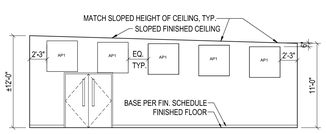

ELEVATION - B

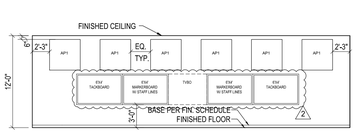

ELEVATION - C

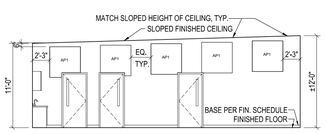

ELEVATION - D

04 INTERIOR ELEV MUSIC RM.

SCALE: 1/8" = 1'-0"

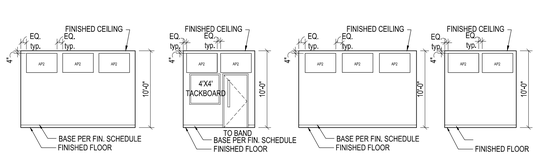

RM #800C ELEVATION - A ELEVATION - B ELEVATION - C ELEVATION - D

05 INTERIOR ELEV ENSEMBLE RM.

SCALE: 1/8" = 1'-0"

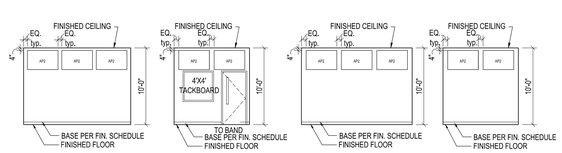

RM #800E ELEVATION - A ELEVATION - B ELEVATION - C ELEVATION - D

06 INTERIOR ELEV ENSEMBLE RM.

SCALE: 1/8" = 1'-0"

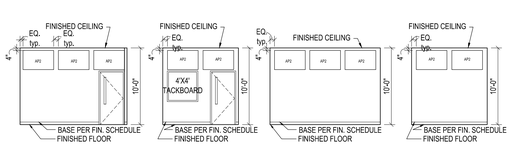

RM #801B ELEVATION - A ELEVATION - B ELEVATION - C ELEVATION - D

06 INTERIOR ELEV ENSEMBLE RM.

SCALE: 1/8" = 1'-0"

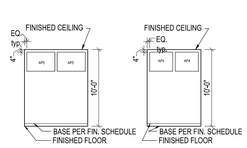

RM #801C ELEVATION - A ELEVATION - B

07 INTERIOR ELEV ENSEMBLE RM.

SCALE: 1/8" = 1'-0"

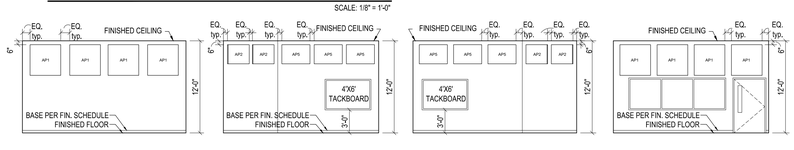

RM #123M ELEVATION - A ELEVATION - B ELEVATION - C ELEVATION - D

08 INTERIOR ELEV CCTV PRODUCTION

SCALE: 1/8" = 1'-0"

HARVARD • JOLLY ARCHITECTURE
2047 Vista Parkway, Suite 100 West Palm Beach, Fl. 33411 | 561-478-4457 | www.HarvardJolly.com | AR0013140

K-8 SCHOOL "OO"
ST. JOHNS COUNTY SCHOOL DISTRICT - BID # 2022-50
1455 TWIN CREEKS DRIVE,
ST. AUGUSTINE, FLORIDA 32095

Comm. No: 22046.00
Date: 10-21-22
Drawn:

Revisions		
No.	Date	Note
2	11-21-22	Addendum 2

TO THE BEST OF MY KNOWLEDGE, THE PLANS AND SPECIFICATIONS COMPLY WITH THE MINIMUM BUILDING CODES.

©2022 HARVARD JOLLY, INC.

A8.4

Filename:C:\Users\Dattatraya\OneDrive - Harvard Jolly, Inc\22046.00 SJCSD K-8 School OO\5 CAD\Sheets\30X42\A8.4 Plot Date:11.19.2022 Plotted By:Dattatraya Sonavadekar

PARTIAL CEILING PLAN - AREA 100

1/8" = 1'-0"

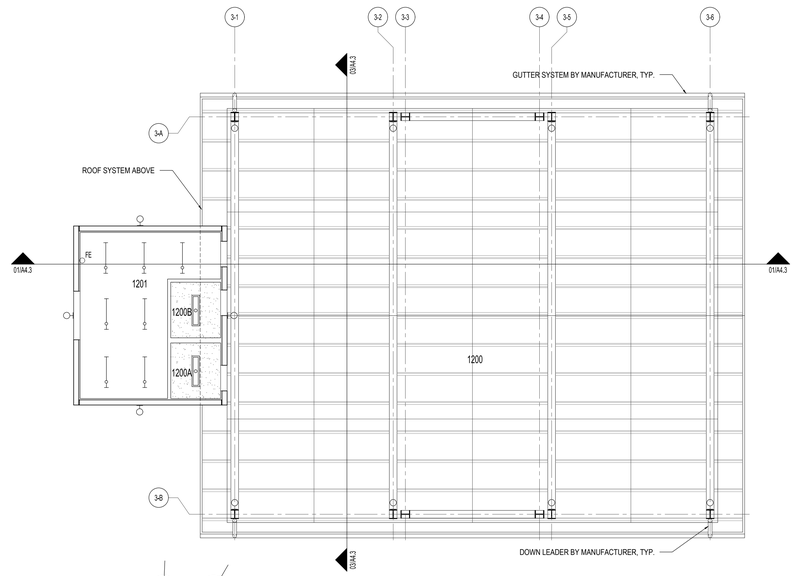

CEILING PLAN - AREA 1200

1/8" = 1'-0"

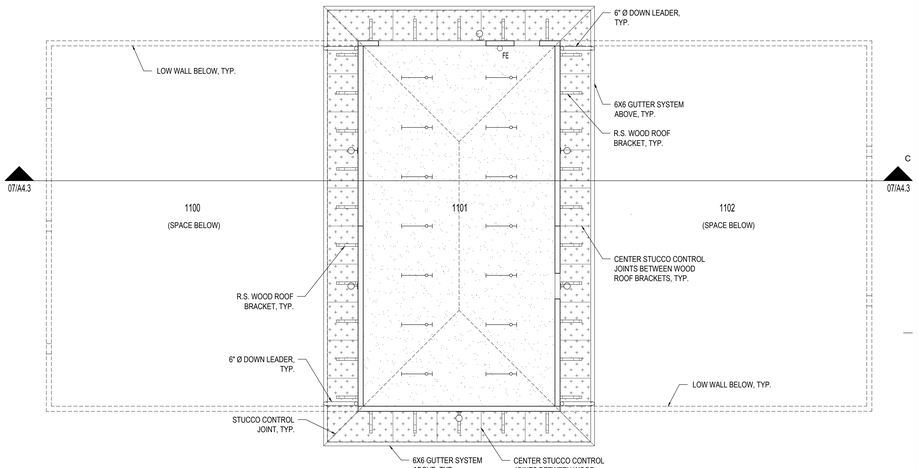

CEILING PLAN - AREA 1100

1/8" = 1'-0"

CEILING LEGEND

- CEMENT PLASTER/LATH
- PRECAST CONCRETE CANOPY
- CEILING W/ GRID 2 x 2 LAY-IN ACOUSTICAL
- CEILING W/ GRID 2 x 4 LAY-IN ACOUSTICAL
- GYPSUM WALL BOARD CEILING, SOFFIT OR HEADER
- 24 x 48 FLUORESCENT FIXTURE
- 12 x 48 FLUORESCENT FIXTURE
- 24 x 24 FLUORESCENT FIXTURE
- 12 x 48 SURFACE MOUNTED FLUORESCENT FIXTURE
- 12 x 48 WALL MOUNTED FLUORESCENT FIXTURE
- SURFACE MOUNTED FIXTURE
- 6" STRUCTURE MOUNTED FLUORESCENT FIXTURE
- HI-BAY LIGHT FIXTURE
- RECESSED CAN FIXTURE
- STAGE TRACK LIGHTING
- SOLATUBE DAYLIGHTING FIXTURE
- EMERGENCY EXIT SIGNS
- PHOTOLUMINESCENT EMERGENCY EXIT LIGHT (CEILING MTD.)
- CEILING MOUNTED EMERGENCY LIGHTS
- SUPPLY DIFFUSER (SEE MECHANICAL)
- RETURN GRILL (SEE MECHANICAL)
- EXHAUST GRILL (SEE MECHANICAL)

BUILDING AREA 100

ROOM #	ROOM NAME
001	CORRIDOR
002	CORRIDOR
003	CORRIDOR
004	CORRIDOR
005	CORRIDOR
006	CORRIDOR
013	ELEVATOR
014	ELEVATOR EQUIPMENT
015	CORRIDOR
022	CORRIDOR
023	CORRIDOR
100	RECEPTION
100A	PUBLIC RESTROOM - MALE
100B	PUBLIC RESTROOM - FEMALE
101	CLINIC
101A	GIRLS RESTROOM
101B	BOYS RESTROOM
102	BOOKKEEPER
103	MECHANICAL
104	SECRETARIAL
105	PRINCIPAL'S CONFERENCE ROOM
106	PRINCIPAL'S OFFICE
107	ADMINISTRATIVE STORAGE
108	RECORDS
109	COMPUTER AREA
110	CER ROOM
111	PRODUCTION WORKROOM
112	STAFF RESTROOM - FEMALE
113	STAFF RESTROOM - MALE
114	ELECTRICAL
115	ITINERANT
116	ASSISTANT PRINCIPAL
117	CONFERENCE ROOM
118	ASSISTANT PRINCIPAL
119	STUDENT ACTIVITIES (INHOUSE SUSPENSION)
120	ASSISTANT PRINCIPAL
121	CONFERENCE ROOM
122	CUSTODIAL
123	MEDIA ROOM/STACKS
123A	MEDIA OFFICE
123B	MEDIA PRODUCTION
123C	MEDIA SMALL GROUP
123D	AUDIO VISUAL STORAGE
123E	AUDIO VISUAL REPAIR
123F	RESTROOM
123G	PROFESSIONAL LIBRARY
123H	TEXTBOOK STORAGE
123J	TECHNICAL PROCESSING
123K	GROUP PROJECTS (COMPUTER LAB)
123L	CCTV STORAGE
123M	CCTV PRODUCTION
124	CAREERS ROOM

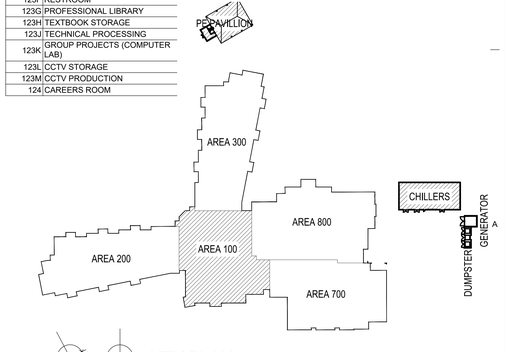

KEY PLAN

NOT TO SCALE

HARVARD • JOLLY ARCHITECTURE
2047 Vista Parkway, Suite 100 West Palm Beach, Fl. 33411 | 561-478-4457 | www.HarvardJolly.com | AR0013140

K-8 SCHOOL "OO"
ST. JOHNS COUNTY SCHOOL DISTRICT - BID # 2022-50
1455 TWIN CREEKS DRIVE,
ST. AUGUSTINE, FLORIDA 32095

Comm. No: 22046.00
Date: 10-21-22
Drawn:

Revisions		
No.	Date	Note
2	11-21-22	Addendum 2

TO THE BEST OF MY KNOWLEDGE, THE PLANS AND SPECIFICATIONS COMPLY WITH THE MINIMUM BUILDING CODES.

©2022 HARVARD JOLLY, INC.

A9.1

Filename:C:\Users\DattatrayaVOneDrive - Harvard Jolly, Inc\22046.00 SJCSD K-8 School OO\5 CAD\Sheets\30X42\A9.1 Plot Date:11.20.2022 Plotted By:Dattatraya Sonavadekar

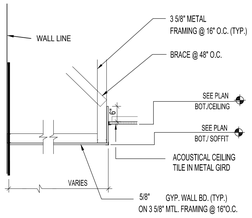

01 BULKHEAD DETAIL

SCALE: 1/2"=1'-0"

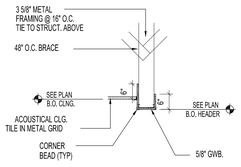

02 SOFFIT DETAIL

SCALE: 1/2"=1'-0"

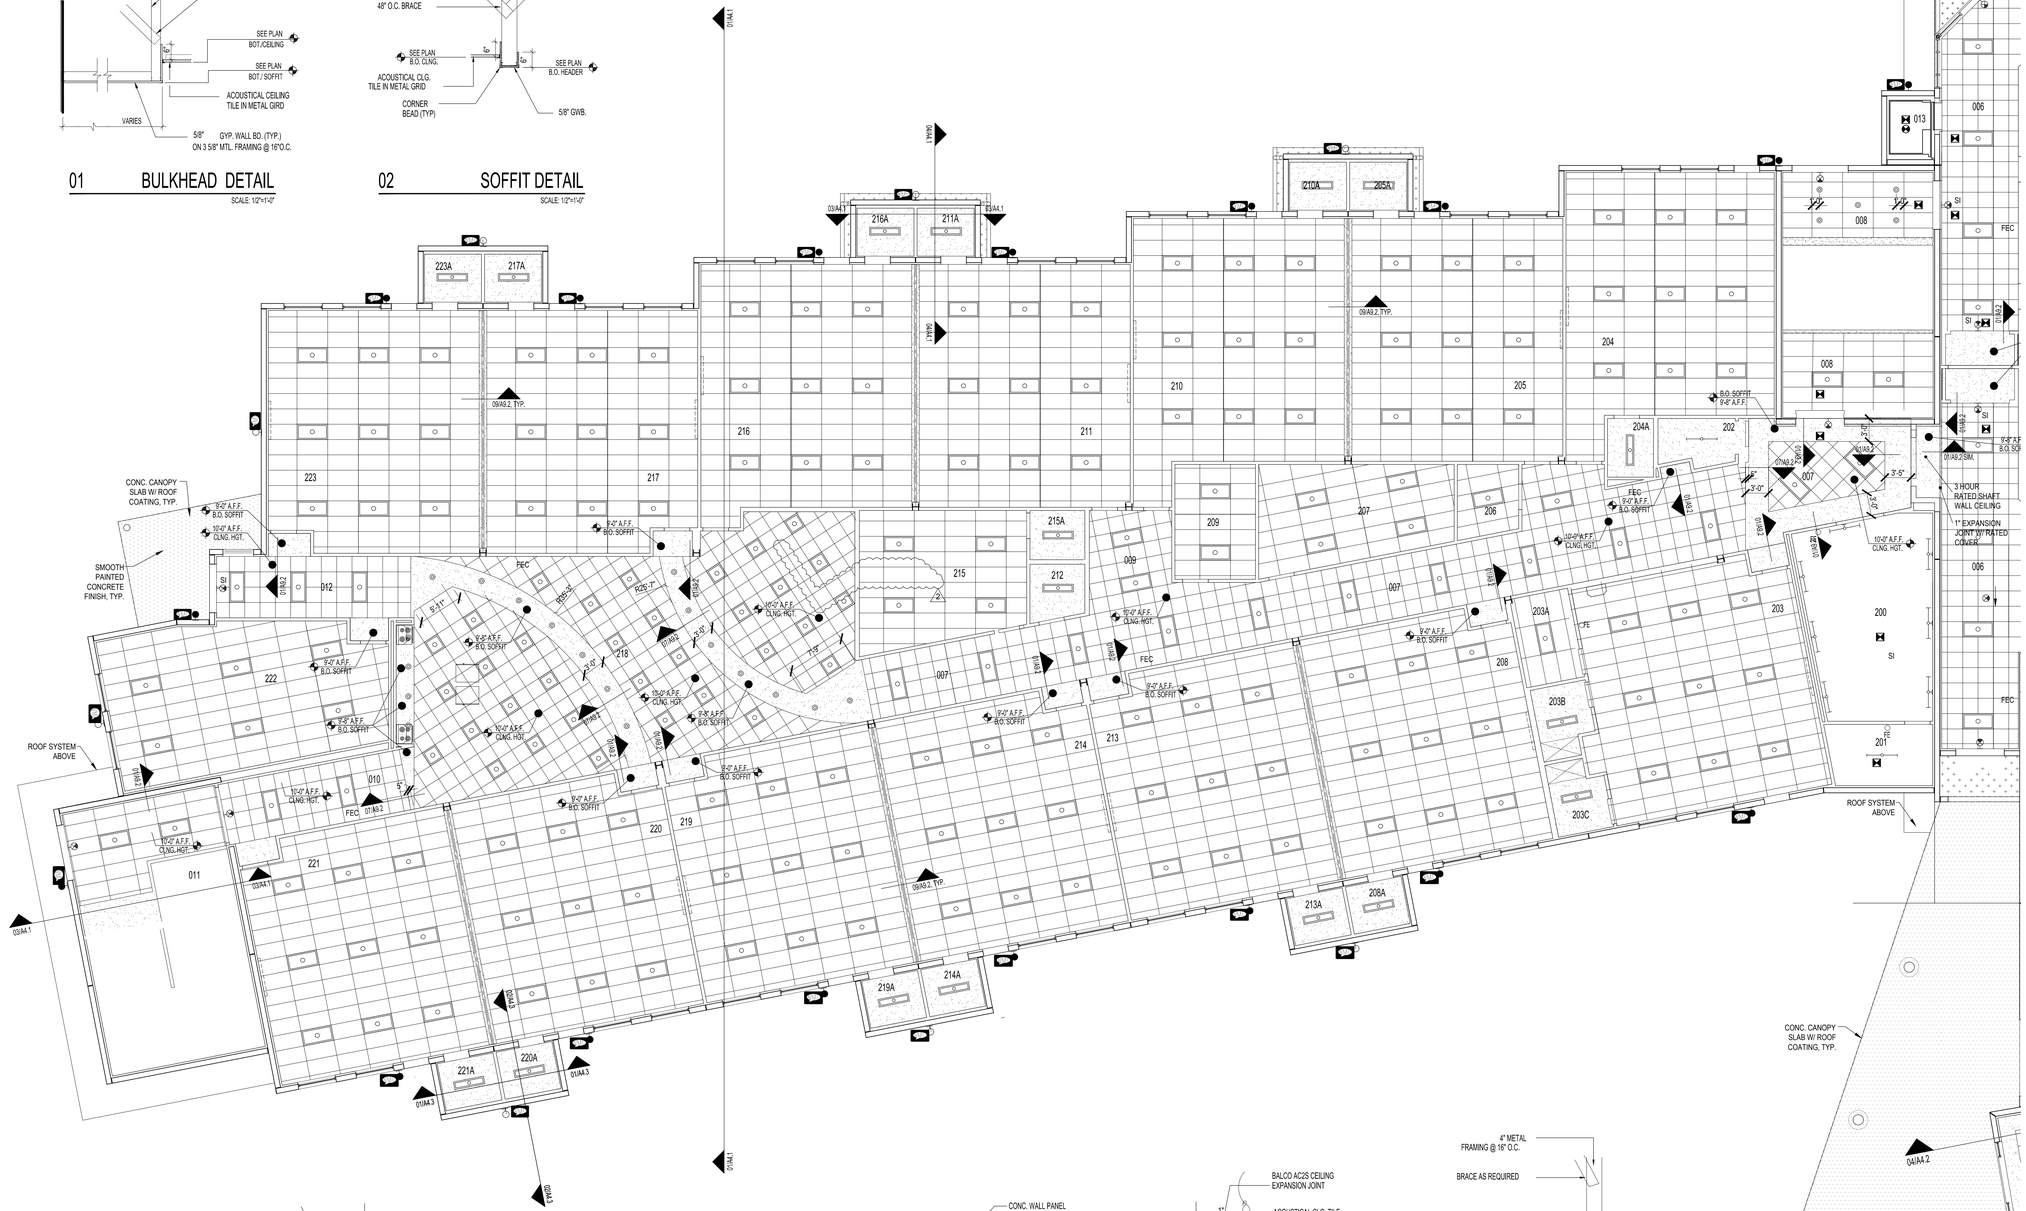

PARTIAL CEILING PLAN - AREA 200

1/8" = 1'-0"

CEILING LEGEND

- CEMENT PLASTER/LATH
- PRECAST CONCRETE CANOPY
- CEILING W/ GRID 2 x 2 LAY-IN ACOUSTICAL
- CEILING W/ GRID 2 x 4 LAY-IN ACOUSTICAL
- GYPSUM WALL BOARD CEILING, SOFFIT OR HEADER
- 24 x 48 FLUORESCENT FIXTURE
- 12 x 48 FLUORESCENT FIXTURE
- 24 x 24 FLUORESCENT FIXTURE
- 12 x 48 SURFACE MOUNTED FLUORESCENT FIXTURE
- 12 x 48 WALL MOUNTED FLUORESCENT FIXTURE
- SURFACE MOUNTED FIXTURE
- 6" STRUCTURE MOUNTED FLUORESCENT FIXTURE
- HI-BAY LIGHT FIXTURE
- RECESSED CAN FIXTURE
- STAGE TRACK LIGHTING
- SOLATUBE DAYLIGHTING FIXTURE
- EMERGENCY EXIT SIGNS
- PHOTOLUMINESCENT EMERGENCY EXIT LIGHT (CEILING MTD.)
- CEILING MOUNTED EMERGENCY LIGHTS
- SUPPLY DIFFUSER (SEE MECHANICAL)
- RETURN GRILL (SEE MECHANICAL)
- EXHAUST GRILL (SEE MECHANICAL)

BUILDING AREA 200	
ROOM #	ROOM NAME
007	CORRIDOR
008	STAIR
009	VESTIBULE
010	CORRIDOR
011	STAIR
012	CORRIDOR
200	MECHANICAL
201	ELECTRICAL
202	CUSTODIAL
203	ESE FULL TIME
203A	MATERIAL STORAGE
203B	GIRLS RESTROOM
203C	BOYS RESTROOM
204	PRIMARY CLASSROOM
204A	STUDENT RESTROOM
205	PRIMARY CLASSROOM
205A	STUDENT RESTROOM
206	DATA
207	MATERIAL STORAGE
208	ESE PRE-K
208A	STUDENT RESTROOM
209	SUPPLEMENTAL CLASSROOM
210	PRIMARY CLASSROOM
210A	STUDENT RESTROOM
211	PRIMARY CLASSROOM
211A	STUDENT RESTROOM
212	STUDENT RESTROOM
213	ESE PRE-K
213A	STUDENT RESTROOM
214	PRIMARY CLASSROOM
214A	STUDENT RESTROOM
215	TEACHER PLANNING
215A	STAFF RESTROOM - FEMALE
216	PRIMARY CLASSROOM
216A	STUDENT RESTROOM
217	PRIMARY CLASSROOM
217A	STUDENT RESTROOM
218	EXTENDED LEARNING AREA
219	PRIMARY CLASSROOM
219A	STUDENT RESTROOM
220	PRIMARY CLASSROOM
220A	STUDENT RESTROOM
221	PRIMARY CLASSROOM
221A	STUDENT RESTROOM
222	ESE RESOURCE ROOM/MATERIAL STORAGE
223	PRIMARY CLASSROOM
223A	STUDENT RESTROOM

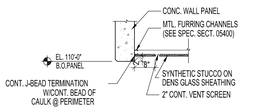

03 EXT. CLNG. DETAIL

SCALE: 1/2"=1'-0"

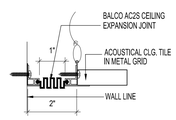

04 CEILING JOINT

SCALE: 1/2"=1'-0"

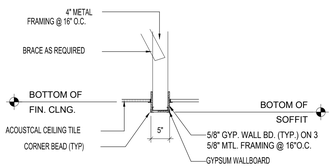

05 SOFFIT DETAIL

SCALE: 1/2"=1'-0"

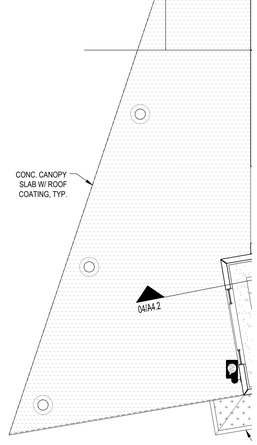

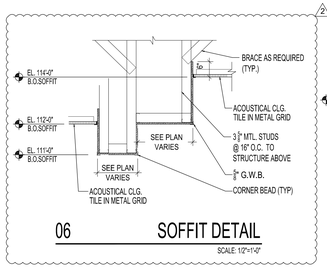

06 SOFFIT DETAIL

SCALE: 1/2"=1'-0"

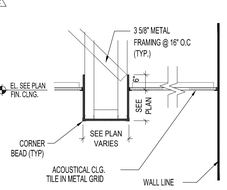

07 SOFFIT DETAIL

SCALE: 1/2"=1'-0"

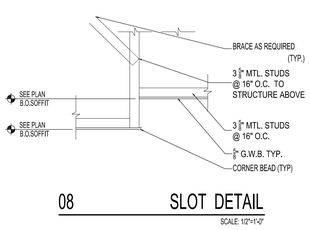

08 SLOT DETAIL

SCALE: 1/2"=1'-0"

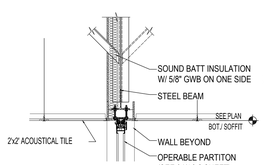

09 SOFFIT DETAIL

SCALE: 1/2"=1'-0"

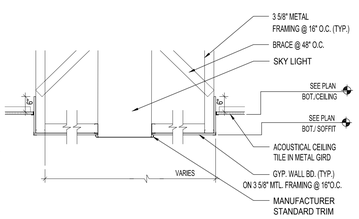

10 BULKHEAD DETAIL

SCALE: 1/2"=1'-0"

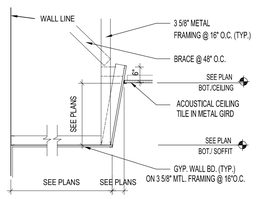

11 BULKHEAD DETAIL

SCALE: 1/2"=1'-0"

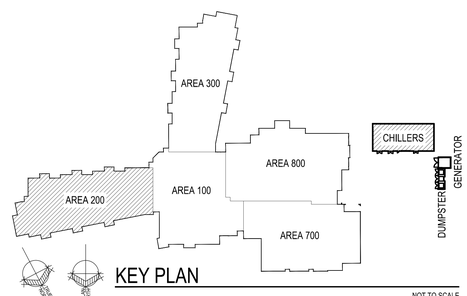

KEY PLAN

NOT TO SCALE

HARVARD • JOLLY ARCHITECTURE
2047 Vista Parkway, Suite 100 West Palm Beach, Fl. 33411 | 561-478-4457 | www.HarvardJolly.com | AR0013140

K-8 SCHOOL "OO"
ST. JOHNS COUNTY SCHOOL DISTRICT - BID # 2022-50
1455 TWIN CREEKS DRIVE,
ST. AUGUSTINE, FLORIDA 32095

Comm. No: 22046.00
Date: 10-21-22
Drawn:

Revisions		
No.	Date	Note
2	11-21-22	Addendum 2

TO THE BEST OF MY KNOWLEDGE, THE PLANS AND SPECIFICATIONS COMPLY WITH THE MINIMUM BUILDING CODES.

©2022 HARVARD JOLLY, INC.

A9.2

Filename:C:\Users\Dattatreya\OneDrive - Harvard Jolly, Inc\22046.00 SJCSD K-8 School OO\5 CAD\Sheets\30X42\A9.2 Plot Date:11.20.2022 Plotted By:Dattatreya Sonawadekar

BUILDING AREA 300	
ROOM #	ROOM NAME
016	CORRIDOR
017	STAIR
018	VESTIBULE
019	CORRIDOR
020	STAIR
021	CORRIDOR
300	MECHANICAL
301	ELECTRICAL
302	CUSTODIAL
303	ESE PART-TIME
303A	MATERIAL STORAGE
303B	GIRLS RESTROOM
303C	BOYS RESTROOM
304	PRIMARY SKILLS LAB
304A	STUDENT RESTROOM
305	PRIMARY CLASSROOM
305A	STUDENT RESTROOM
306	DATA
307	MATERIAL STORAGE
308	PRIMARY CLASSROOM
308A	STUDENT RESTROOM
309	SUPPLEMENTAL CLASSROOM
310	PRIMARY CLASSROOM
310A	STUDENT RESTROOM
311	PRIMARY CLASSROOM
311A	STUDENT RESTROOM
312	STUDENT RESTROOM
313	PRIMARY CLASSROOM
313A	STUDENT RESTROOM
314	PRIMARY CLASSROOM
314A	STUDENT RESTROOM
315	TEACHER PLANNING
315A	STAFF RESTROOM - FEMALE
316	PRIMARY CLASSROOM
316A	STUDENT RESTROOM
317	PRIMARY CLASSROOM
317A	STUDENT RESTROOM
318	EXTENDED LEARNING AREA
319	PRIMARY CLASSROOM
319A	STUDENT RESTROOM
320	PRIMARY CLASSROOM
320A	STUDENT RESTROOM
321	PRIMARY CLASSROOM
321A	STUDENT RESTROOM
322	ESE RESOURCE ROOM/MATERIAL STORAGE
323	PRIMARY CLASSROOM
323A	STUDENT RESTROOM

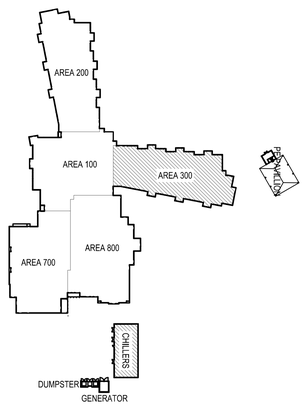

KEY PLAN

NOT TO SCALE

PARTIAL CEILING PLAN - AREA 300

1/8" = 1'-0"

HARVARD • JOLLY ARCHITECTURE
2047 Vista Parkway, Suite 100 West Palm Beach, Fl. 33411 | 561-478-4457 | www.HarvardJolly.com | AR0013140

K-8 SCHOOL "OO"
ST. JOHNS COUNTY SCHOOL DISTRICT - BID # 2022-50
1455 TWIN CREEKS DRIVE,
ST. AUGUSTINE, FLORIDA 32095

Comm. No: 22046.00
Date: 10-21-22
Drawn:

Revisions		
No.	Date	Note
2	11-21-22	Addendum 2

TO THE BEST OF MY KNOWLEDGE, THE PLANS AND SPECIFICATIONS COMPLY WITH THE MINIMUM BUILDING CODES.

©2022 HARVARD JOLLY, INC.

A9.3

Filename:C:\Users\Dattatraya\OneDrive - Harvard Jolly, Inc\22046.00 SJCSD K-8 School OO\5 CAD\Sheets\30X42\A9.3 Plot Date:11.20.2022 Plotted By:Dattatraya Sonavaldekar

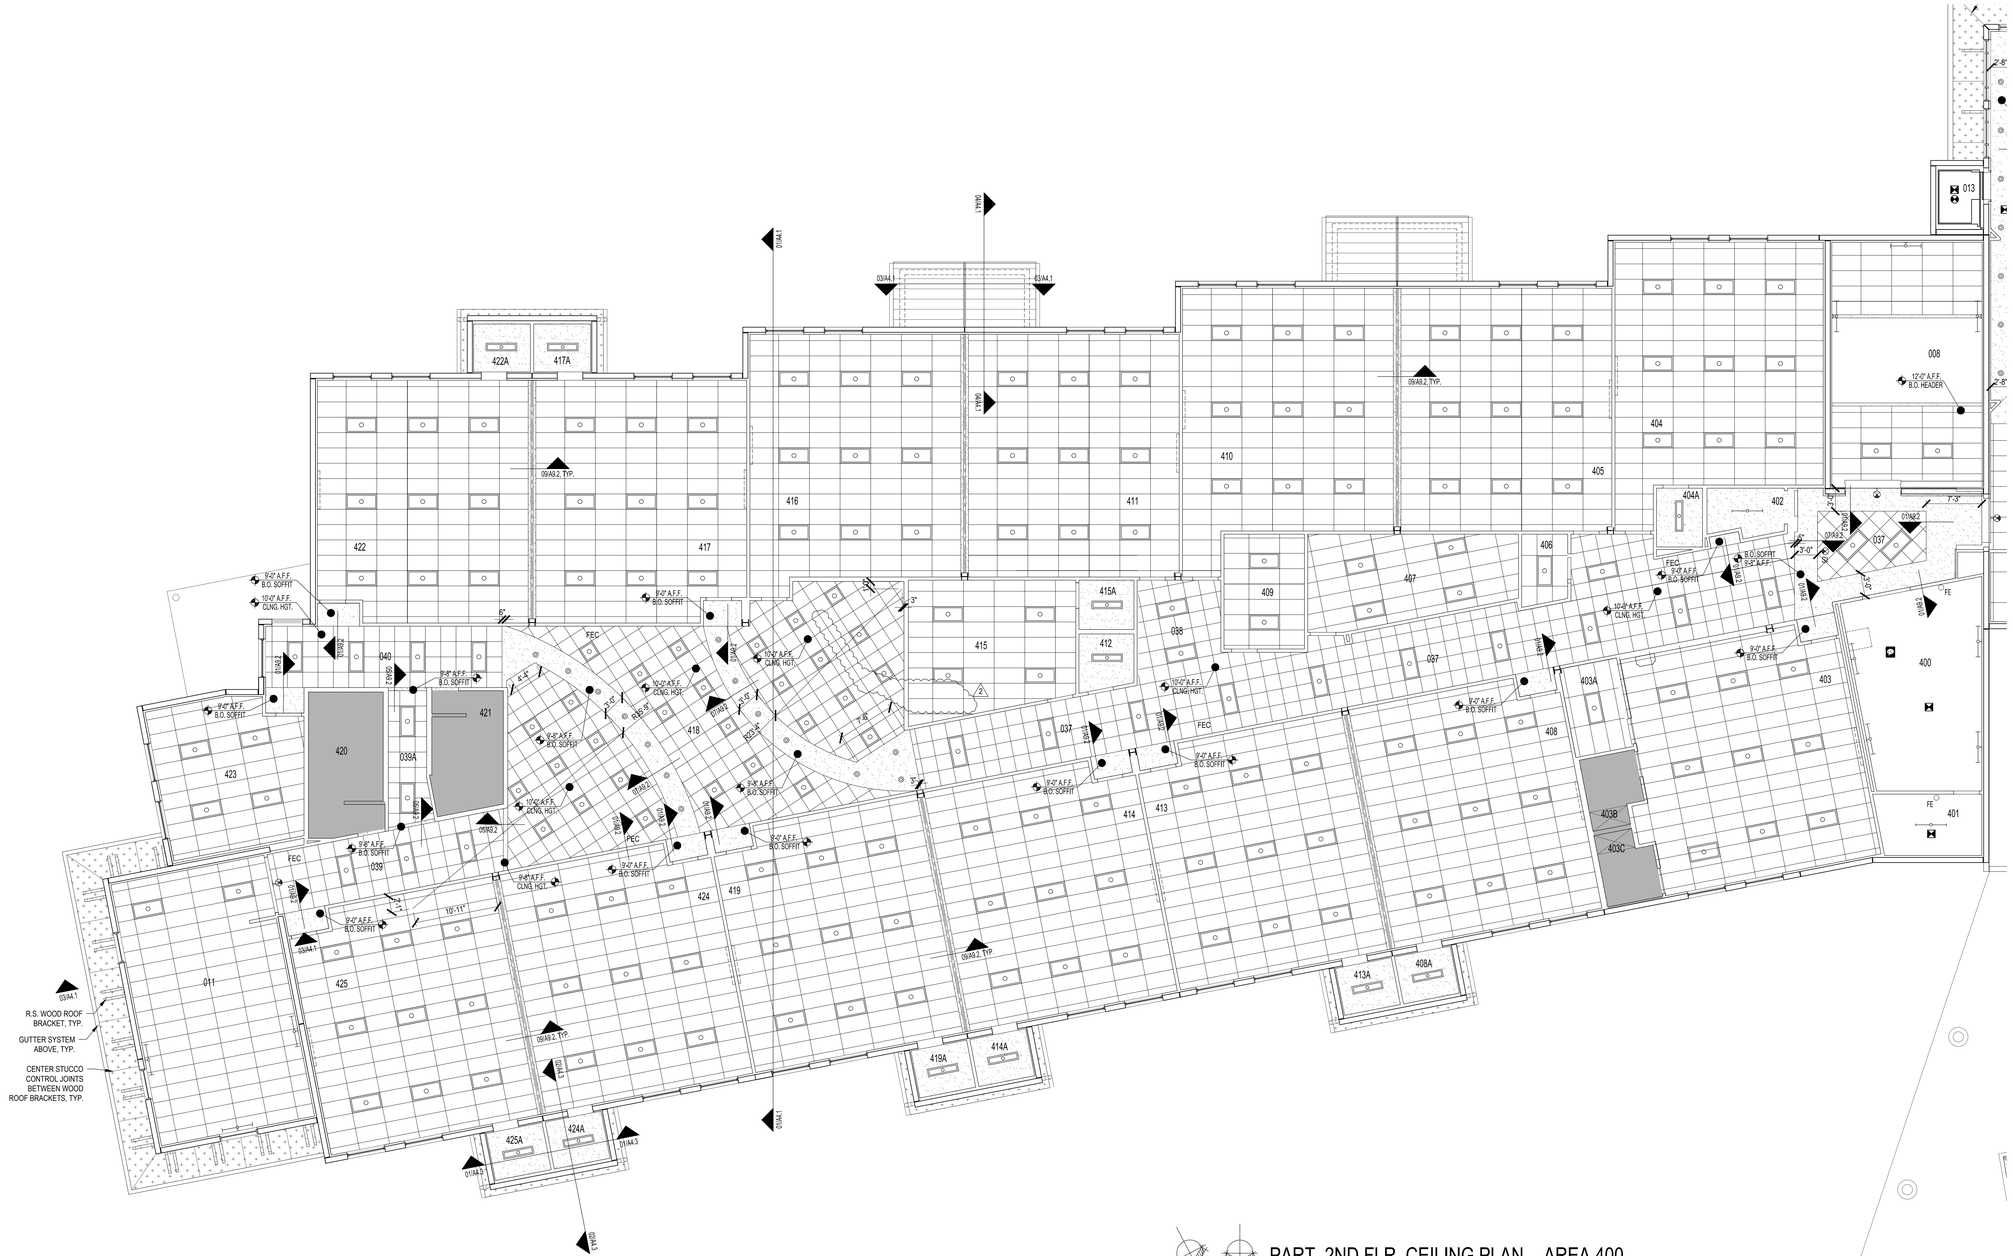

PART. 2ND FLR. CEILING PLAN - AREA 400

1/8" = 1'-0"

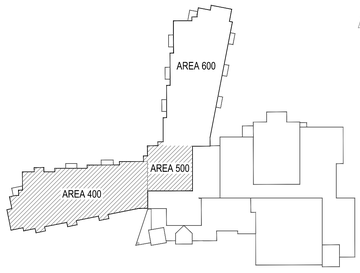

KEY PLAN

NOT TO SCALE

BUILDING AREA 400	
ROOM #	ROOM NAME
008	STAIR
011	STAIR
037	CORRIDOR
038	VESTIBULE
039	CORRIDOR
039A	CORRIDOR
040	CORRIDOR
400	MECHANICAL
401	ELECTRICAL
402	CUSTODIAL
403	ESE PART-TIME
403A	MATERIAL STORAGE
403B	GIRLS RESTROOM
403C	BOYS RESTROOM
404	PRIMARY CLASSROOM
404A	STUDENT RESTROOM
405	PRIMARY SKILLS LAB
406	DATA
407	MATERIAL STORAGE
408	PRIMARY CLASSROOM
408A	STUDENT RESTROOM
409	SUPPLEMENTAL CLASSROOM
410	PRIMARY SKILLS LAB
411	INTERMEDIATE CLASSROOM
412	STUDENT RESTROOM
413	PRIMARY CLASSROOM
413A	STUDENT RESTROOM
414	PRIMARY CLASSROOM
414A	STUDENT RESTROOM
415	TEACHER PLANNING
415A	STAFF RESTROOM - FEMALE
416	INTERMEDIATE CLASSROOM
417	PRIMARY CLASSROOM
417A	STUDENT RESTROOM
418	EXTENDED LEARNING AREA
419	PRIMARY CLASSROOM
419A	STUDENT RESTROOM
420	GIRLS RESTROOM
421	BOYS RESTROOM
422	PRIMARY CLASSROOM
422A	STUDENT RESTROOM
423	RESOURCE ROOM/MATERIAL STORAGE
424	PRIMARY CLASSROOM
424A	STUDENT RESTROOM
425	PRIMARY CLASSROOM
425A	STUDENT RESTROOM

HARVARD • JOLLY ARCHITECTURE
2047 Vista Parkway, Suite 100 West Palm Beach, Fl. 33411 | 561-478-4457 | www.HarvardJolly.com | AR0013140

K-8 SCHOOL "OO"
ST. JOHNS COUNTY SCHOOL DISTRICT - BID # 2022-50
1455 TWIN CREEKS DRIVE,
ST. AUGUSTINE, FLORIDA 32095

Comm. No: 22046.00
Date: 10-21-22
Drawn:

Revisions		
No.	Date	Note
2	11-21-22	Addendum 2

TO THE BEST OF MY KNOWLEDGE, THE PLANS AND SPECIFICATIONS COMPLY WITH THE MINIMUM BUILDING CODES.

©2022 HARVARD JOLLY, INC.

A9.7

Filename:C:\Users\Dattatraya\OneDrive - Harvard Jolly, Inc\22046.00 SJCSD K-8 School OO\5 CAD\Sheets\30X42\A9.7 Plot Date:11.20.2022 Plotted By:Dattatraya Sonavalekar

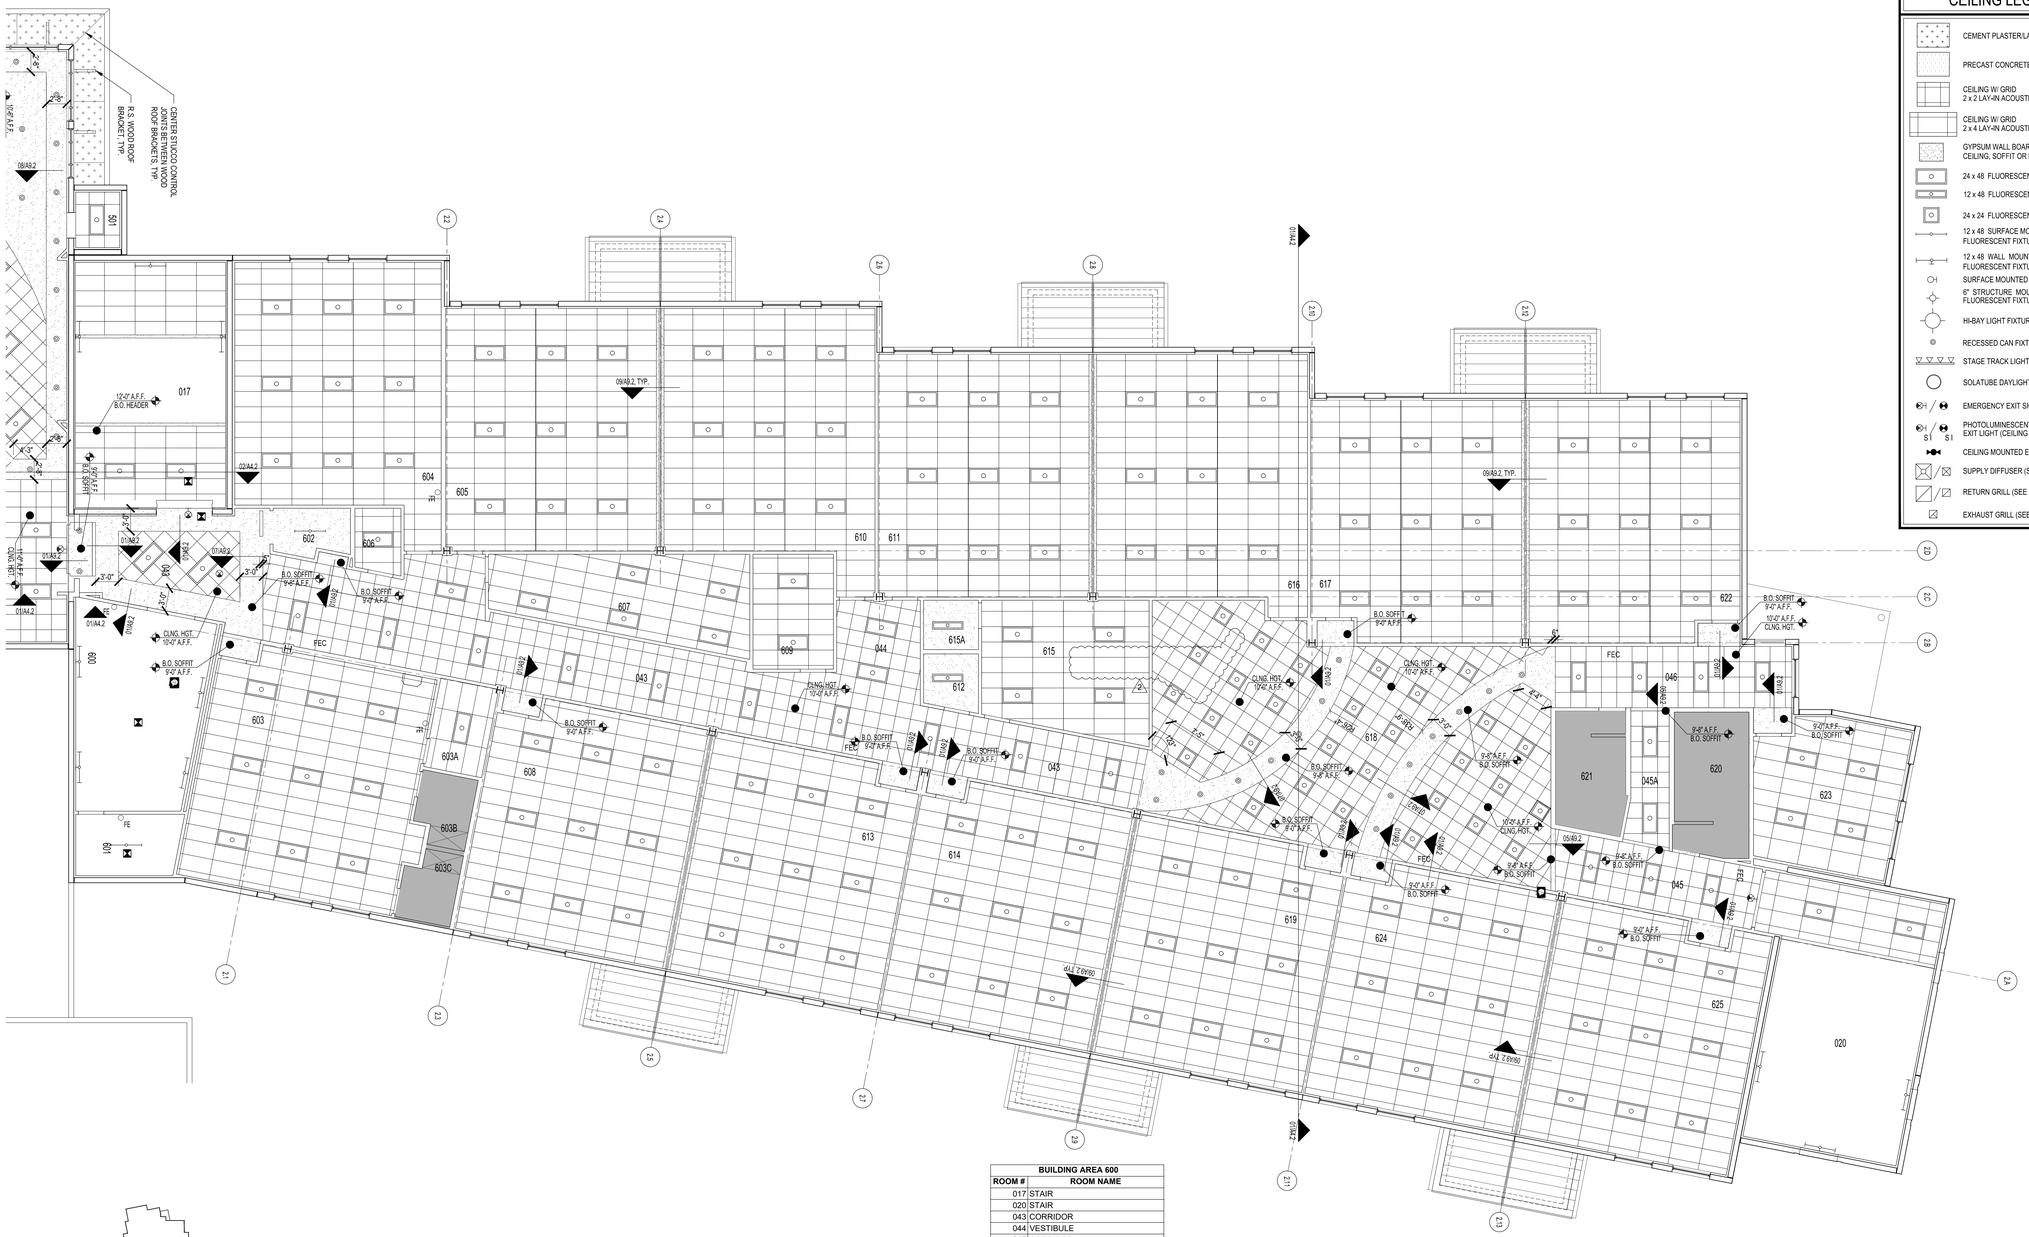

CEILING LEGEND

- CEMENT PLASTER/LATH
- PRECAST CONCRETE CANOPY
- CEILING W/ GRID 2 x 2 LAY-IN ACOUSTICAL
- CEILING W/ GRID 2 x 4 LAY-IN ACOUSTICAL
- GYPSUM WALL BOARD CEILING, SOFFIT OR HEADER
- 24 x 48 FLUORESCENT FIXTURE
- 12 x 48 FLUORESCENT FIXTURE
- 24 x 24 FLUORESCENT FIXTURE
- 12 x 48 SURFACE MOUNTED FLUORESCENT FIXTURE
- 12 x 48 WALL MOUNTED FLUORESCENT FIXTURE
- SURFACE MOUNTED FIXTURE
- 6" STRUCTURE MOUNTED FLUORESCENT FIXTURE
- HI-BAY LIGHT FIXTURE
- RECESSED CAN FIXTURE
- STAGE TRACK LIGHTING
- SOLATUBE DAYLIGHTING FIXTURE
- EMERGENCY EXIT SIGNS
- PHOTOLUMINESCENT EMERGENCY EXIT LIGHT (CEILING MTD.)
- CEILING MOUNTED EMERGENCY LIGHTS
- SUPPLY DIFFUSER (SEE MECHANICAL)
- RETURN GRILL (SEE MECHANICAL)
- EXHAUST GRILL (SEE MECHANICAL)

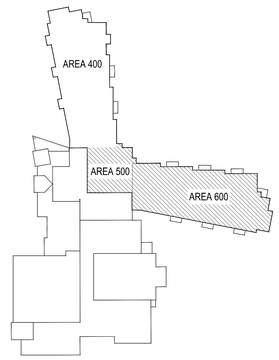

KEY PLAN

NOT TO SCALE

PART. 2ND FLR. CEILING PLAN - AREA 600

1/8" = 1'-0"

BUILDING AREA 600

ROOM #	ROOM NAME
017	STAIR
020	STAIR
043	CORRIDOR
044	VESTIBULE
045	CORRIDOR
045A	CORRIDOR
046	CORRIDOR
600	MECHANICAL
601	ELECTRICAL
602	CUSTODIAL
603	ESE FULL TIME
603A	MATERIAL STORAGE
603B	GIRLS RESTROOM
603C	BOYS RESTROOM
604	INTERMEDIATE SCIENCE CLASSROOM
605	INTERMEDIATE CLASSROOM
606	DATA
607	MATERIAL STORAGE
608	INTERMEDIATE CLASSROOM
609	SUPPLEMENTAL CLASSROOM
610	INTERMEDIATE CLASSROOM
611	INTERMEDIATE CLASSROOM
612	STUDENT RESTROOM
613	INTERMEDIATE CLASSROOM
614	INTERMEDIATE CLASSROOM
615	TEACHER PLANNING
615A	STAFF RESTROOM - FEMALE
616	INTERMEDIATE CLASSROOM
617	INTERMEDIATE CLASSROOM
618	EXTENDED LEARNING AREA
619	INTERMEDIATE CLASSROOM
620	GIRLS RESTROOM
621	BOYS RESTROOM
622	INTERMEDIATE CLASSROOM
623	RESOURCE ROOM/MATERIAL STORAGE
624	INTERMEDIATE CLASSROOM
625	INTERMEDIATE CLASSROOM

HARVARD • JOLLY ARCHITECTURE
2047 Vista Parkway, Suite 100 West Palm Beach, Fl. 33411 | 561-478-4457 | www.HarvardJolly.com | AR0013140

K-8 SCHOOL "OO"
ST. JOHNS COUNTY SCHOOL DISTRICT - BID # 2022-50
1455 TWIN CREEKS DRIVE,
ST. AUGUSTINE, FLORIDA 32095

Comm. No:	22046.00
Date:	10-21-22
Drawn:	

Revisions

No.	Date	Note
2	11-21-22	Addendum 2

TO THE BEST OF MY KNOWLEDGE, THE PLANS AND SPECIFICATIONS COMPLY WITH THE MINIMUM BUILDING CODES.

©2022 HARVARD JOLLY, INC.

A9.8

Filename:C:\Users\Dattatraya\OneDrive - Harvard Jolly Inc\22046.00 SJCSD K-8 School OO\5 CAD\Sheets\30X42\A9.8 Plot Date:11.20.2022 Plotted By:Dattatraya Sonawalekar

CEILING LEGEND

- CEMENT PLASTER/LATH
- PRECAST CONCRETE CANOPY
- CEILING W/ GRID 2 x 2 LAY-IN ACOUSTICAL
- CEILING W/ GRID 2 x 4 LAY-IN ACOUSTICAL
- GYPSUM WALL BOARD CEILING, SOFFIT OR HEADER
- 24 x 48 FLUORESCENT FIXTURE
- 12 x 48 FLUORESCENT FIXTURE
- 24 x 24 FLUORESCENT FIXTURE
- 12 x 48 SURFACE MOUNTED FLUORESCENT FIXTURE
- 12 x 48 WALL MOUNTED FLUORESCENT FIXTURE
- SURFACE MOUNTED FIXTURE
- 6" STRUCTURE MOUNTED FLUORESCENT FIXTURE
- HI-BAY LIGHT FIXTURE
- RECESSED CAN FIXTURE
- STAGE TRACK LIGHTING
- SOLATUBE DAYLIGHTING FIXTURE
- EMERGENCY EXIT SIGNS
- PHOTOLUMINESCENT EMERGENCY EXIT LIGHT (CEILING MTD.)
- CEILING MOUNTED EMERGENCY LIGHTS
- SUPPLY DIFFUSER (SEE MECHANICAL)
- RETURN GRILL (SEE MECHANICAL)
- EXHAUST GRILL (SEE MECHANICAL)

BUILDING AREA 1000	
ROOM #	ROOM NAME
047	CORRIDOR
048	CORRIDOR
008	STAIR
013	ELEVATOR
1000	EXTENDED LEARNING AREA
1001	DATA ROOM
1002	BUSINESS LAB
1003	MIDDLE SCHOOL SCIENCE
1003A	MATERIAL STORAGE
1003B	PROJECT STORAGE
1004	MIDDLE SCHOOL SCIENCE
1004A	PROJECT STORAGE
1004B	MATERIAL STORAGE

PAR. 3RD FLR. PLAN - AREA 1000

1/8" = 1'-0"

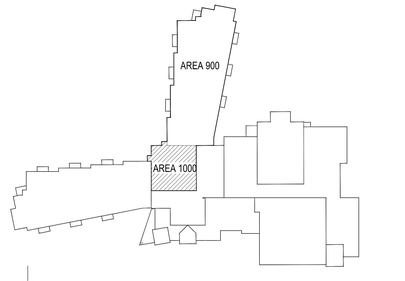

KEY PLAN

NOT TO SCALE

HARVARD • JOLLY ARCHITECTURE
2047 Vista Parkway, Suite 100 West Palm Beach, Fl. 33411 | 561-478-4457 | www.HarvardJolly.com | AR0013140

K-8 SCHOOL "OO"
ST. JOHNS COUNTY SCHOOL DISTRICT - BID # 2022-50
1455 TWIN CREEKS DRIVE,
ST. AUGUSTINE, FLORIDA 32095

Comm. No: 22046.00
Date: 10-21-22
Drawn:

Revisions		
No.	Date	Note
2	11-21-22	Addendum 2

TO THE BEST OF MY KNOWLEDGE, THE PLANS AND SPECIFICATIONS COMPLY WITH THE MINIMUM BUILDING CODES.

©2022 HARVARD JOLLY, INC.

A9.9

Filename:C:\Users\Dattatraya\OneDrive - Harvard Jolly, Inc\22046.00 SJCSD K-8 School OO\5 CAD\Sheets\30X42\A9.9 Plot Date:11.20.2022 Plotted By:Dattatraya Sonavadekar

BUILDING AREA 900	
ROOM #	ROOM NAME
049	CORRIDOR
050	VESTIBULE
051	CORRIDOR
051A	CORRIDOR
052	CORRIDOR
017	STAIR
020	STAIR
900	MECHANICAL
901	ELECTRICAL
902	CUSTODIAL
903	ESE FULL TIME
903A	MATERIAL STORAGE
903B	GIRLS RESTROOM
903C	BOYS RESTROOM
904	MIDDLE SCHOOL SCIENCE
905	TECHNOLOGY / INDUSTRY LAB
906	DATA
907	MATERIAL STORAGE / CUSTODIAL
908	MIDDLE SCHOOL CLASSROOM
909	SUPPLEMENTAL CLASSROOM
910	NOT USED
911	ESE PART-TIME
912	STAFF RESTROOM - MALE
913	MIDDLE SCHOOL CLASSROOM
914	MIDDLE SCHOOL CLASSROOM
915	TEACHER PLANNING
915A	RESTROOM
916	SKILLS LAB
917	MIDDLE SCHOOL CLASSROOM
918	EXTENDED LEARNING AREA
919	MIDDLE SCHOOL CLASSROOM
920	GIRLS RESTROOM
921	BOYS RESTROOM
922	MIDDLE SCHOOL CLASSROOM
923	RESOURCE ROOM/MATERIAL STORAGE
924	MIDDLE SCHOOL CLASSROOM
925	MIDDLE SCHOOL CLASSROOM

PRT. 3rd FLR. CEILING PLAN - AREA 900

1/8" = 1'-0"

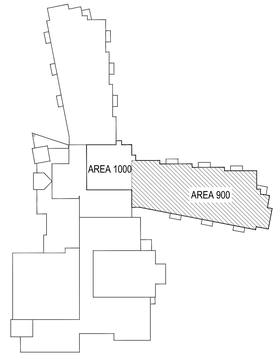

KEY PLAN

NOT TO SCALE

HARVARD • JOLLY ARCHITECTURE
2047 Vista Parkway, Suite 100 West Palm Beach, Fl. 33411 | 561-478-4457 | www.HarvardJolly.com | AR0013140

K-8 SCHOOL "OO"
ST. JOHNS COUNTY SCHOOL DISTRICT - BID # 2022-50
1455 TWIN CREEKS DRIVE,
ST. AUGUSTINE, FLORIDA 32095

Comm. No: 22046.00
Date: 10-21-22
Drawn:

Revisions		
No.	Date	Note
2	11-21-22	Addendum 2

TO THE BEST OF MY KNOWLEDGE, THE PLANS AND SPECIFICATIONS COMPLY WITH THE MINIMUM BUILDING CODES.

©2022 HARVARD JOLLY, INC.

A9.10

Filename:C:\Users\Dattatraya\OneDrive - Harvard Jolly, Inc\22046.00 SJCSD K-8 School OO\5 CAD\Sheets\30X42\A9.10 Plot Date:11.20.2022 Plotted By:Dattatraya Sonavadekar

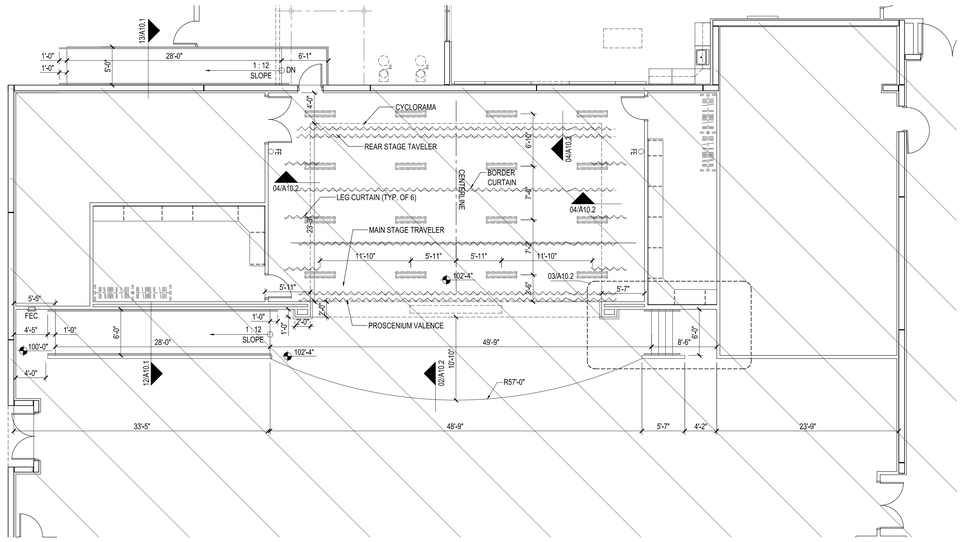

01 STAGE PLAN

SCALE: 1/8"=1'-0"

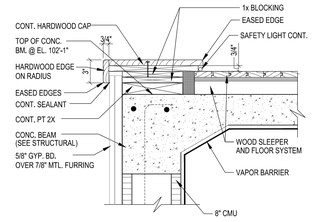

02 STAGE EDGE DETAIL

SCALE: N.T.S.

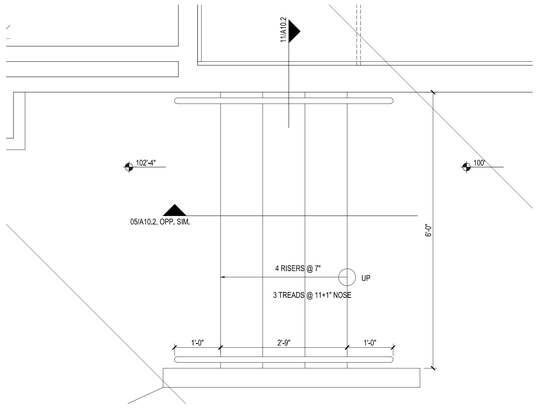

03 STAIR @ STAGE

SCALE: 3/4"=1'-0"

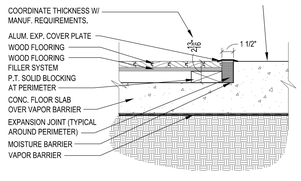

04 WOOD FLOOR EXPANSION JOINT

SCALE: 1 1/2"=1'-0"

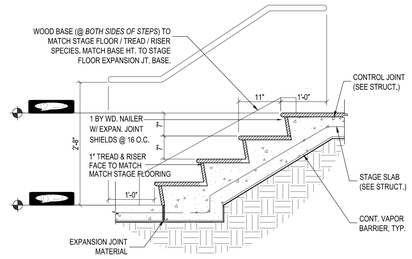

05 STAGE STAIR DETAIL

SCALE: 3/4"=1'-0"

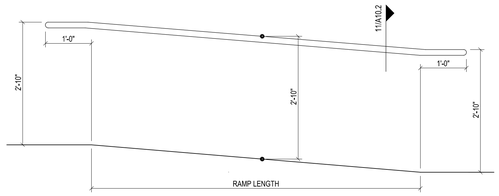

06 TYP. RAMP H-RAILDETAIL

SCALE: 3/4"=1'-0"

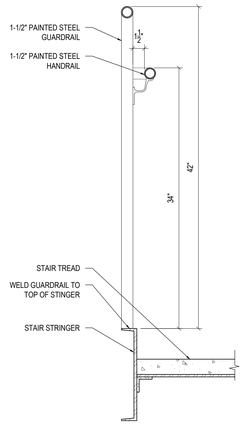

07 GUARDRAIL DETAIL @ STAIR STRINGER

SCALE: 1-1/2"=1'-0"

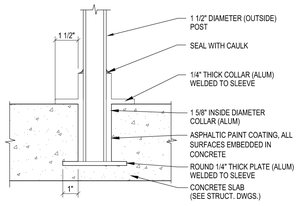

08 TYP. RAIL POST DETAIL

SCALE: 12"=1'-0"

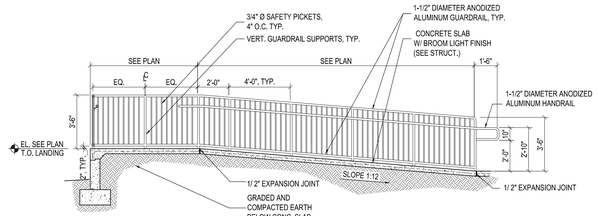

09 TYP. RAMP ELEVATION DETAIL

SCALE: 1/4"=1'-0"

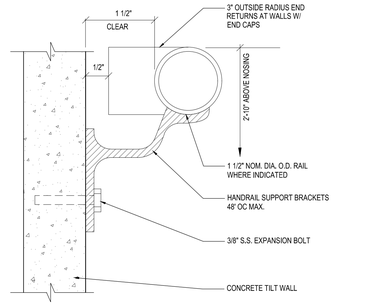

10 H-RAIL DETAIL

RAILING ON CONC. WALL

SCALE: 3"=1'-0"

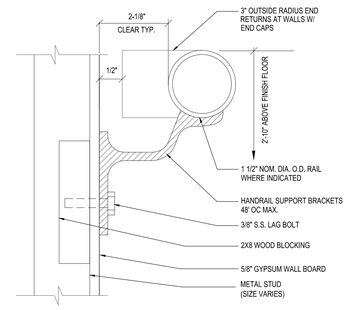

11 H-RAIL DETAIL

RAILING ON GWB/ STUD PARTITION

SCALE: 3"=1'-0"

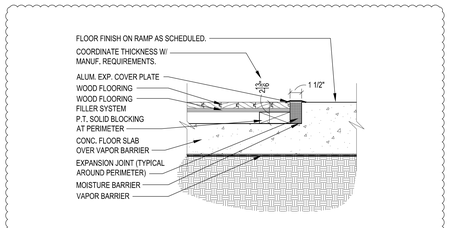

12 DETAIL @ TOP OF STAGE RAMP

SCALE: 1 1/2"=1'-0"

2

N

HARVARD • JOLLY
ARCHITECTURE
2047 Vista Parkway, Suite 100 West Palm Beach, Fl. 33411 | 561-478-4457 | www.HarvardJolly.com | AR0013140

K-8 SCHOOL "OO"
ST. JOHNS COUNTY SCHOOL DISTRICT - BID # 2022-50
1455 TWIN CREEKS DRIVE,
ST. AUGUSTINE, FLORIDA 32095

Comm. No:	22046.00
Date:	10-21-22
Drawn:	

Revisions

No.	Date	Note
2	11-21-22	Addendum 2

TO THE BEST OF MY KNOWLEDGE, THE PLANS AND SPECIFICATIONS COMPLY WITH THE MINIMUM BUILDING CODES.

©2022 HARVARD JOLLY, INC.

A10.2

Filename:C:\Users\DattatrayaN\OneDrive - Harvard Jolly Inc\22046.00 SJCSD K-8 School OO\5 CAD\Sheets\30X42\A10.2 Plot Date:11.19.2022 Plotted By:Dattatraya Sonavadekar

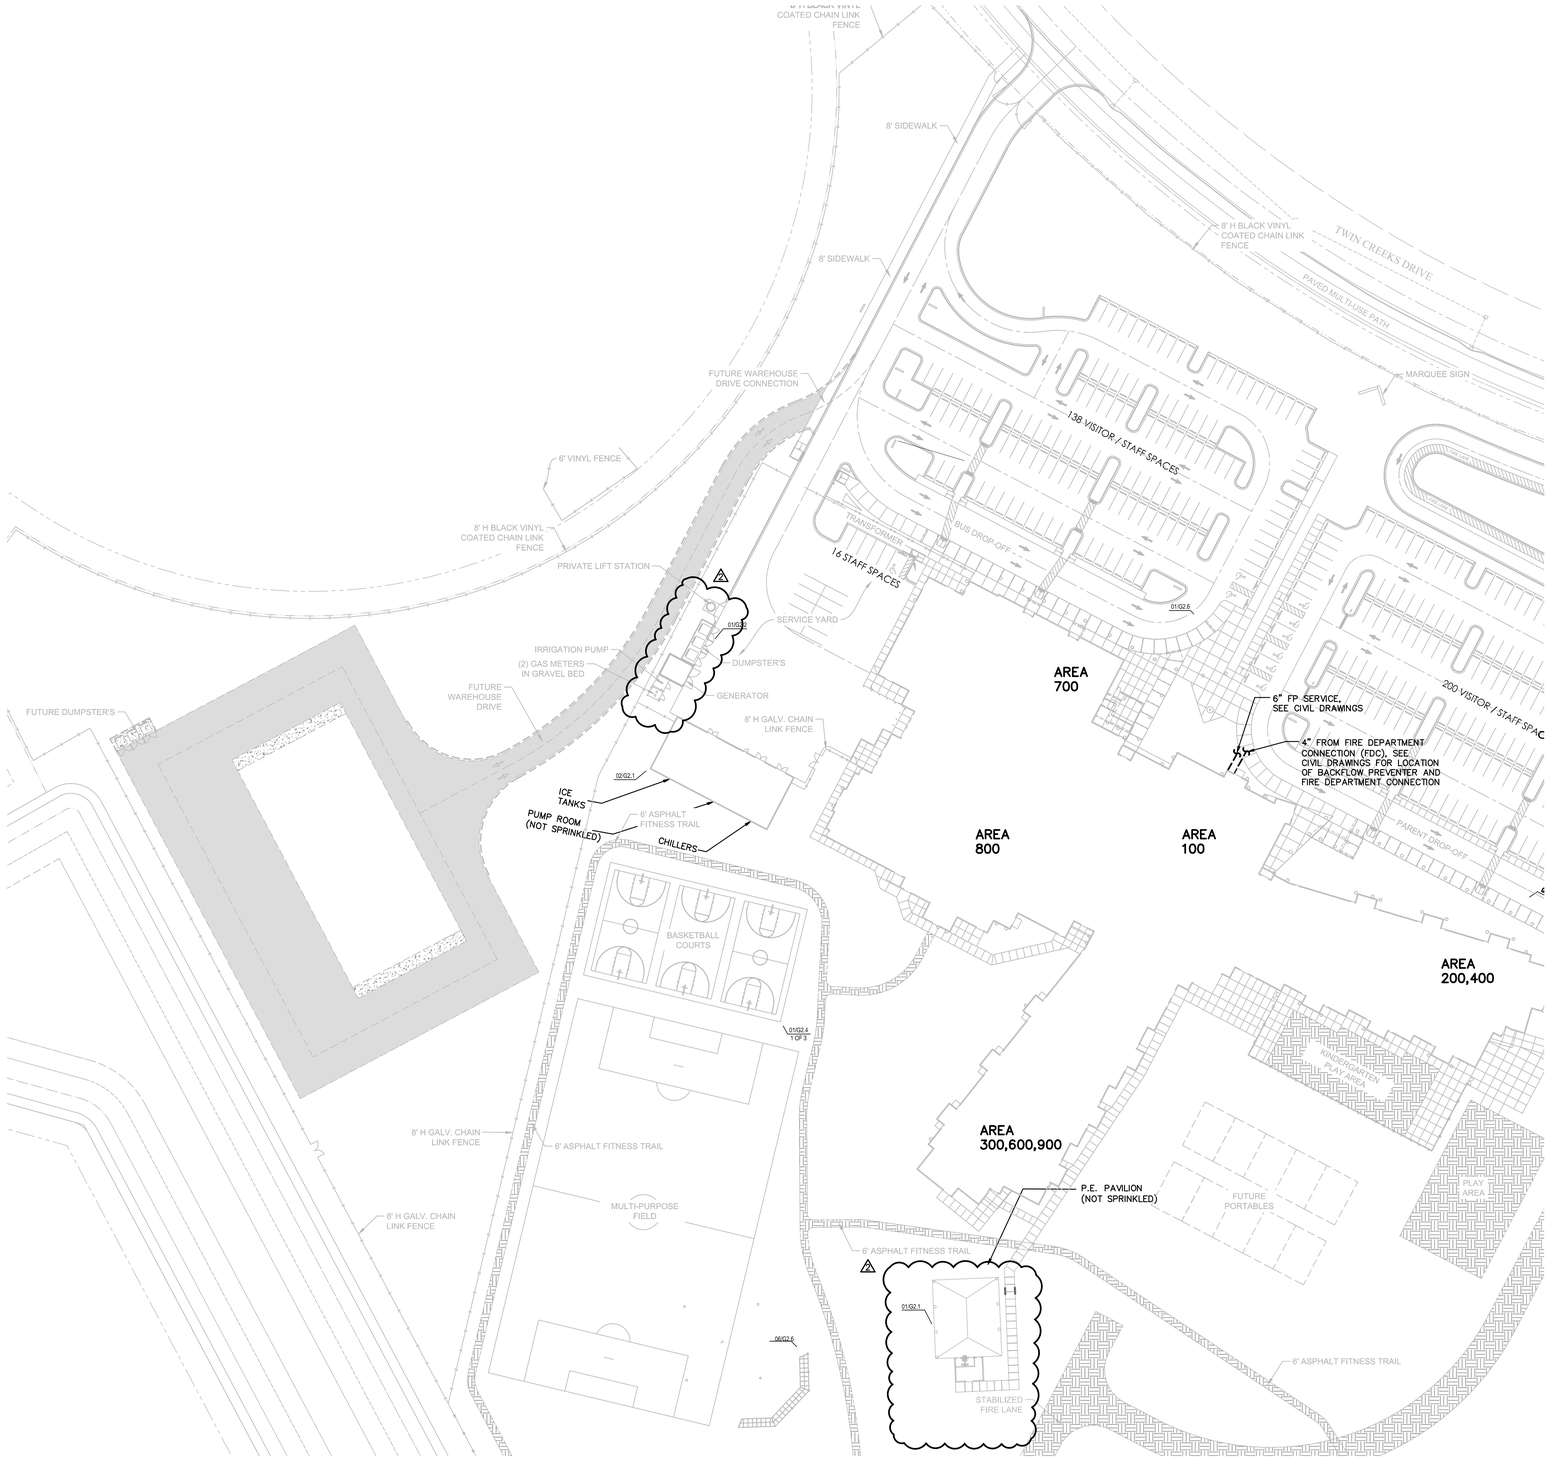

1 FP0.2 FIRE PROTECTION SITE PLAN

SCALE: 1" = 50'-0"

HARVARD • JOLLY ARCHITECTURE
2047 Vista Parkway, Suite 100 West Palm Beach, Fl. 33411 | 561-478-4457 | www.HarvardJolly.com | AR0013140

JOHNSON, LEVINSON RAGAN, DAVILA, INC.
CONSULTING ENGINEERS
1450 Centerpark Boulevard, Suite 350
West Palm Beach, Florida 33401
(561) 689-2305 (561) 689-2302 Fax

K-8 SCHOOL "OO"
ST. JOHNS COUNTY SCHOOL DISTRICT - BID # 2022-50
1455 TWIN CREEKS DRIVE,
ST. AUGUSTINE, FLORIDA 32095

Comm. No:	22046.00
Date:	10-21-22
Drawn:	BAR

Revisions

No.	Date	Note
2	11/21/22	ADDENDUM 2

TO THE BEST OF MY KNOWLEDGE, THE PLANS AND SPECIFICATIONS COMPLY WITH THE MINIMUM BUILDING CODES.

Jason A. Carpentier, P.E. 75336
Michael P. Linden, P.E. 68094

©2022 HARVARD JOLLY, INC.

FIRE PROTECTION SITE PLAN

FP0.2

JLRD No. 122106

The information contained herein is the property of Johnson, Levinson, Ragan, Davila, Inc. (JLRD) and is not to be used on any other project, transmitted, copied, sold, or loaned in any manner or medium, without the written consent of JLRD. Reuse or modification of these documents by the owner or any other party for other projects or additions to this project, or for completion of this project by others, without written authorization and adaptation by JLRD will be at the user's sole risk and without liability or legal exposure to JLRD. All titles, rights and interests including copyrights to these documents are reserved by JLRD.

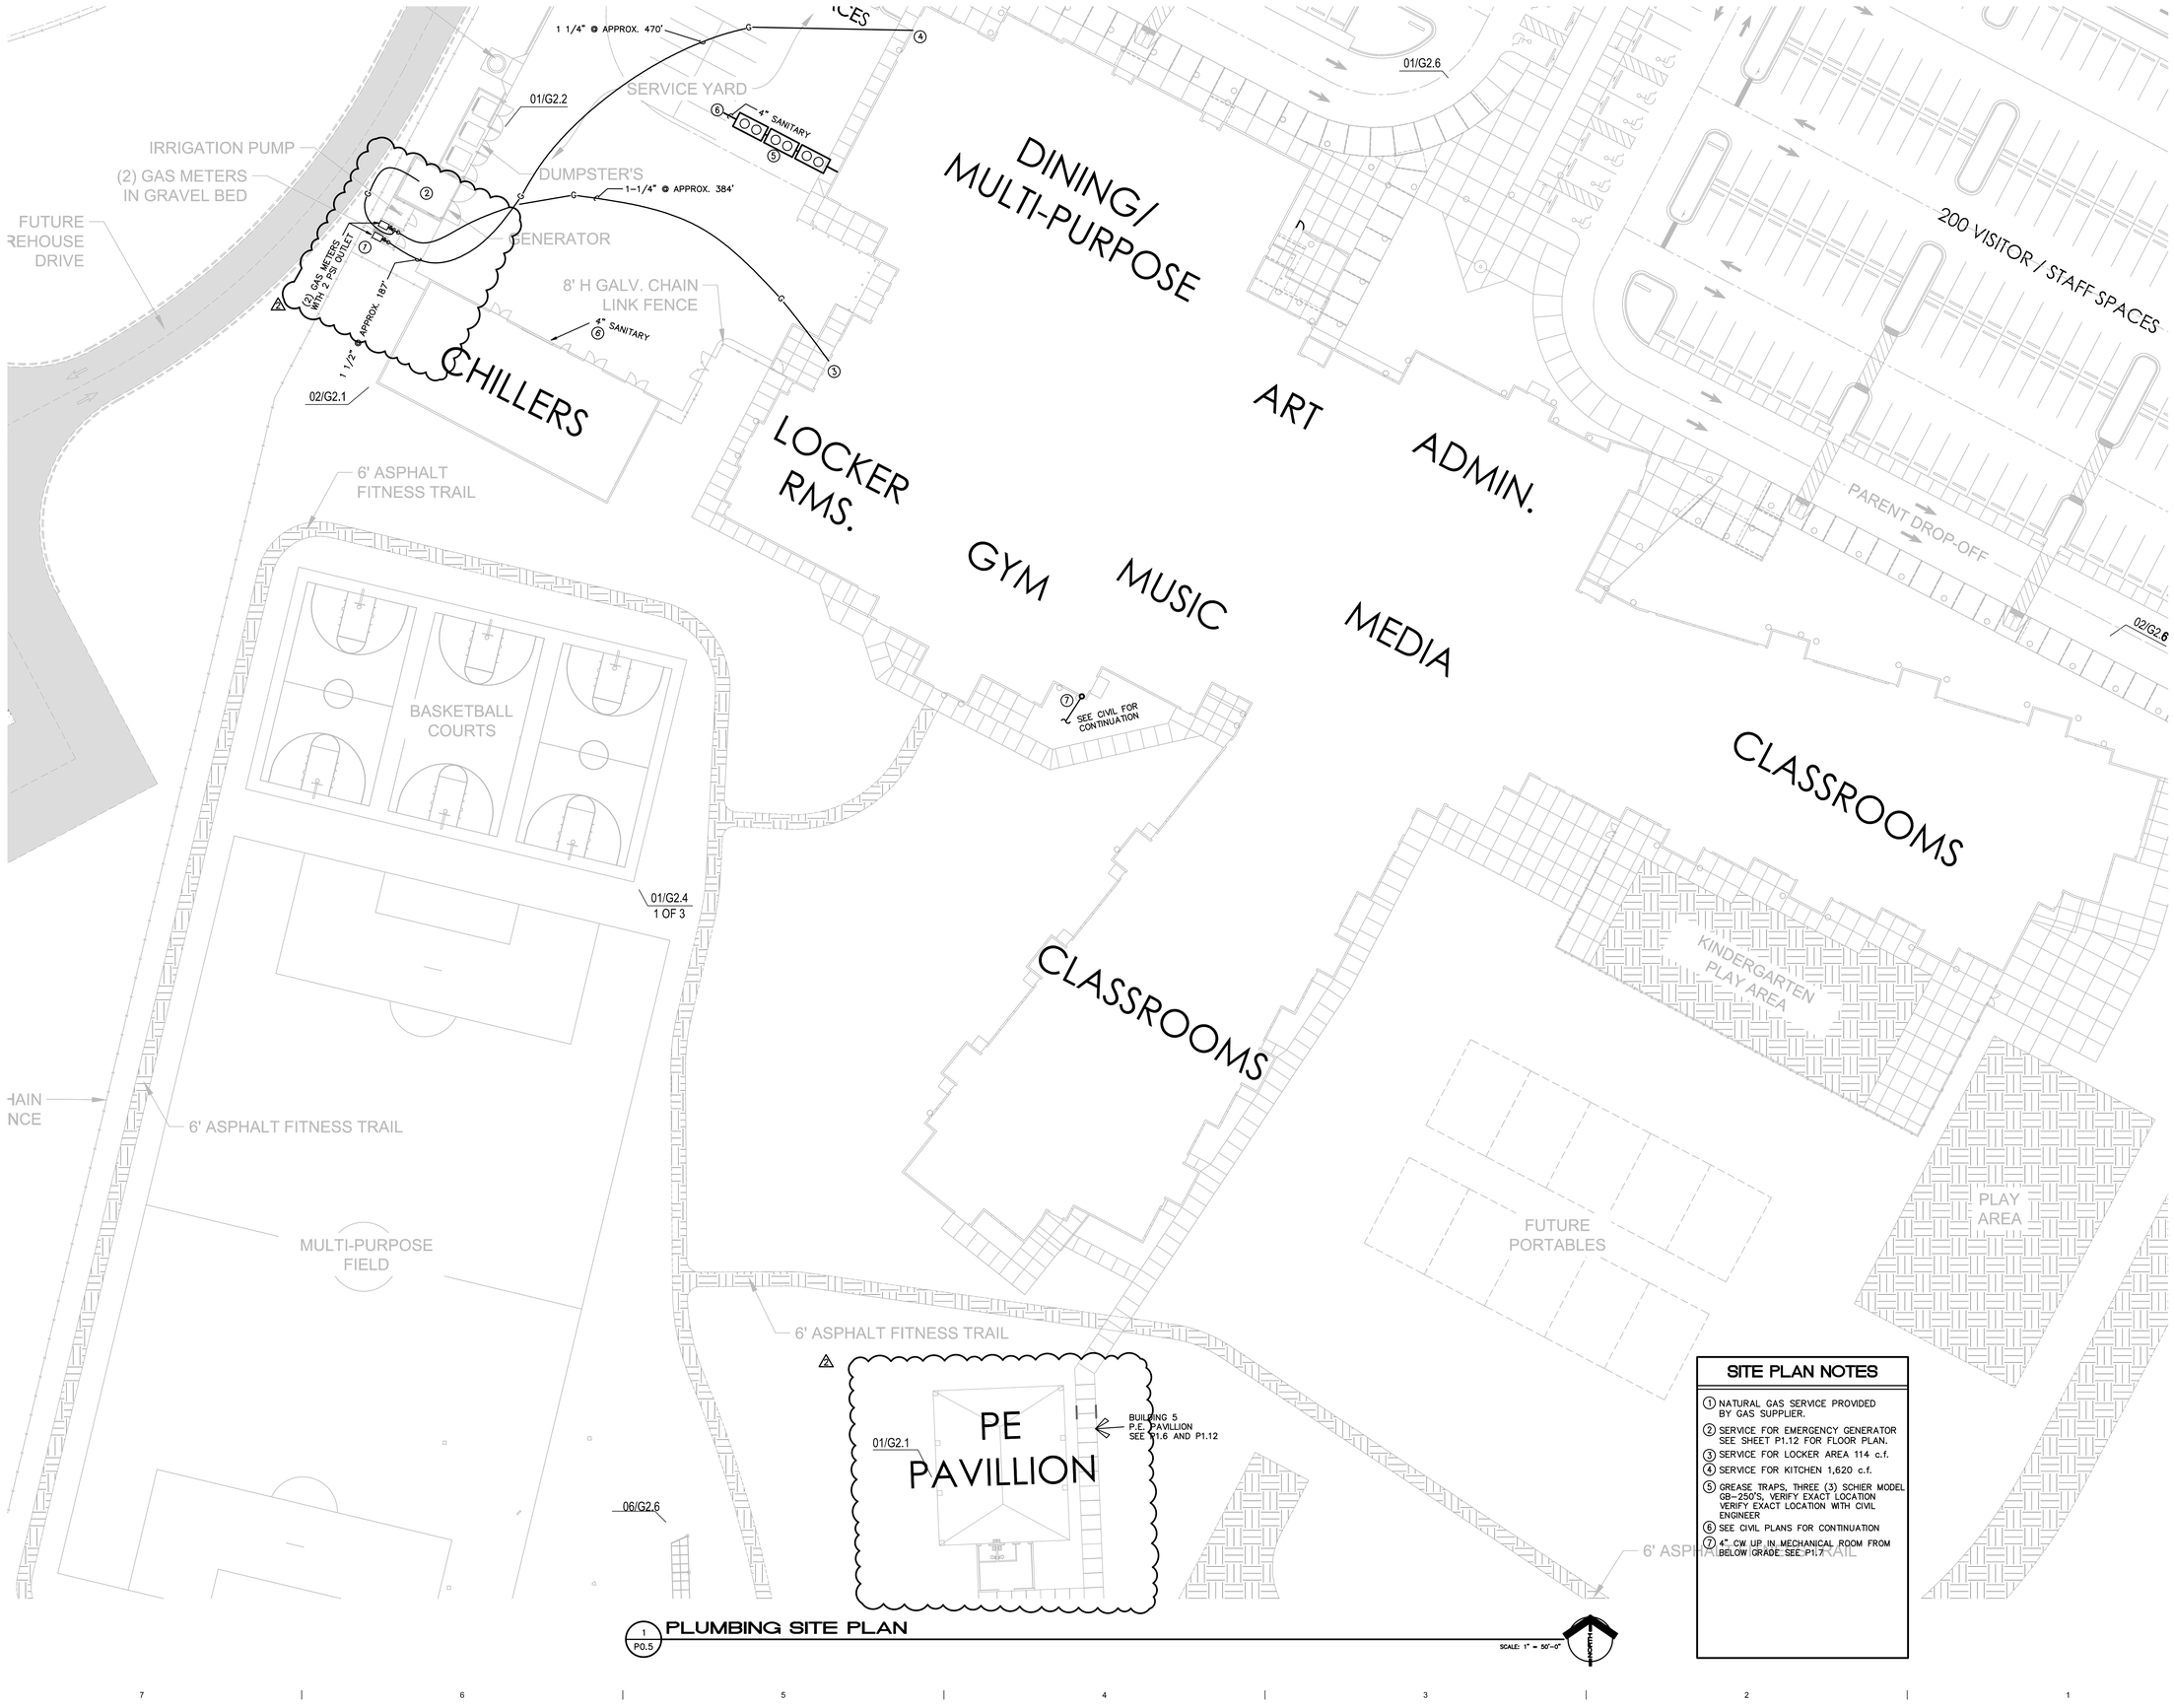

1 P0.5 **PLUMBING SITE PLAN**

SCALE: 1" = 50'-0"

SITE PLAN NOTES

1. NATURAL GAS SERVICE PROVIDED BY GAS SUPPLIER.
2. SERVICE FOR EMERGENCY GENERATOR SEE SHEET P1.12 FOR FLOOR PLAN.
3. SERVICE FOR LOCKER AREA 114 c.f.
4. SERVICE FOR KITCHEN 1,620 c.f.
5. GREASE TRAPS, THREE (3) SCHIER MODEL GB-250'S, VERIFY EXACT LOCATION VERIFY EXACT LOCATION WITH CIVIL ENGINEER
6. SEE CIVIL PLANS FOR CONTINUATION
7. 4" CW UP IN MECHANICAL ROOM FROM BELOW GRADE SEE P1.7

The information contained herein is the property of Harvard Jolly Architecture, Inc. (HJA) and is not to be used for any purpose or transferred to any third party without the prior written consent of HJA. Unauthorized use or modification of this document will result in severe civil and criminal penalties, and will be prosecuted to the maximum extent possible under the law.

HARVARD • JOLLY ARCHITECTURE
2047 Vista Parkway, Suite 100 West Palm Beach, Fl. 33411 | 561-478-4457 | www.HarvardJolly.com | AR0013140

JOHNSON, LEVINSON RAGAN, DAVILA, INC.
CONSULTING ENGINEERS
1450 Centrepark Boulevard, Suite 350
West Palm Beach, Florida 33401
(561) 689-2303 (561) 689-2302 Fax

K-8 SCHOOL "OO"
ST. JOHNS COUNTY SCHOOL DISTRICT - BID # 2022-50
1455 TWIN CREEKS DRIVE,
ST. AUGUSTINE, FLORIDA 32095

Comm. No:	22046.00
Date:	10-21-22
Drawn:	RRB

Revisions

No.	Date	Note
2	11/21/22	ADDENDUM 2

TO THE BEST OF MY KNOWLEDGE, THE PLANS AND SPECIFICATIONS COMPLY WITH THE MINIMUM BUILDING CODES.

James A. Carpenter, P.E. 75334
Michael P. Eades, P.E. 56004

©2022 HARVARD JOLLY, INC.

PARTIAL SITE PLAN - GAS PIPING

P0.5

JJRD No. 122106

The information contained herein is the property of Johnson, Levinson, Ragan, Davila, Inc. (JLRD) and is protected by copyright. Unauthorized use is prohibited. JLRD makes no warranty or guarantee as to the accuracy or completeness of the information contained herein. Use without full verification is at the users sole risk. The user hereby indemnifies JLRD of all claims and losses resulting from any use, and such use shall be construed as unequivocal acceptance of the above conditions.

MECHANICAL SITE PLAN

1 / M0.7

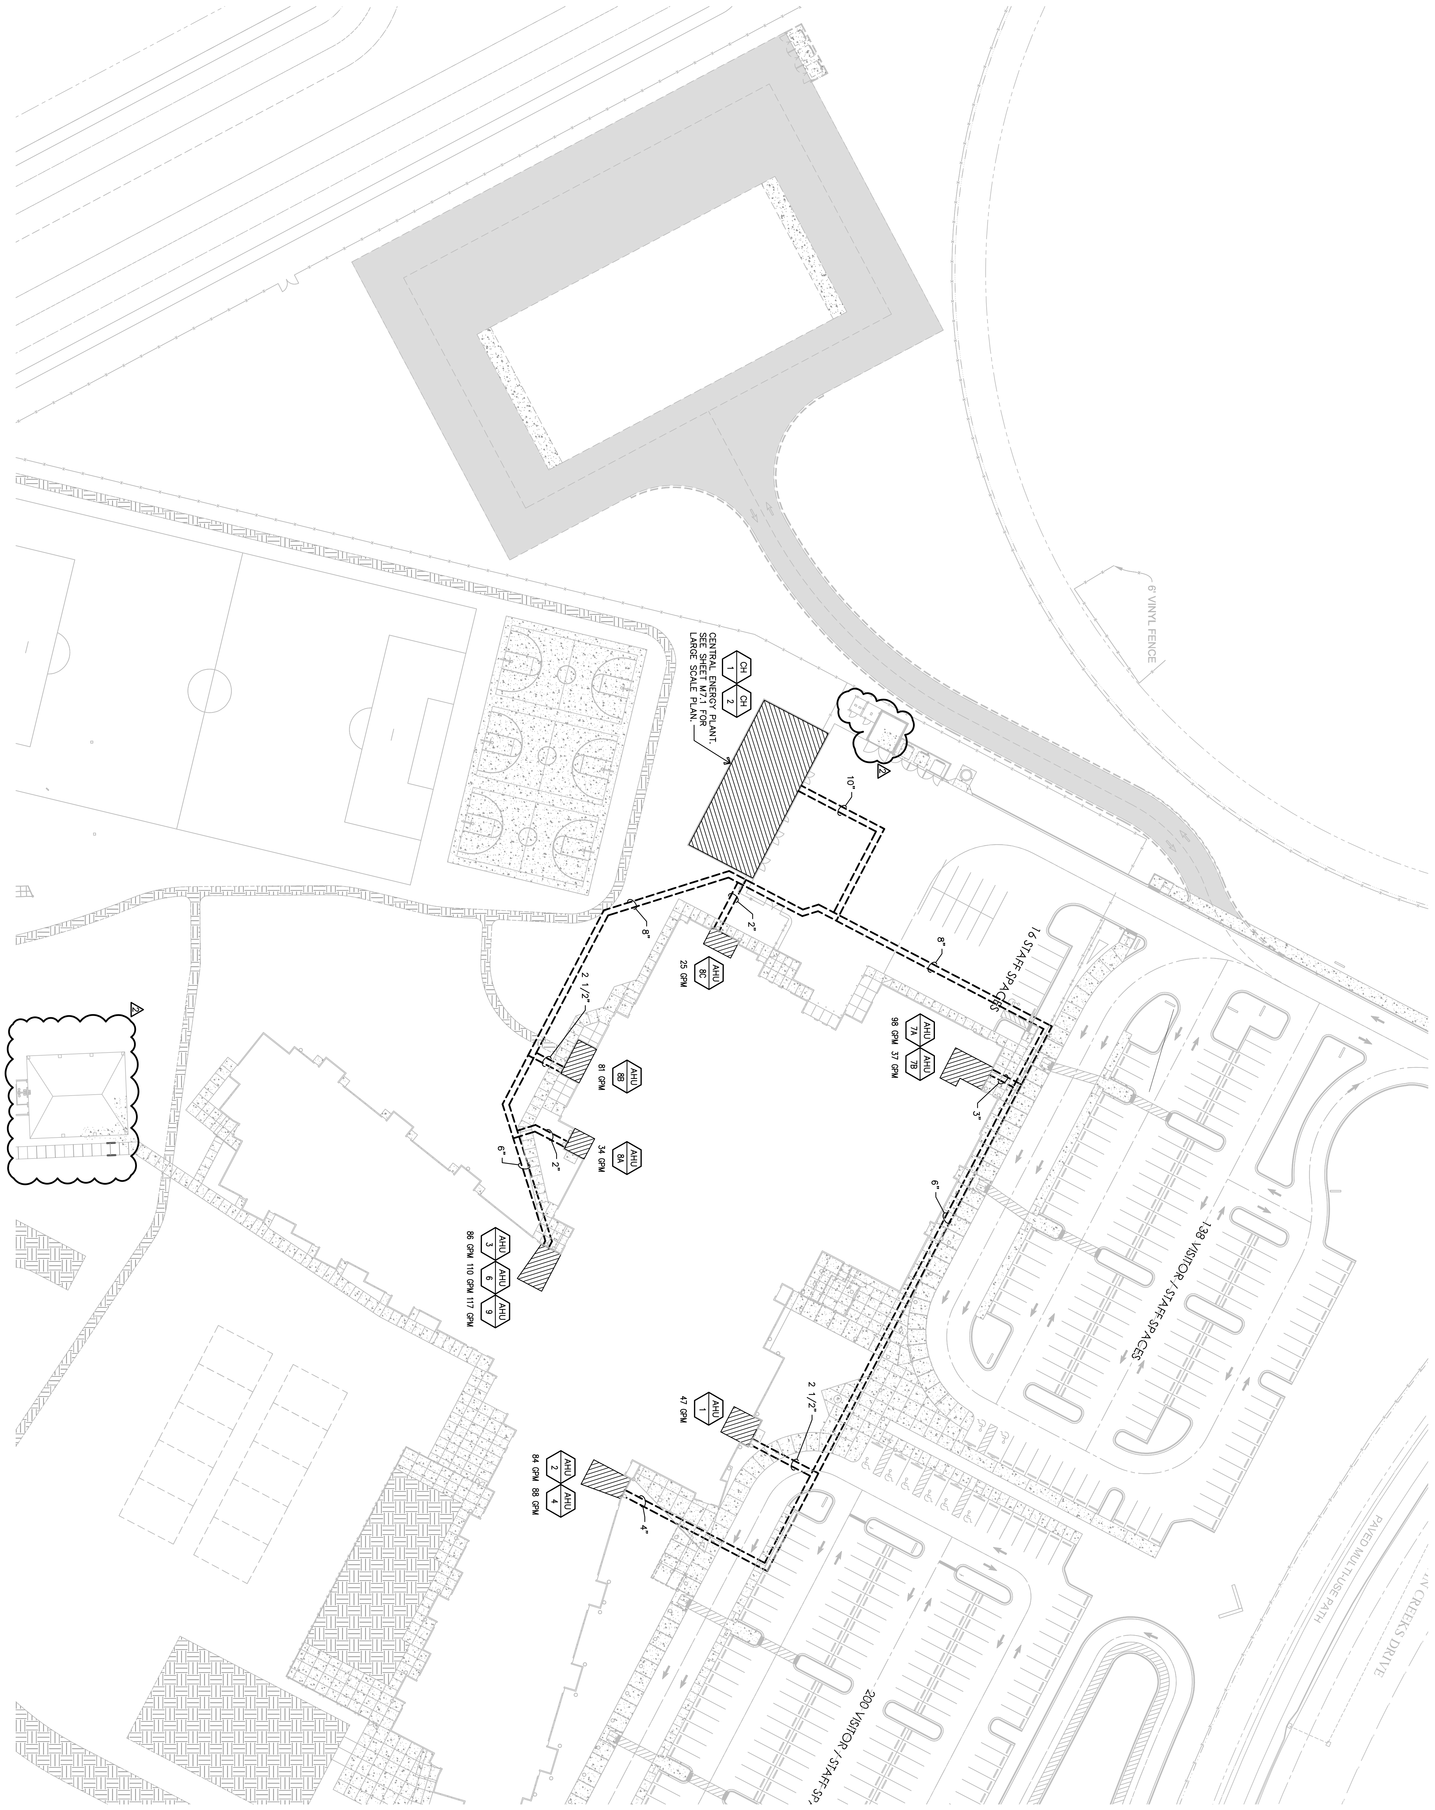

SCALE: 1" = 40'-0"

NORTH

K-8 SCHOOL "OO"
ST. JOHNS COUNTY SCHOOL DISTRICT - BID # 2022-50
1455 TWIN CREEKS DRIVE,
ST. AUGUSTINE, FLORIDA 32095

Comm. No: 22046.00
Date: 10-21-22
Drawn: DUCT

No.	Date	Revisions Note
2	11/21/22	ADDENDUM 2

THE BEST OF KNOWLEDGE, THESE PLANS AND SPECIFICATIONS COMPLY WITH THE MINIMUM BUILDING CODES.

Michael P. Chandler, P.E. 69264
Michael P. Chandler, P.E. 69264
©2022 HARVARD JOLLY, INC.

MECHANICAL SITE PLAN

M0.7

JLRD
JOHNSON, LEVINSON RAGAN, DAVILA, INC.
ARCHITECTURE | INTERIOR DESIGN | PLANNING
1555 Gateway Boulevard, Suite 350
Boynton Beach, Florida 33426
(561) 689-0005 FAX (561) 689-0025

HARVARD • JOLLY
ARCHITECTURE
2047 Vista Parkway, Suite 100 West Palm Beach, Fl. 33411 | 561-478-4457 | www.HarvardJolly.com | AR0013140

FILE#: 135109

These drawings and specifications, as an instrument of service, are and shall remain the property of the Architect whether the project for which they are made is executed or not. The visual contents of these drawings and specifications are not to be used by the Owner, or others on extensions of this project or on any other project without the written permission of the Architect and without the payment of compensation to the Architect.

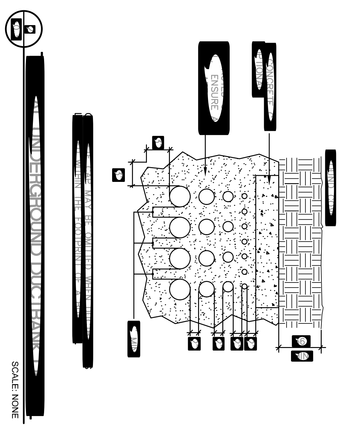

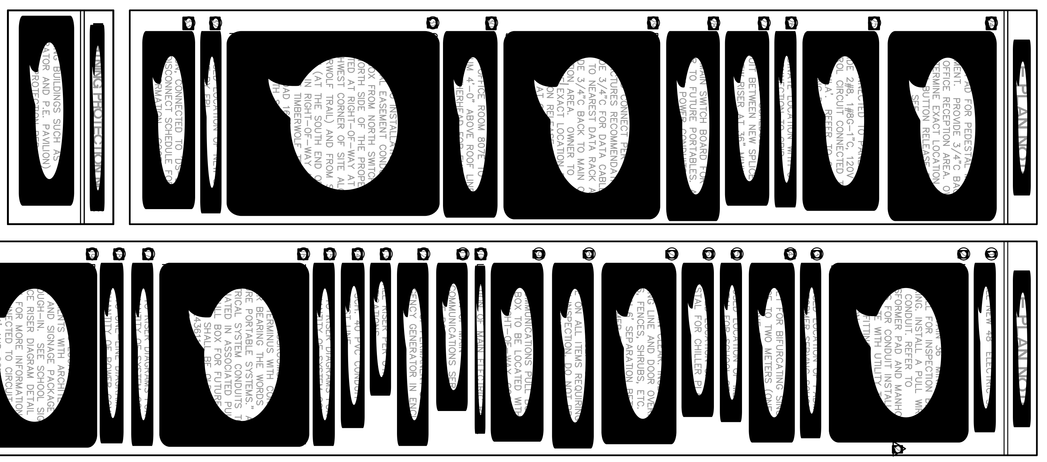

©2022 HARVARD JOLLY, INC.

ELECTRICAL SITE PLAN

E0.3

No.	Date	Note
1	11/16/22	ADDENDUM 1
2	11/21/22	ADDENDUM 2

Comm. No: 22046.00
Date: 10-21-22
Drawn: JJP

K-8 SCHOOL "OO"
ST. JOHNS COUNTY SCHOOL DISTRICT - BID # 2022-50
1455 TWIN CREEKS DRIVE,
ST. AUGUSTINE, FLORIDA 32095

J L R D

HARVARD • JOLLY
ARCHITECTURE
2047 Vista Parkway, Suite 100 West Palm Beach, Fl. 33411 | 561-478-4457 | www.HarvardJolly.com | AR0013140

THESE PLANS ARE THE PROPERTY OF HARVARD JOLLY ARCHITECTURE AND ARE NOT TO BE USED IN WHOLE OR IN PART FOR ANY OTHER PROJECT WITHOUT THE EXPRESS WRITTEN PERMISSION OF HARVARD JOLLY ARCHITECTURE. ANY REPRODUCTION OF THESE PLANS IN WHOLE OR IN PART WITHOUT THE EXPRESS WRITTEN PERMISSION OF HARVARD JOLLY ARCHITECTURE IS A VIOLATION OF FEDERAL COPYRIGHT LAWS AND WILL BE SUBJECT TO LEGAL ACTION. VISUAL CONTACT WITH THESE PLANS SHALL CONSTITUTE CONCLUSIVE EVIDENCE OF ACCEPTANCE OF THESE RESTRICTIONS.

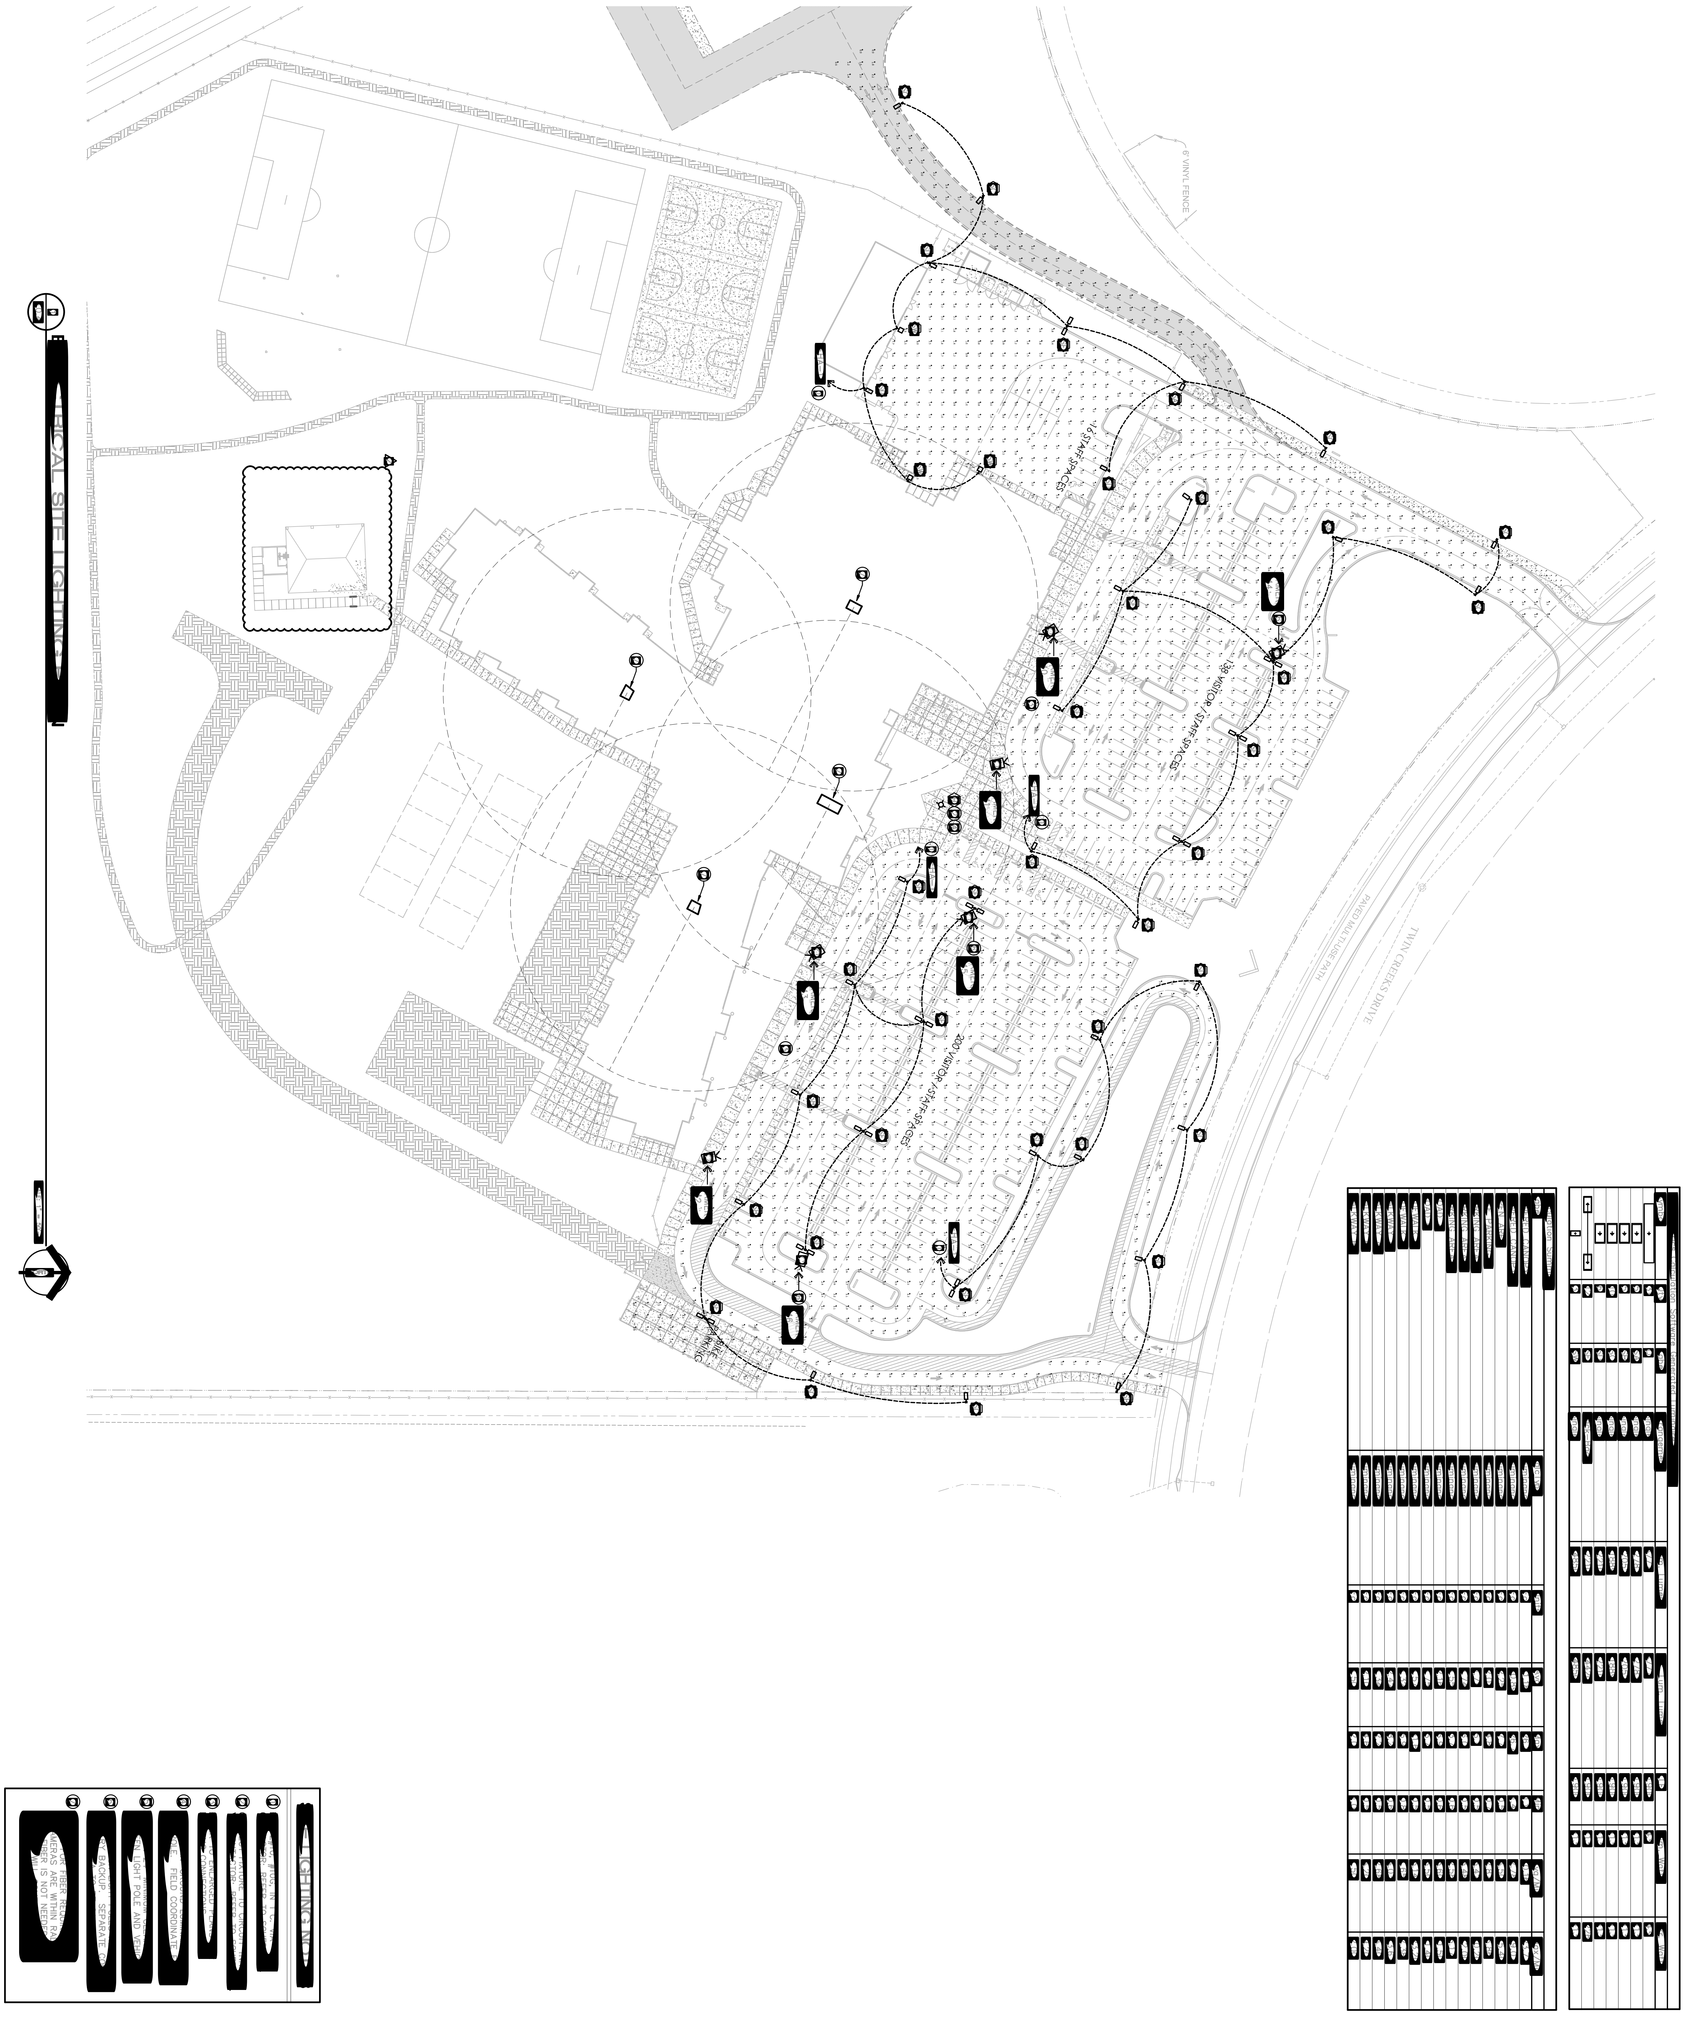

K-8 SCHOOL "OO"
ST. JOHNS COUNTY SCHOOL DISTRICT - BID # 2022-50
1455 TWIN CREEKS DRIVE,
ST. AUGUSTINE, FLORIDA 32095

No.	Date	Revisions Note
2	11/21/22	ADDENDA 2

Comm. No: 22046.00
Date: 10-21-22
Drawn: JJP

ELECTRICAL SITE LIGHTING PLAN

E0.4

©2022 HARVARD JOLLY, INC.

HARVARD • JOLLY ARCHITECTURE
2047 Vista Parkway, Suite 100 West Palm Beach, Fl. 33411 | 561-478-4457 | www.HarvardJolly.com | AR0013140